




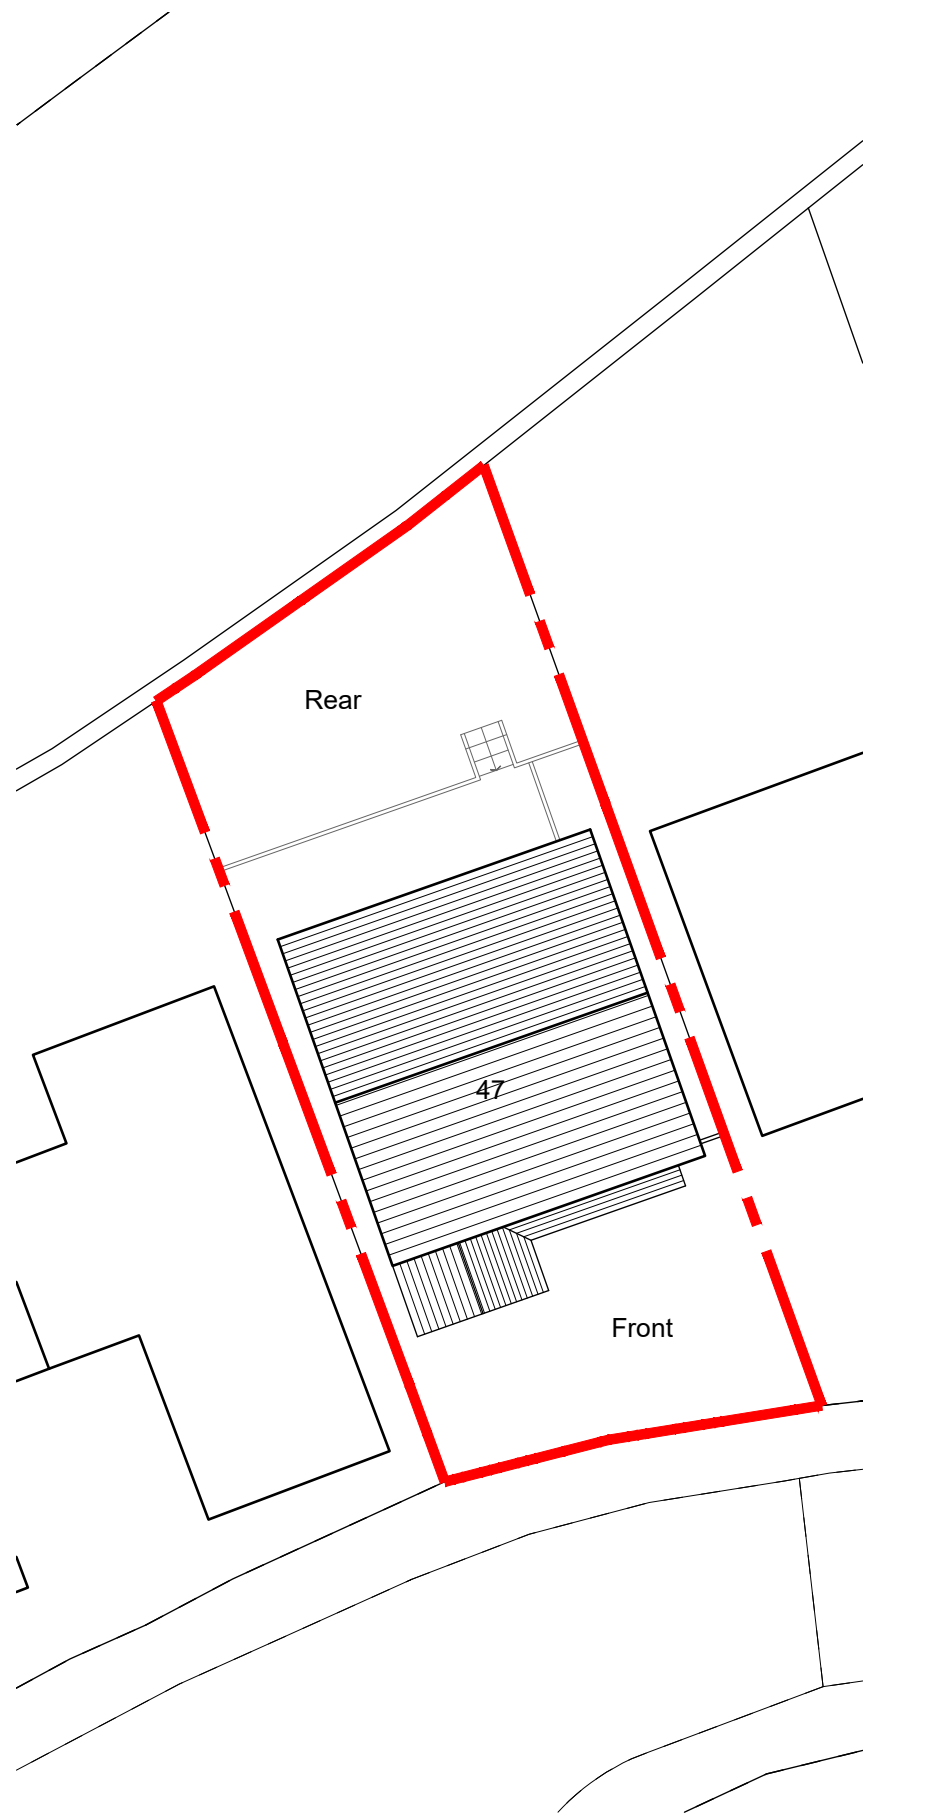



Existing Site plan 1:200

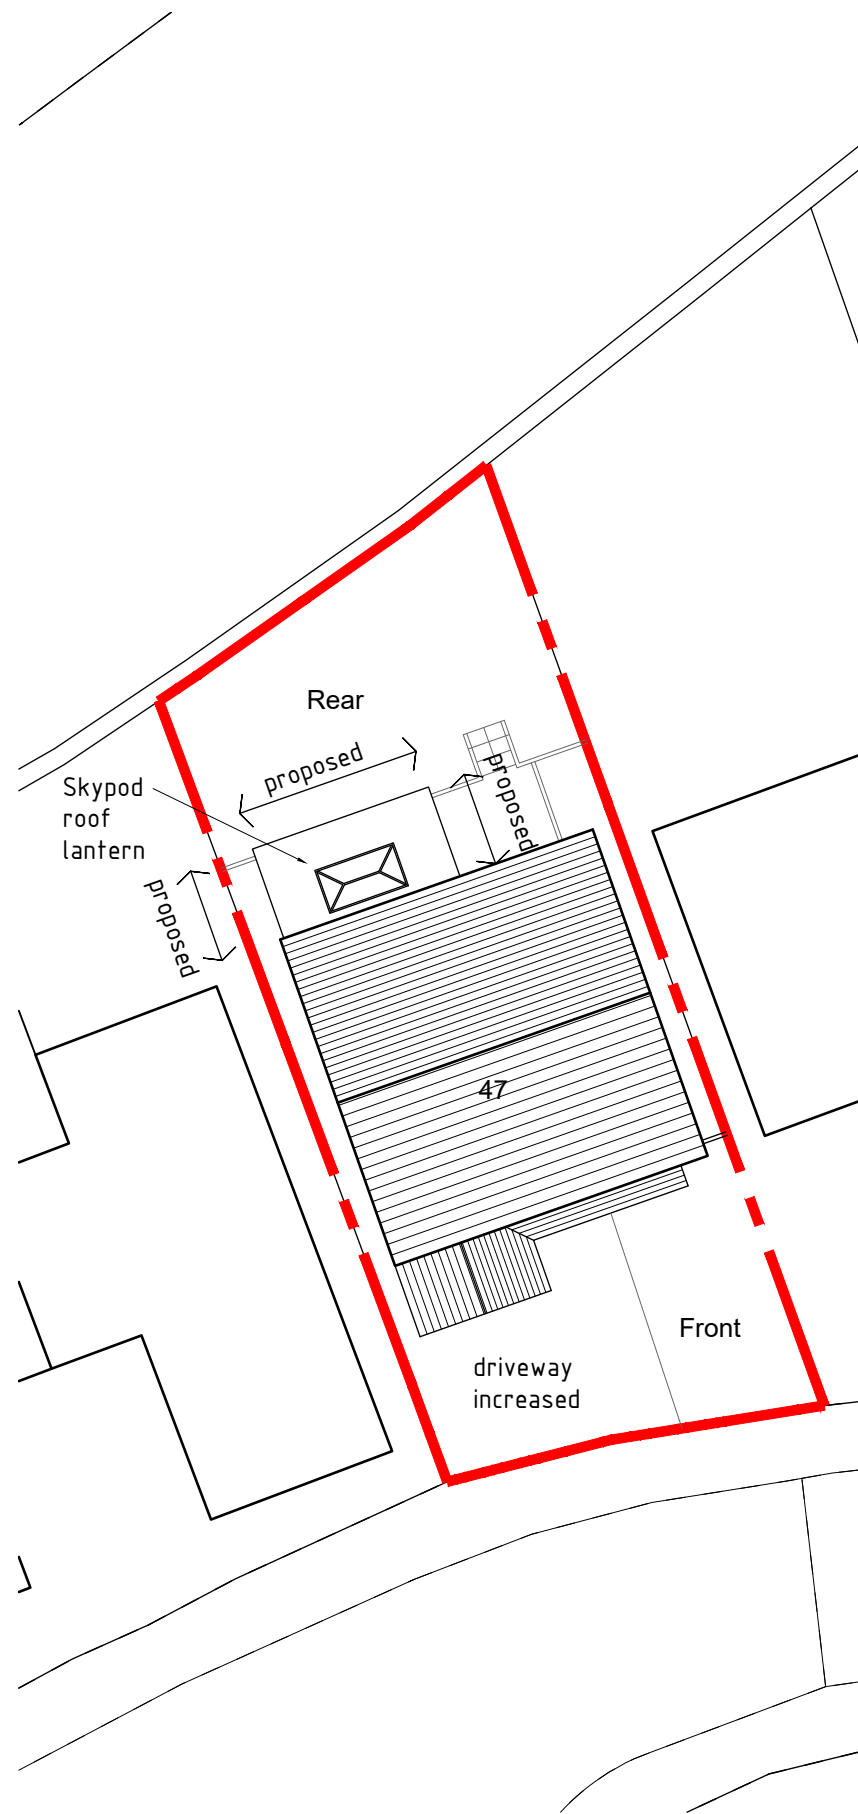

Proposed Site plan 1:200

 

Site location plan 1:1250

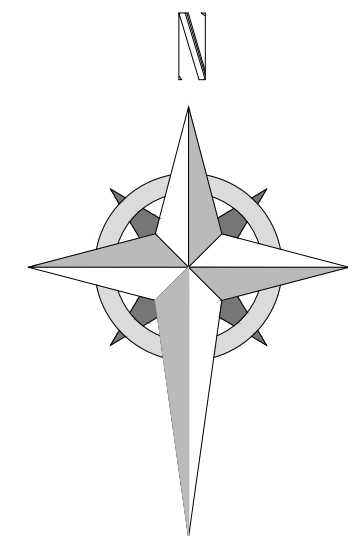 

HDS ARCHITECTURAL SERVICES
HDS Architectural Services, The Foundry,
15 Yorke Street, Wrexham
LL13 8LW
Tel (01978) 345250
www.hdsarchitectural.co.uk

Project; 47 Wilkinson Drive, Heritage Gardens, Bersham, Wrexham, LL14 4FD	
Title; Site location plan	Scale (A3); 1:200/1250
Dwg No; WD/PD/05	Date; 21.05.21
Revision;	