




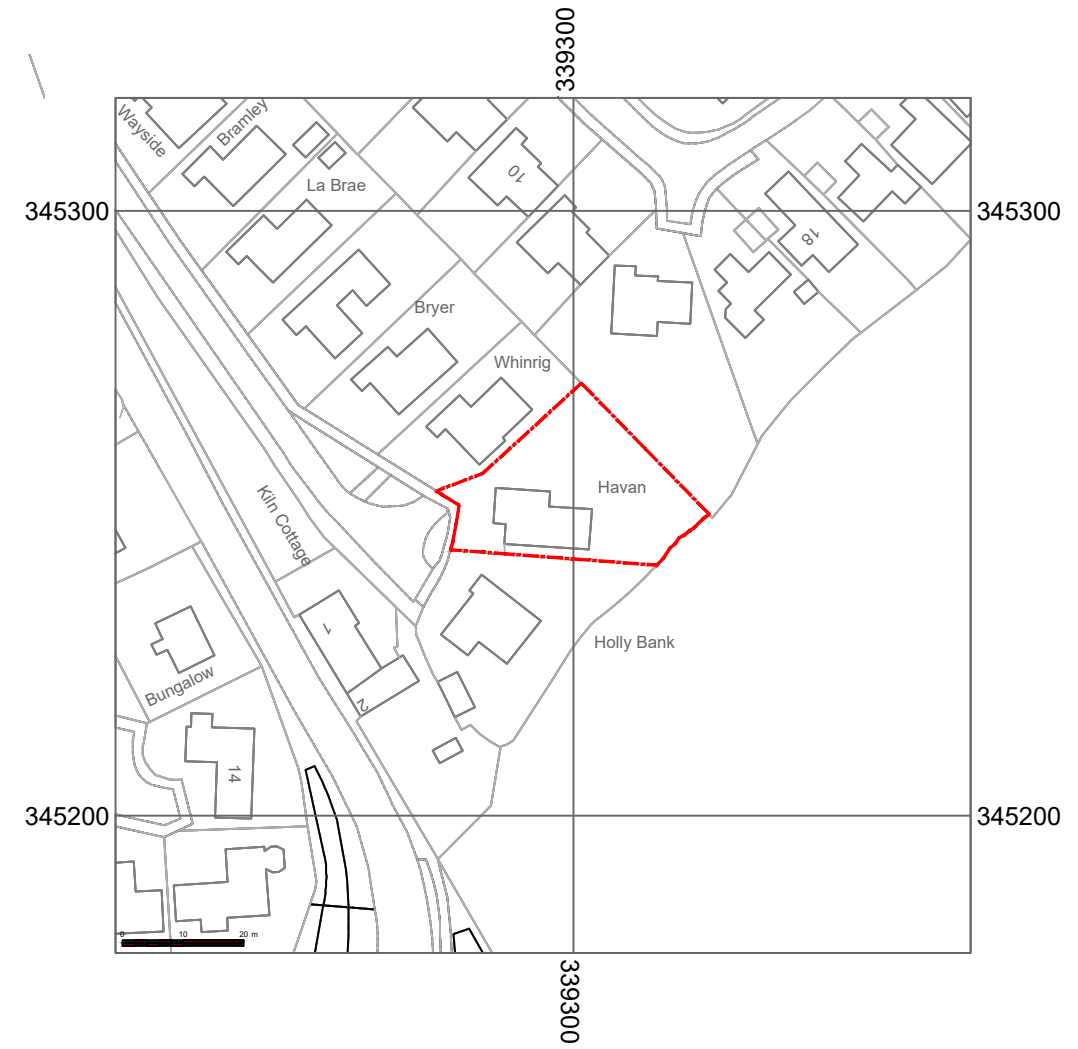

Site location plan 1:1250
1:1250
©Crown Copyright and database rights
2019 OS 100047474

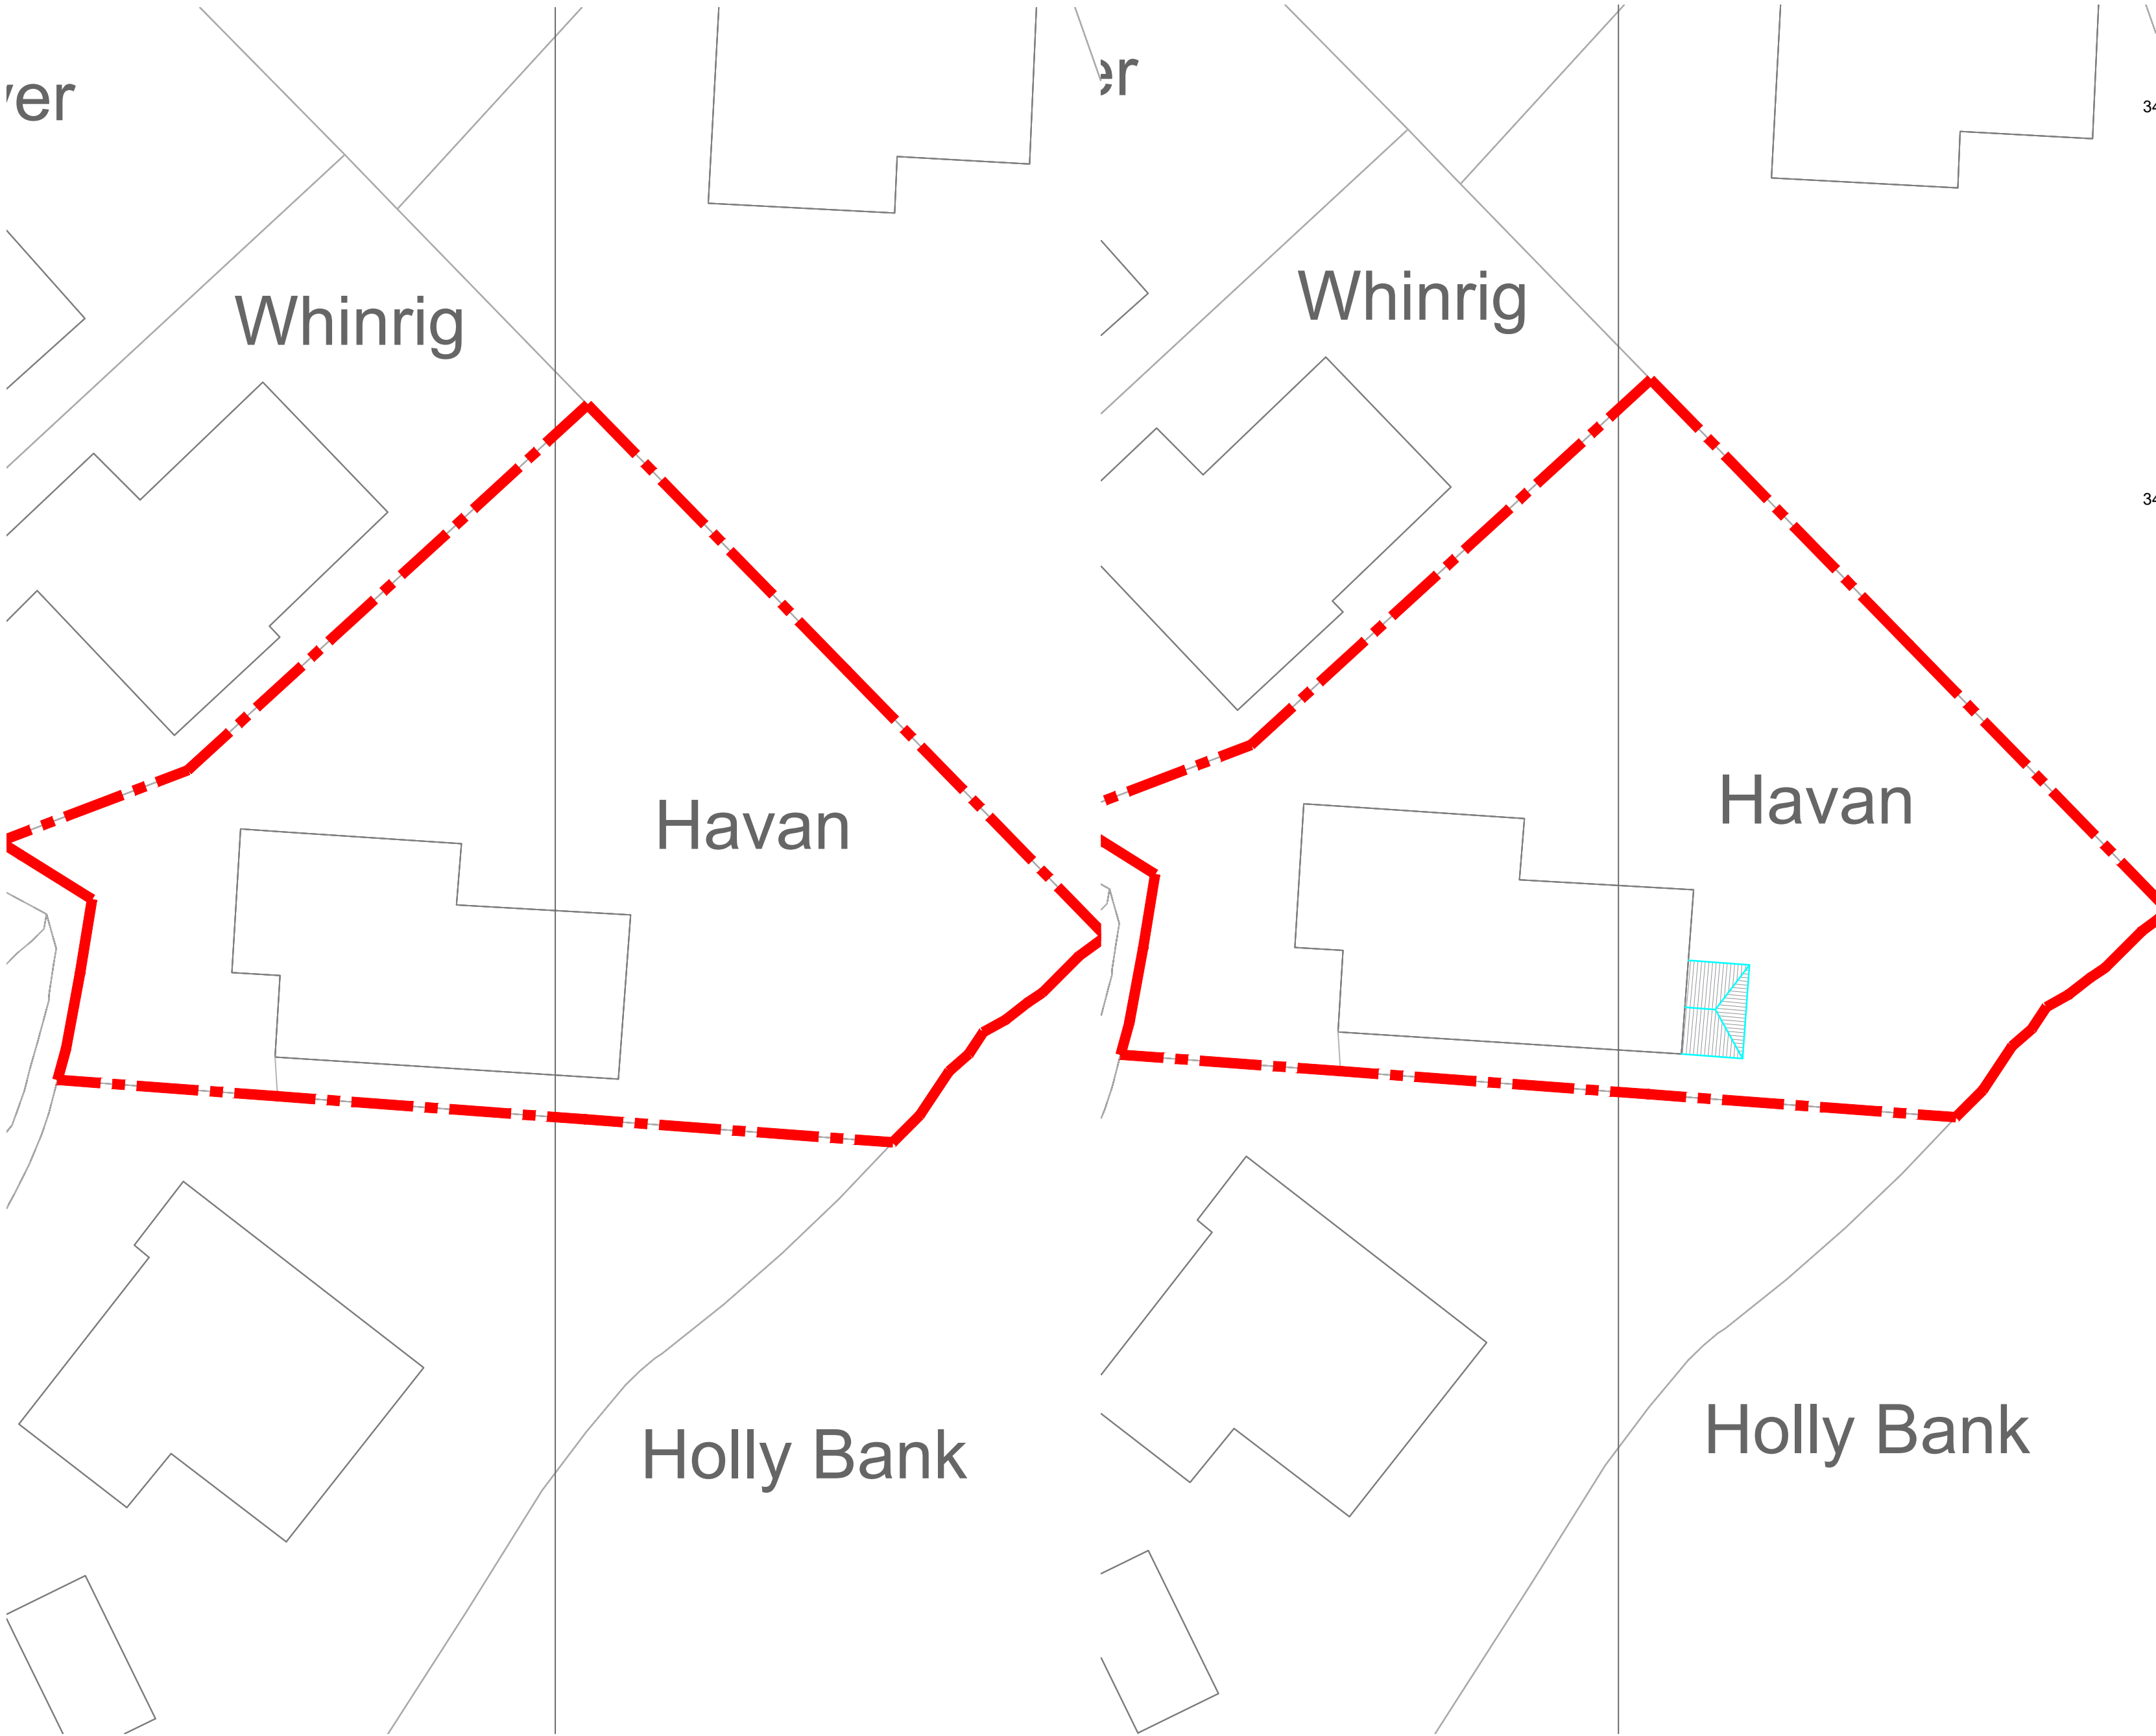

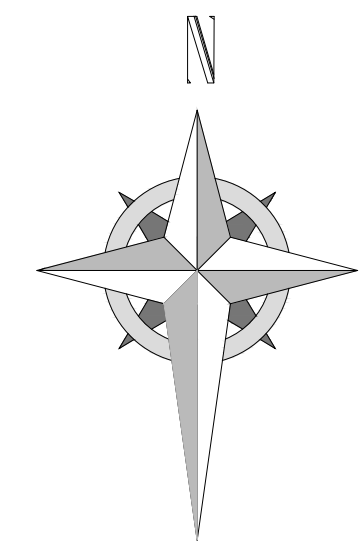

HDS Architectural Services, The Foundry,
15 Yorke Street, Wrexham
LL13 8LW
Tel (01978) 345250
www.hdsarchitectural.co.uk

Project; Havan, Laurels Avenue, Bangor On Dee, Wrexham, LL13 0BB	
Title; Site Location & Site plans	Scale (A2); 1:200 & 1:1250
Dwg No; HL/PI/05	Date; July 2021
Revision;	

As Existing Site plan 1:200
1:200

As Proposed Site plan 1:200
1:200