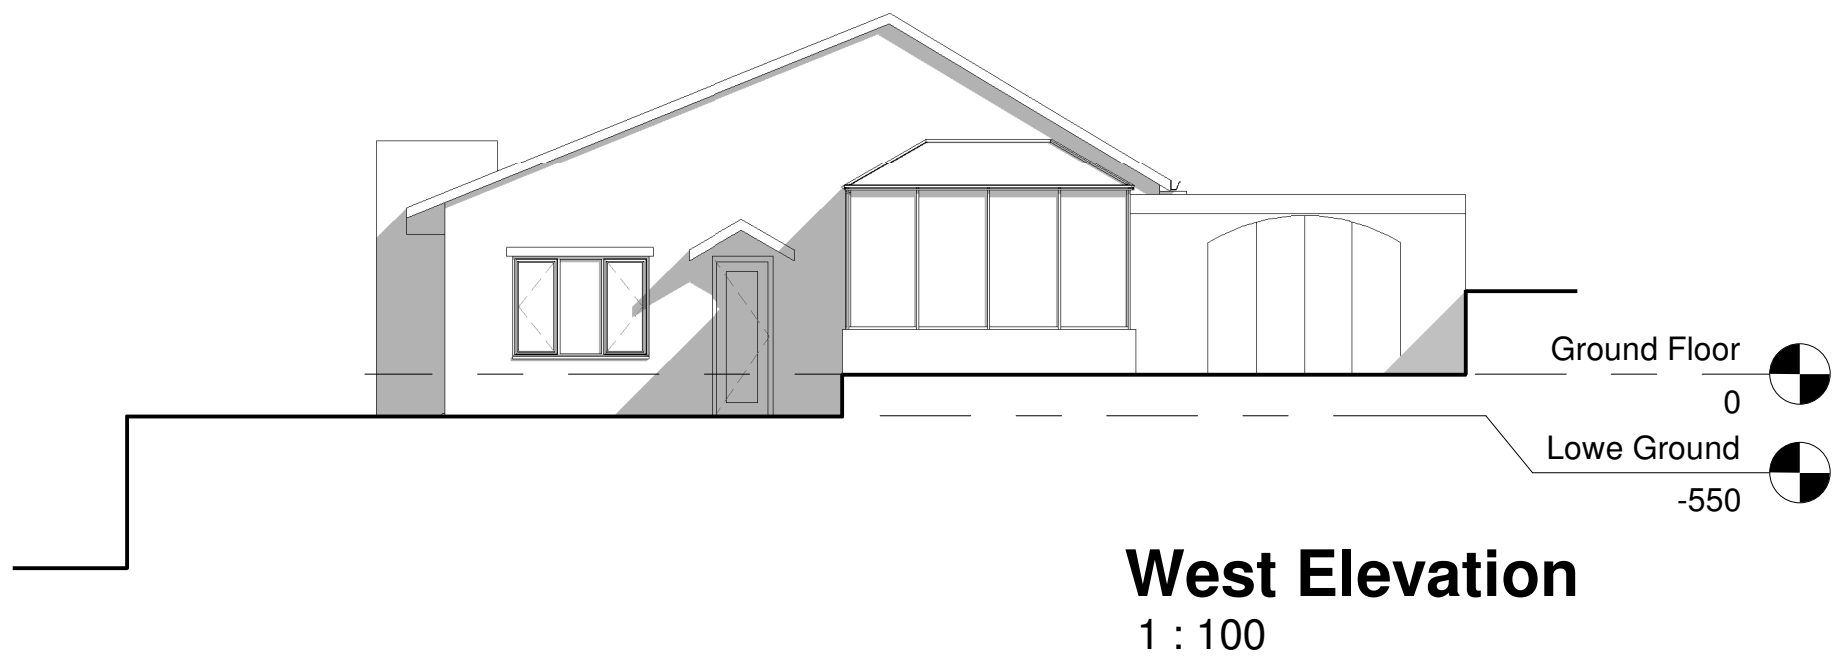


VISUAL SCALE 1:50 @ A3

		VISUAL SCALE 1:50 @ A3				
Rev.	Revision description	Drawn	Checked	Date		
FRAME Architecture to frame your lives		Project	Five Oaks, Legacy LL14 4ER			
			Scale @ A3	Drawn By	Checked By	Date
		1 : 100	GE	-	13.01.21	
		Title	East and West Elevations			
			Job No.	Sheet No.	Rev.	
		Drawing Number	21-01	A005	-	