


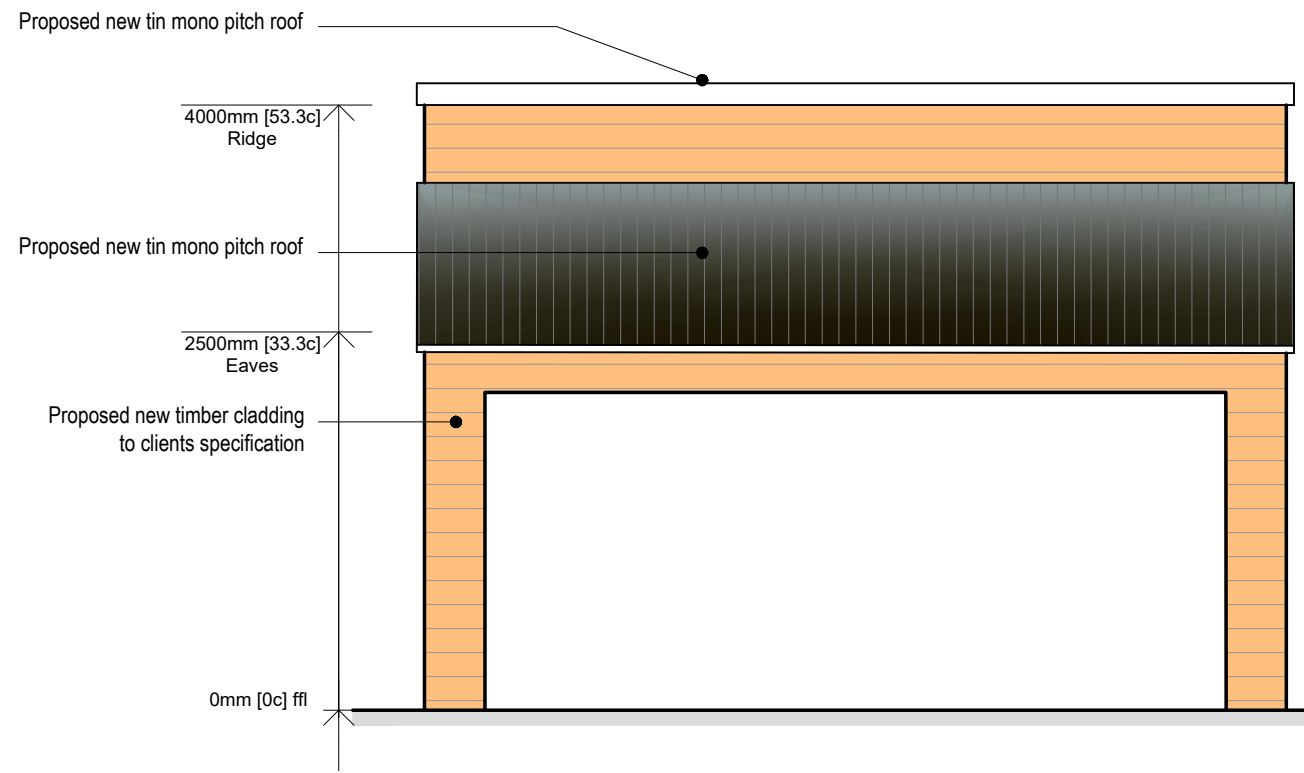


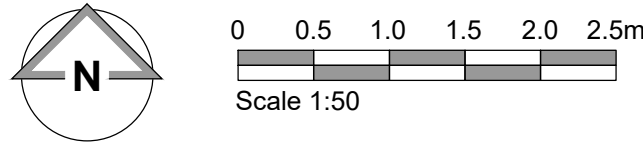


Proposed Front Elevation
Scale - 1:50

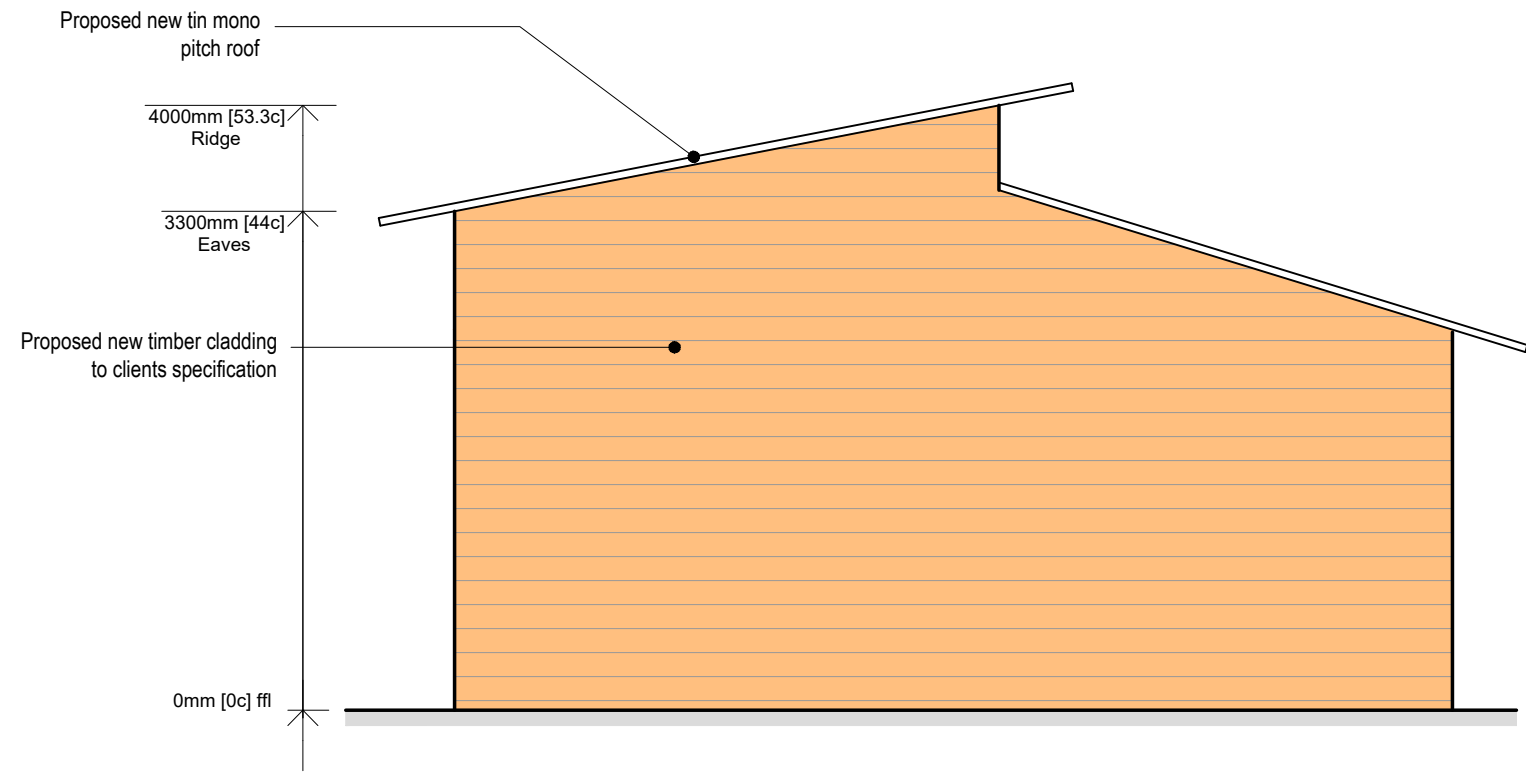


Proposed Side Elevation
Scale - 1:50

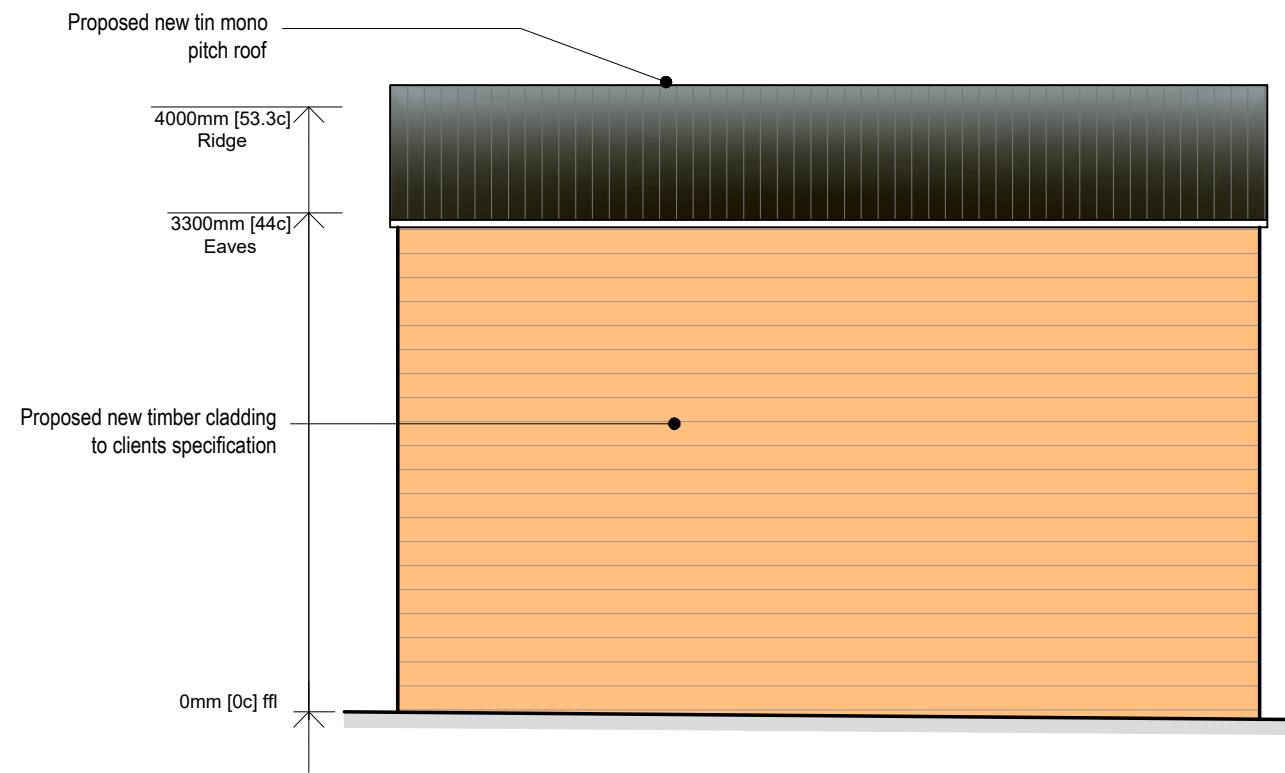

Proposed Rear Elevation
Scale - 1:50

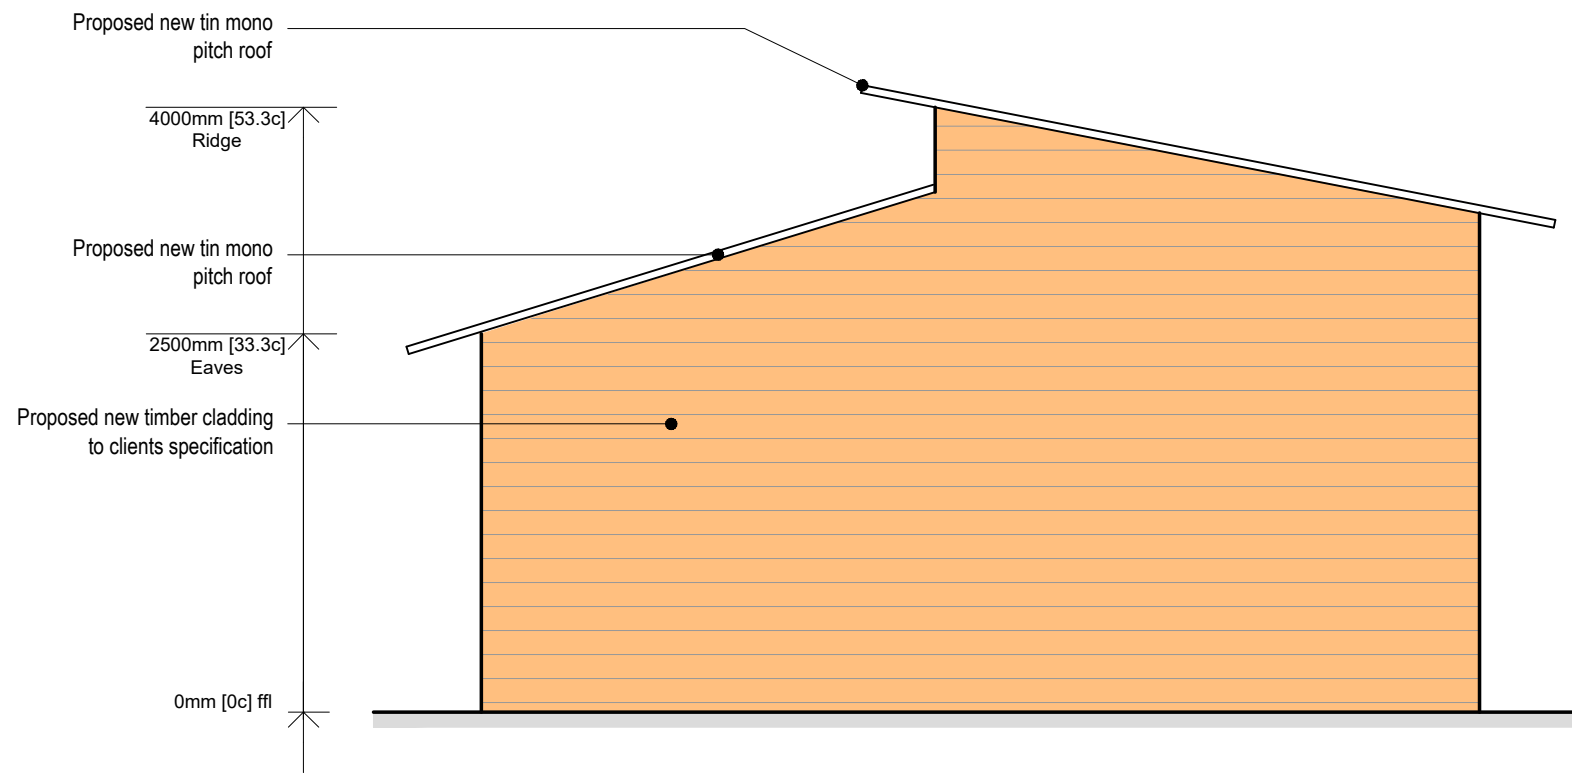

Proposed Side Elevation
Scale - 1:50

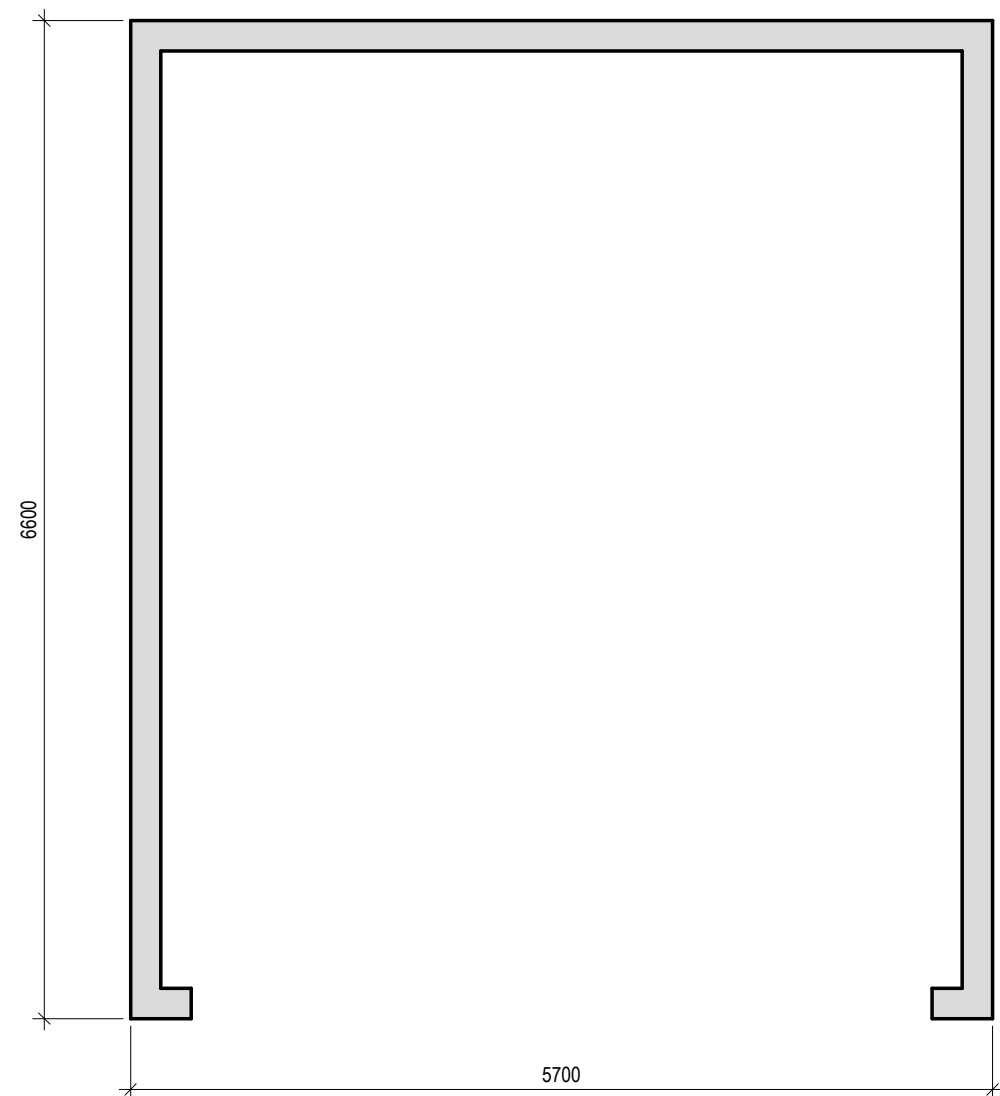

Proposed Ground Floor Plan
Scale - 1:50

-	02/07/2021	SF	TBS
Draft issue			
Rev	Date	Drawn by	Checked by



Speaks Design Services
6A Middle Road
Coedpoeth
Wrexham
LL11 3TN
Tel 01978 592872
Mob 07592 759095
Mail info@speaksds.co.uk
Web www.speaksds.co.uk



Project Dybenni, Bersham Road, LL14 4HU			
Client Shaun McGarry		Purpose of Issue For Approval	Drawing Stage Planning
Title Proposed Plans & Elevations			
Scale @ A1 As Stated	Date July 2021	Ref 151	Drawn SF
Dwg No 151/DBR/PL/002			Rev -