

Client: Mr and Mrs Smith


Address: 76, Tanhouse Drive,
Winstanley,
Wigan WN36JP

Project: Proposed Conversion of Sion Chapel,
to 2 Bedroom Residence.


Job No: 1725

Site Address:
Sion Chapel, Penbryn Hill,
Pontfadog, Wrexham LL20 7AS


NOTES:

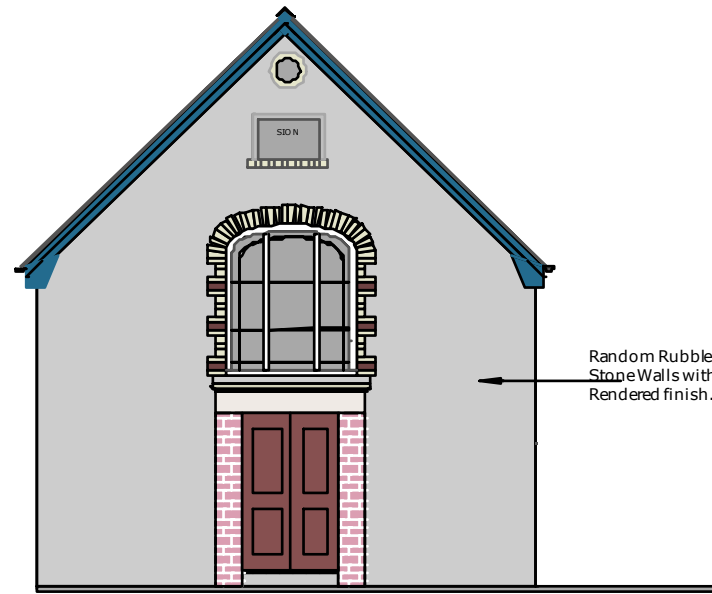

Existing Front Elevation North East - 1:100

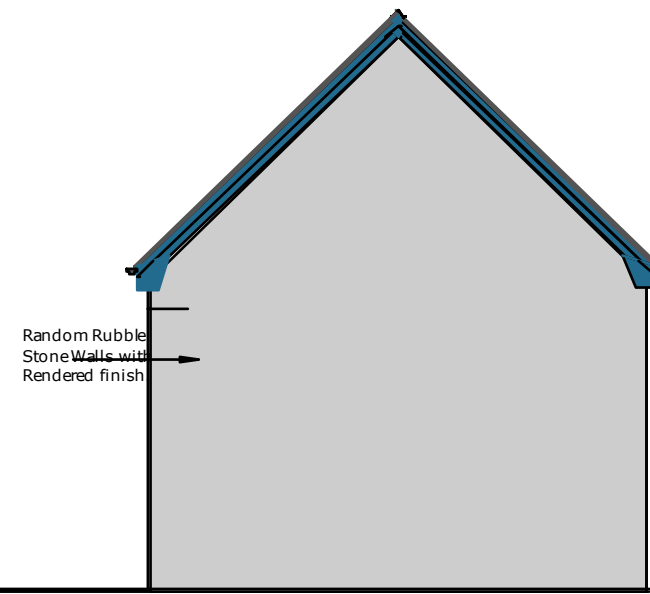

Existing Rear Elevation South West - 1:100

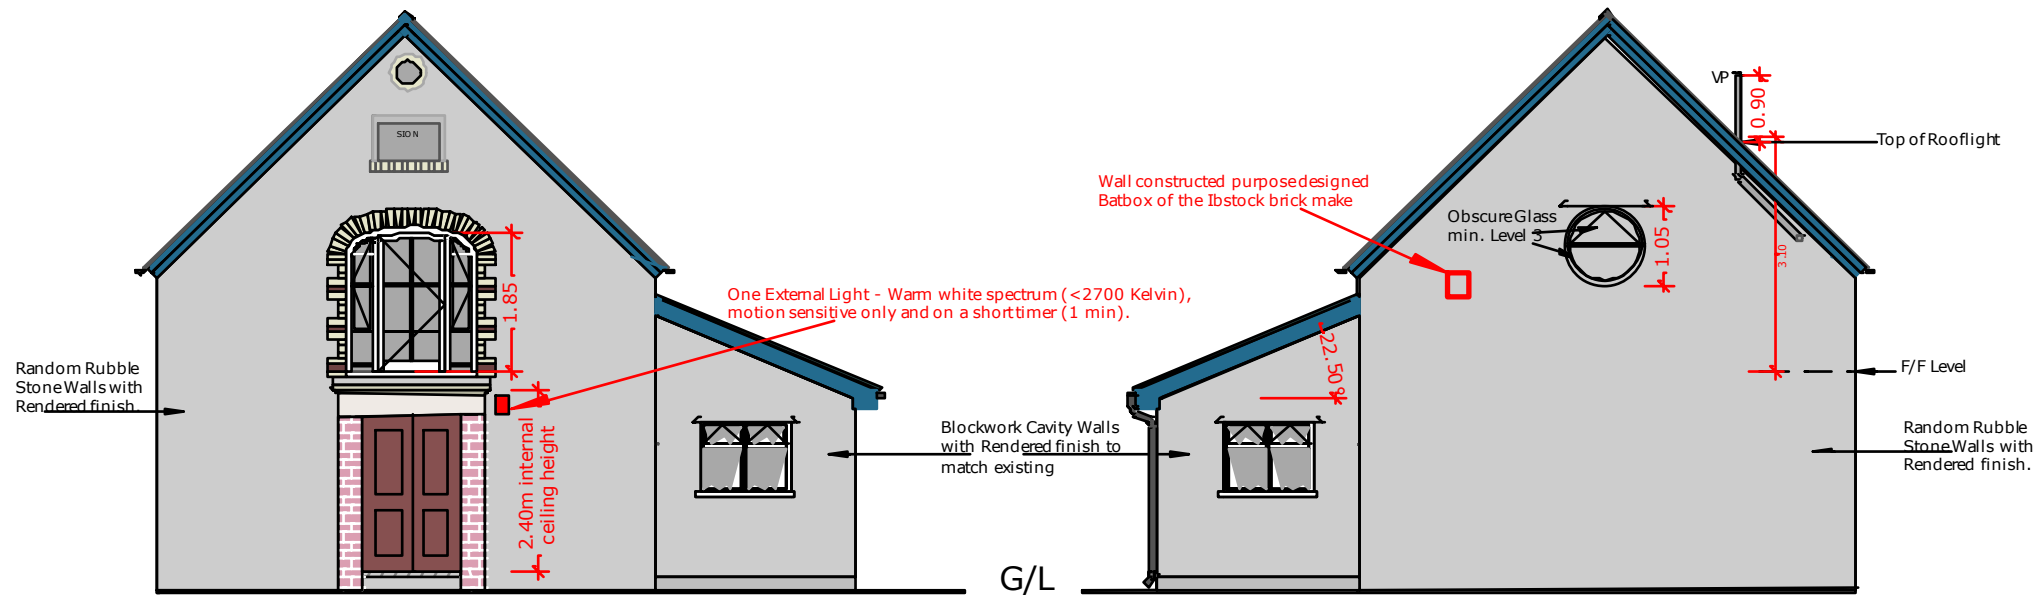

Proposed Front Elevation North East - 1:100

Proposed Rear Elevation South West - 1:100

Drawing:
Existing Elevations

Drawn by: RG

Scales: 1 : 100

Issue Date: 06/11/2018

Rev.	Date	Content	Drawn by:
------	------	---------	-----------

**Archlectic Architectural
Services**

[illegible]

Information contained and provided in this drawing is provided in good faith with due regard for accuracy, and with no intentional infringement of 3rd party copyright.

Check all dimensions on site and in the event of discrepancy notify:
Roland George MRICS FCIQB FASI and cease work in the areas of the discrepancy until it is resolved.

Copyright Roland George MRICS FCIQB FASI. All rights reserved. The designs and information contained in this drawing are intended and restricted solely to the project named above and permission is not given for use on any other projects. No alteration or modification of the design, drawing or information is permitted without written agreement and confirmation from Roland George MRICS FCIQB FASI.

Dwg No: 1725-06

Issue Date: 08/02/2021
Scales: 1 : 100