






Proposed Front Elevation
1:100 @ A3

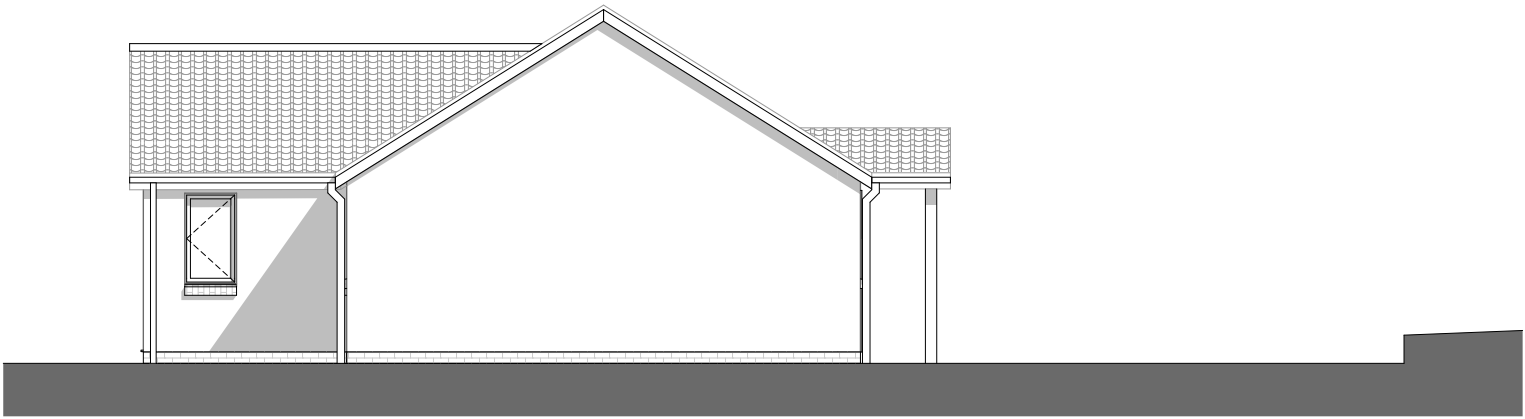


Proposed Side Elevation
1:100 @ A3

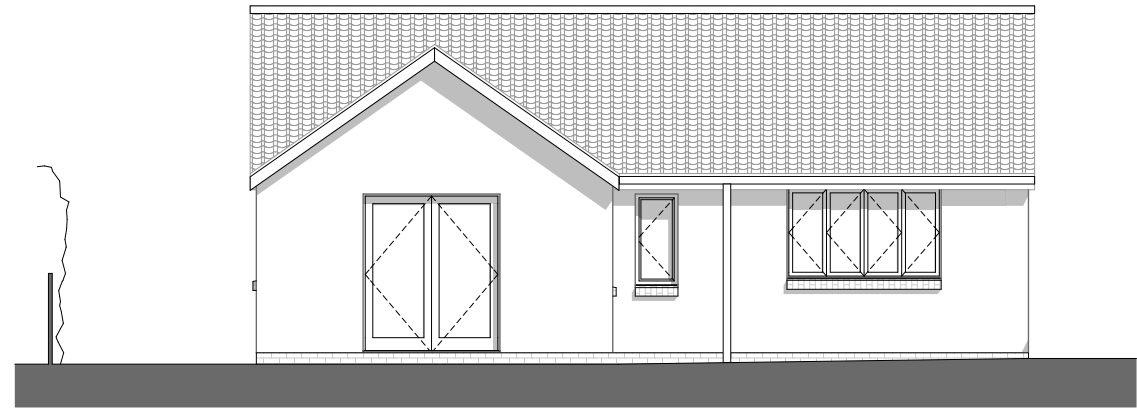


Proposed Front Elevation
1:100 @ A3

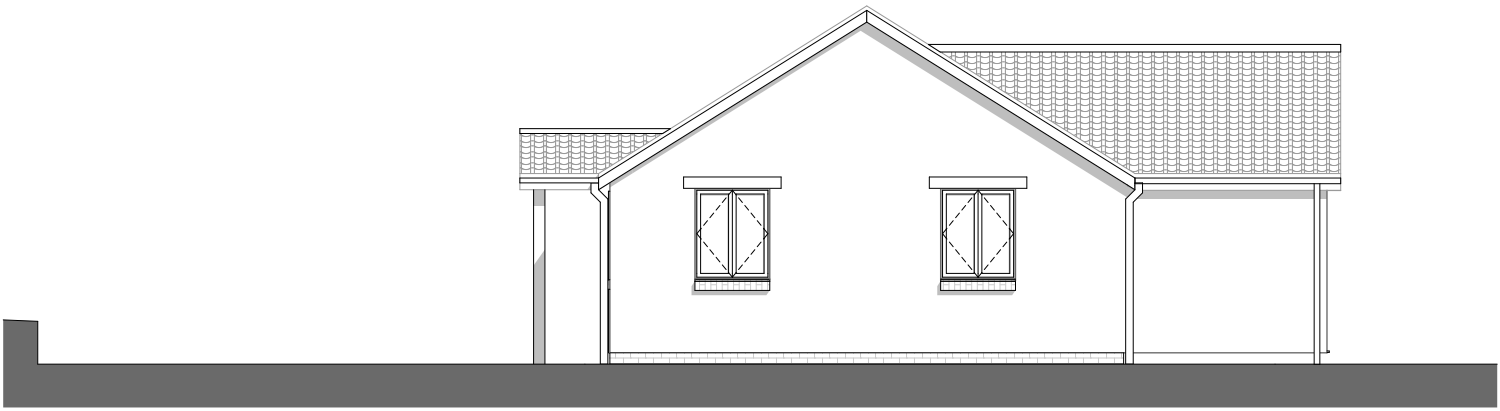

Proposed Side Elevation
1:100 @ A3

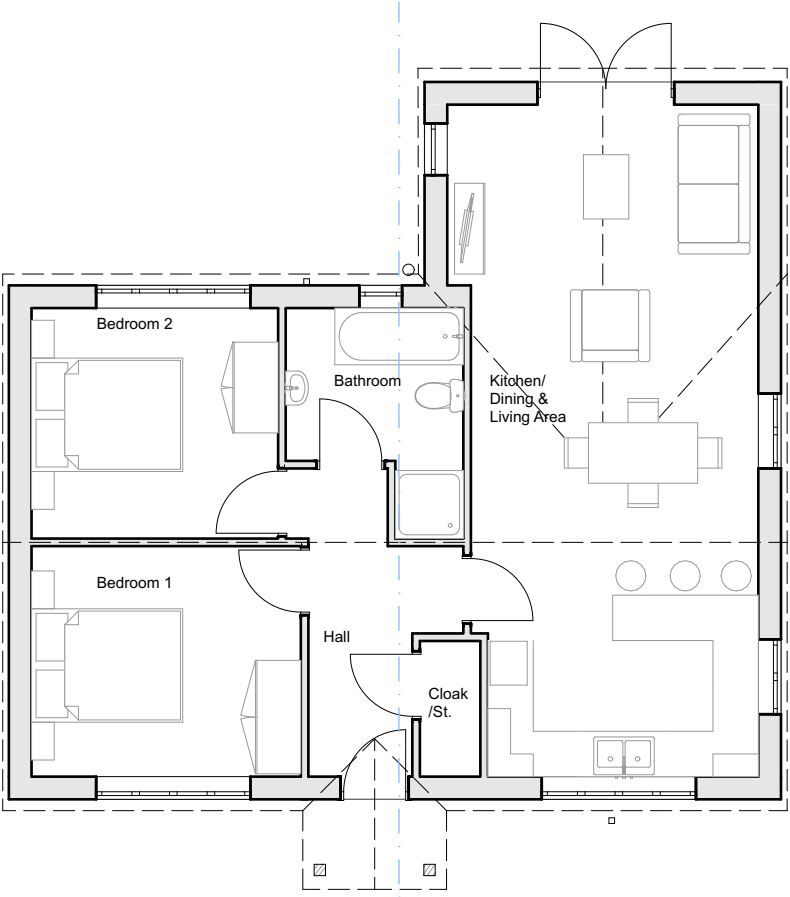

Proposed Ground Floor Plan
1:100 @ A3

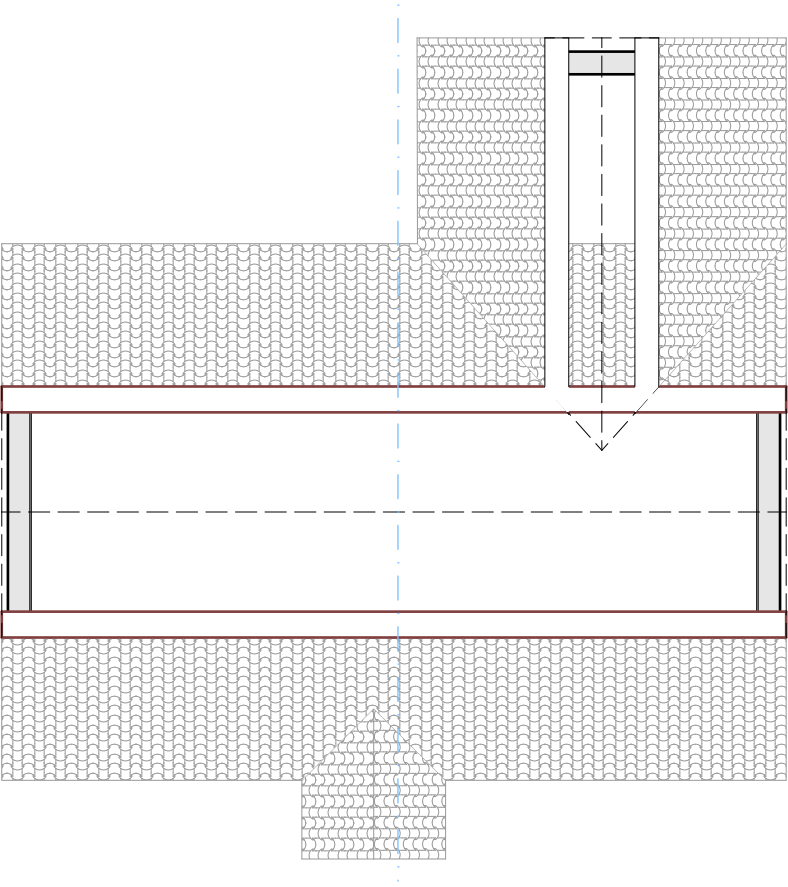

Proposed First Floor Plan
1:100 @ A3

Proposed Materials:

- Walls:
- Roof:
- Windows:
- Cills:
- Doors:
- Gutters & rwp's:
- Fascia & Soffit:
- White Render (over existing brickwork)
- Interlocking concrete tiles (to match existing)
- Grey upvc
- Brick to match existing window openings
- Grey upvc (rear door) Black upvc (front door)
- Black upvc
- Painted timber, colour: Black

Purpose of Issue	status	Scales @ A3	Project No.	Originator	Project	Client	Layout Title	Drawing Number							
PLANNING		1:100	CHR01	Adam Turnell	Residential Development Church View School Lane	Dan & Steve	Church View Proposed Plans & Elevations	project	originator	volume	level	type	role	number	rev
								CHR0-	AT	-	-	-	<A>	CHR01 PL-003	
								1							