



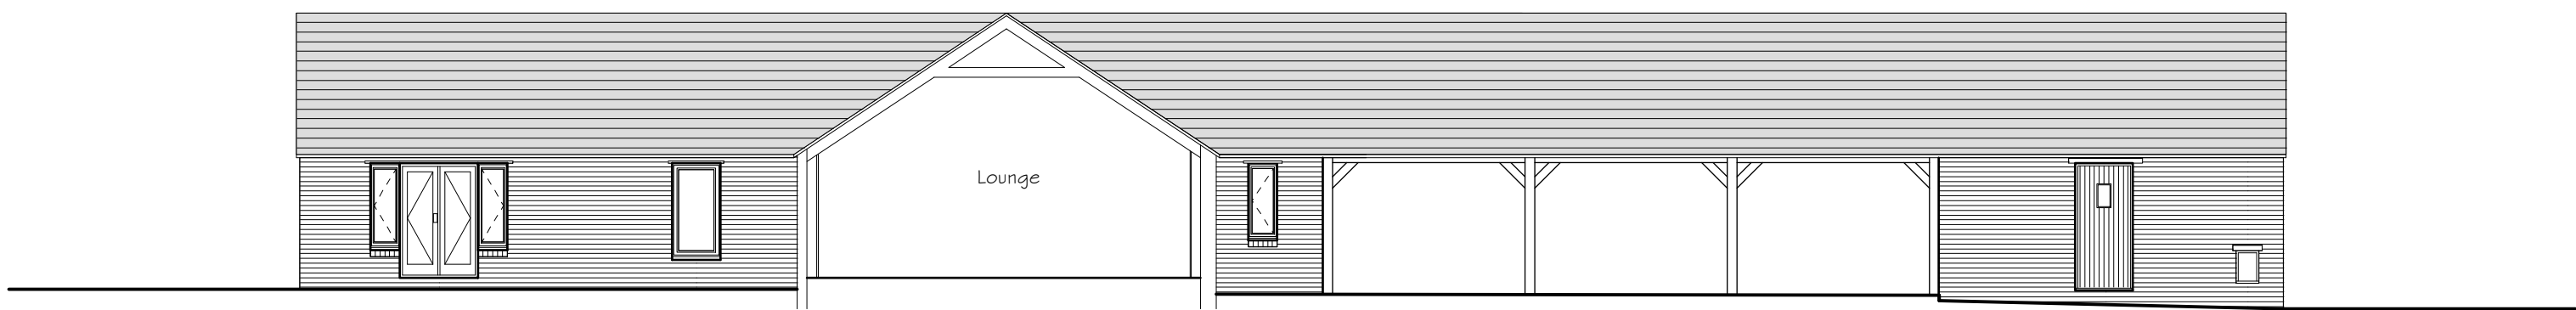


Front Elevation



Side Elevation

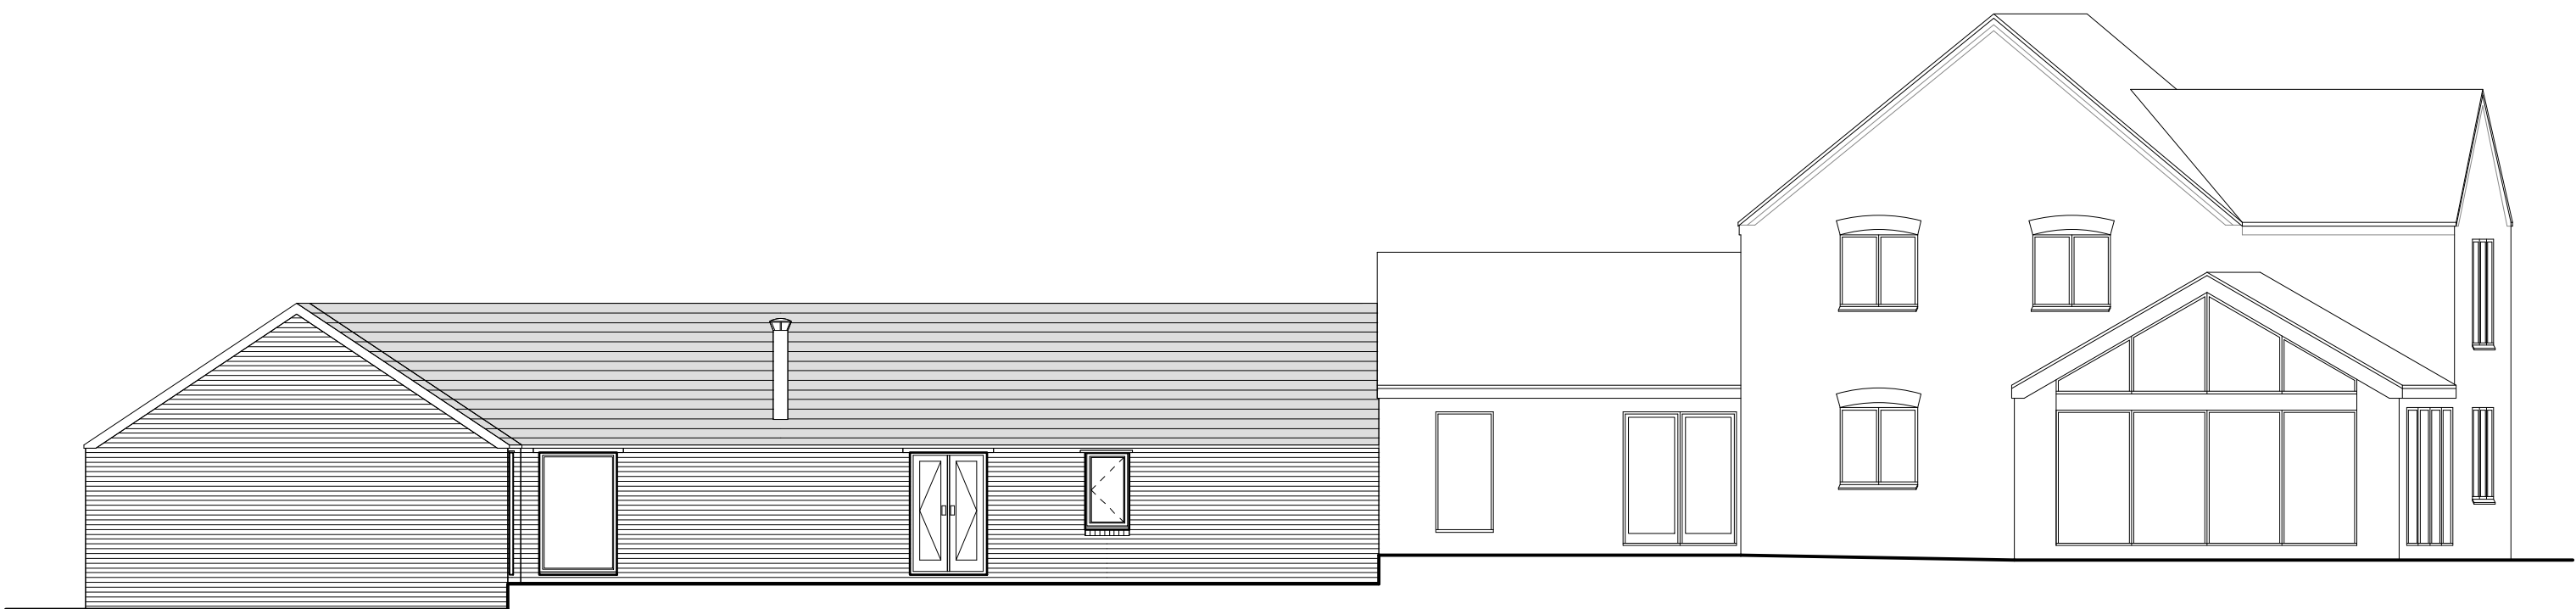

Rear Elevation

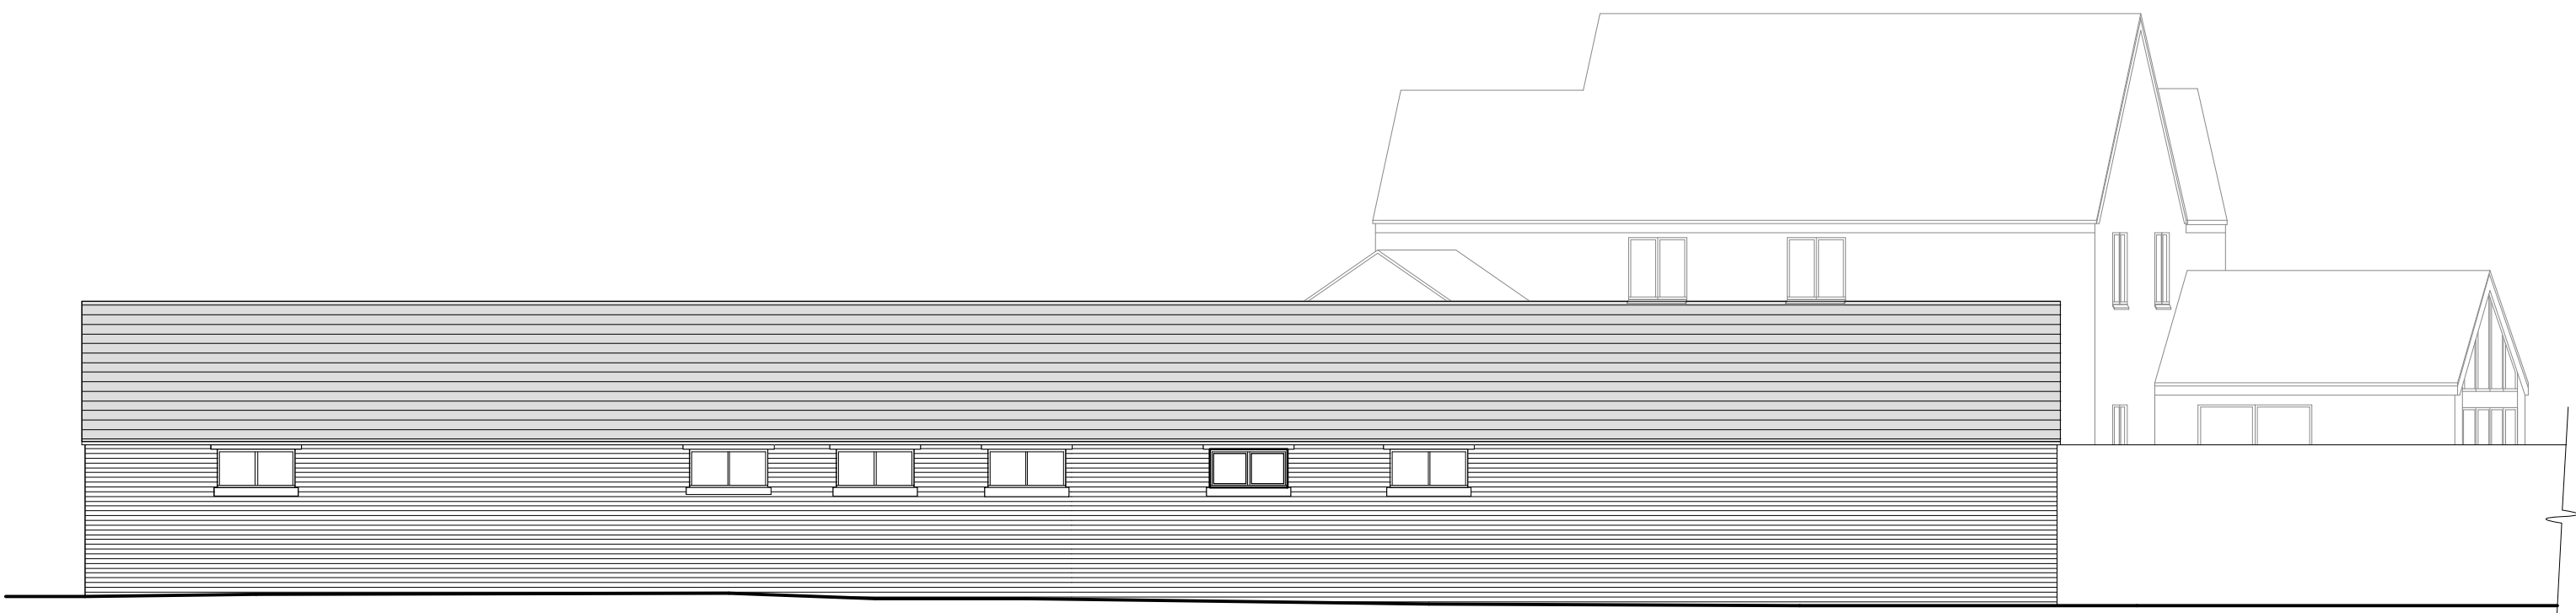

Side Elevation

Rev	Date	Detail	Initial

Project:
Proposed Alterations to,
ESP Hill Farm,
Frog Lane, Holt,
LL13 8SL.

Title: Planning Elevations	Scale: (A1) 1 : 100
----------------------------	------------------------

Drawn By: S Hatherall	Date: June 2021
--------------------------	--------------------

Drawing No: B148/003	Sheet: 2 of 2
-------------------------	------------------

Office 3K4,
Redwither Business Tower,
Wrexham, LL13 9XT
Tel: 01978 356500
www.blueprintarchitectural.com
© copyright all rights reserved

External Facing Materials
External walls are to comprise existing facing which is to be raked out and re-pointed. Spalled and damaged facings to be replaced with reclaimed brick to match as closely as possible.

Roofing Materials
Roof coverings are to be reclaimed slates to match the existing roof coverings.

All windows are to comprise sealed double glazed units set in good quality timber frames. WC window are to be fitted with obscured glass.

All fascias and soffits are to comprise timber to match windows.

Rainwater to be collected in uPVC gutters and downpipes, to discharge to existing surface water drainage system serving building.