

Materials:


Walls: Brick to match existing

Windows & Doors: White UPVC to match existing

Roof: Tiles to match existing




Front Elevation
1 : 100

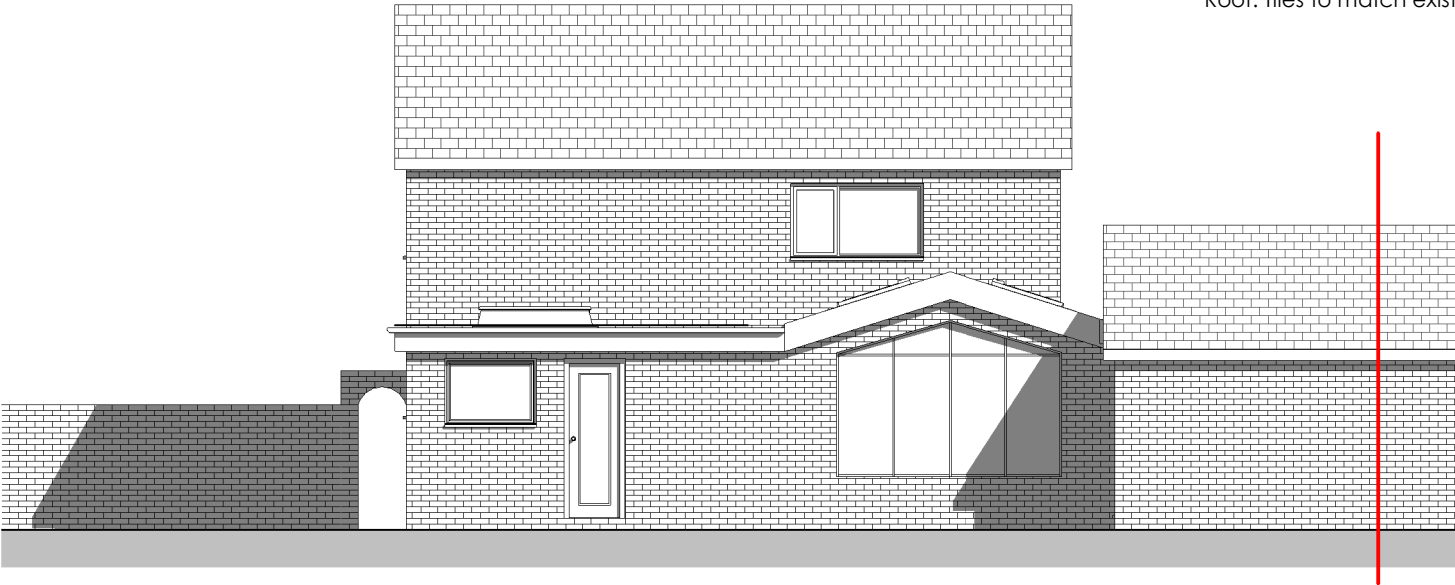

Rear Elevation
1 : 100



Side Elevation
1 : 100

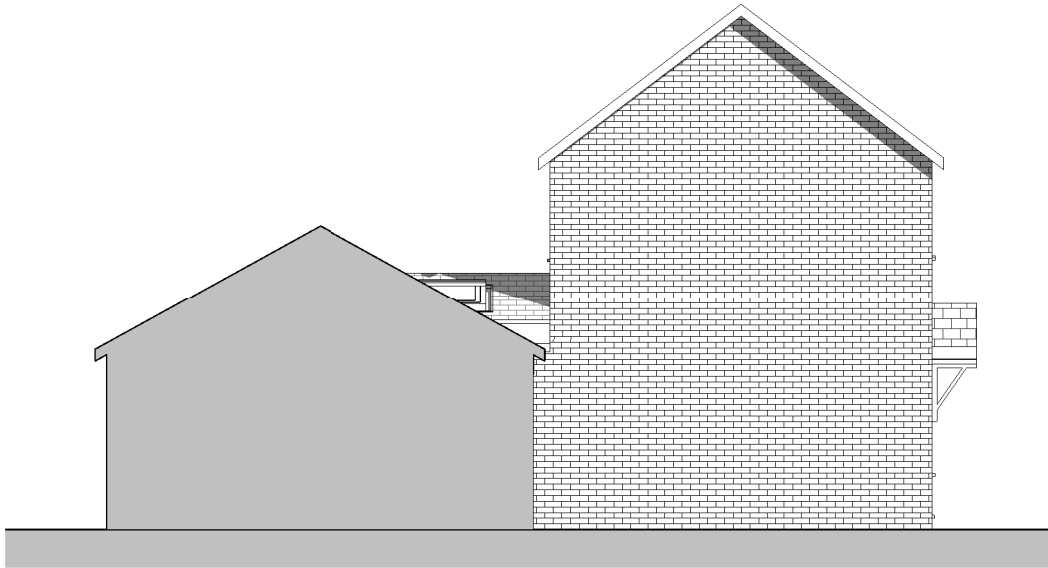

Side Elevation 2
1 : 100

REV	DESCRIPTION	BY	DATE



OFF THE WALL - Architectural Services

1 The Woodlands, Chester Road
Gresford, Wrexham, LL12 8NU

Instagram: [offthewall_architectural](#)
phone: 07772 113 971
email: cathy@offthewallarchitectural.com

CLIENT:

Ms Lloyd

ADDRESS:

Turnpike House, Bangor-On-Dee

STAGE:

Planning Application

TITLE:

Proposed Elevations

SCALE AT A3:	DATE:	DRAWN:	CHECKED:
1 : 100	16/04/21	LJ	CO
PROJECT NO:	DRAWING NO:	REVISION:	
OTW1192	PL02		