




East Elevation

1 : 100

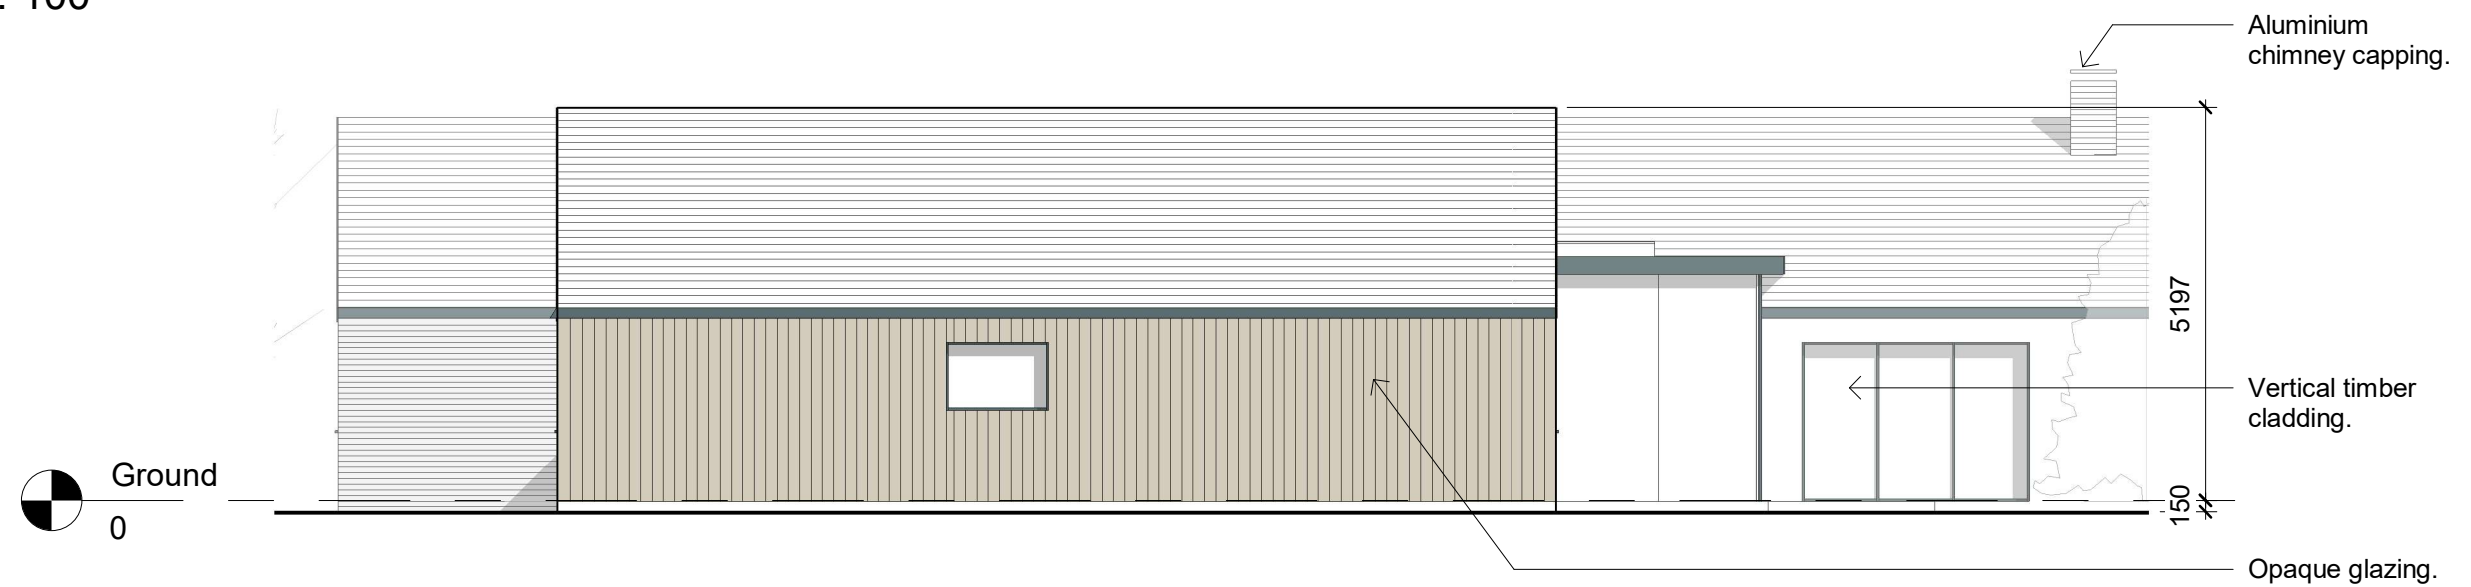

West Elevation

1 : 100



36 Plas Tirion, Johnstown,
Wrexham LL14 1UR
07543968690
geraint@weareframe.co.uk
www.weareframe.co.uk
facebook.com/frame.architect
instagram.com/we_are_frame

Project: Land at New House Road, Pentre		
Title: East and West Elevations		
Scale @ A3: 1 : 100	Author: GE	Date: 29.04.21
Project Ref: 21-17	Drawing No: A301	Rev. C