




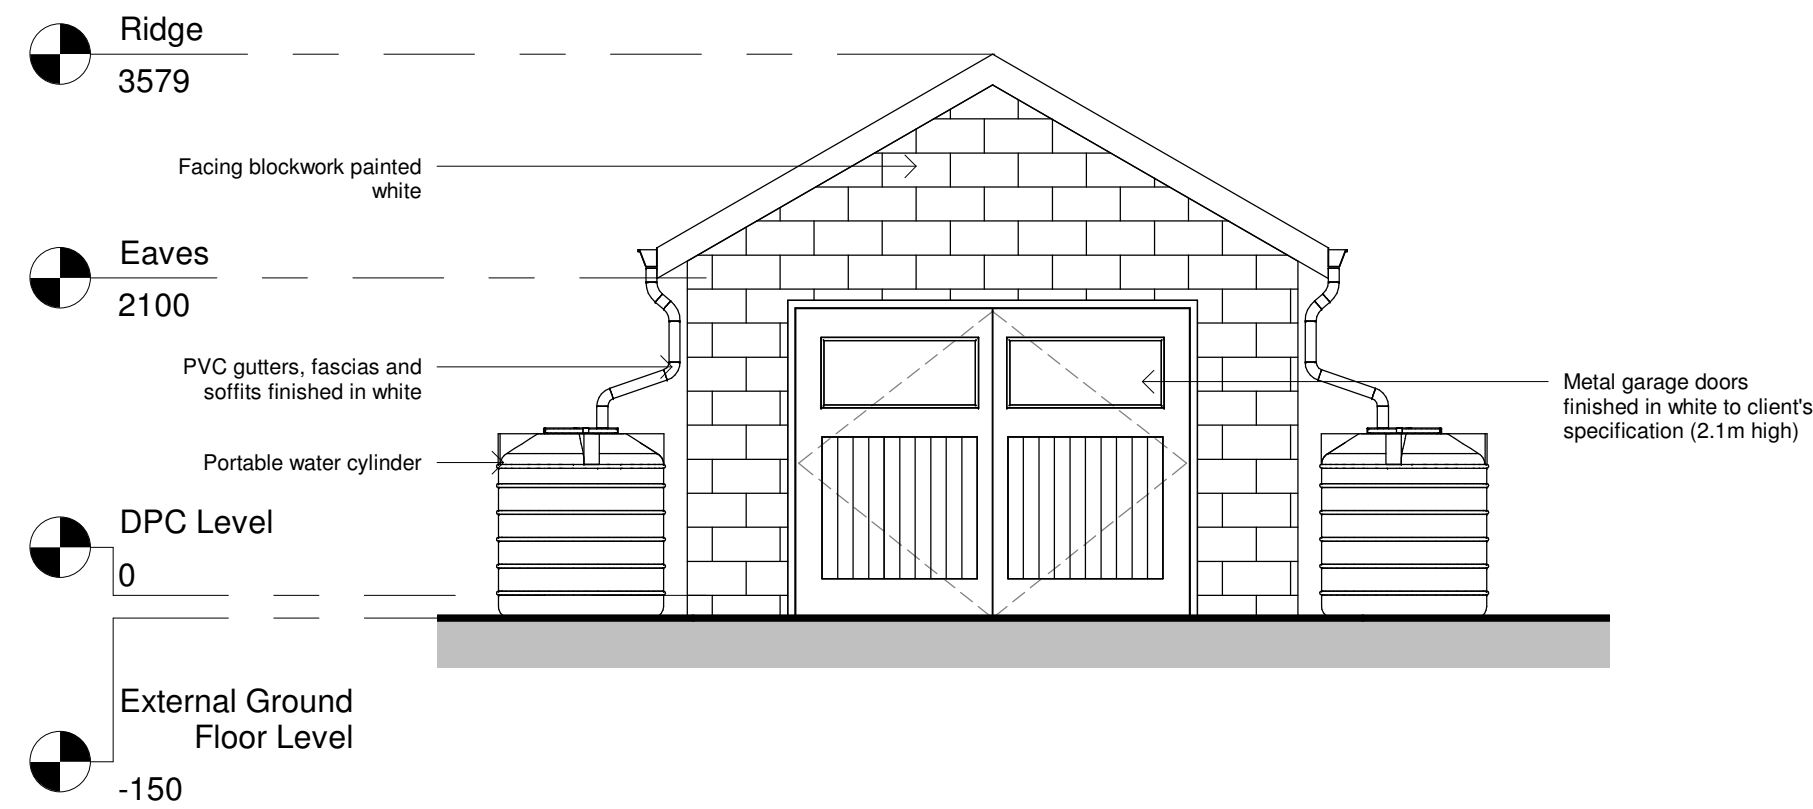


Proposed Front Elevation
1 : 50

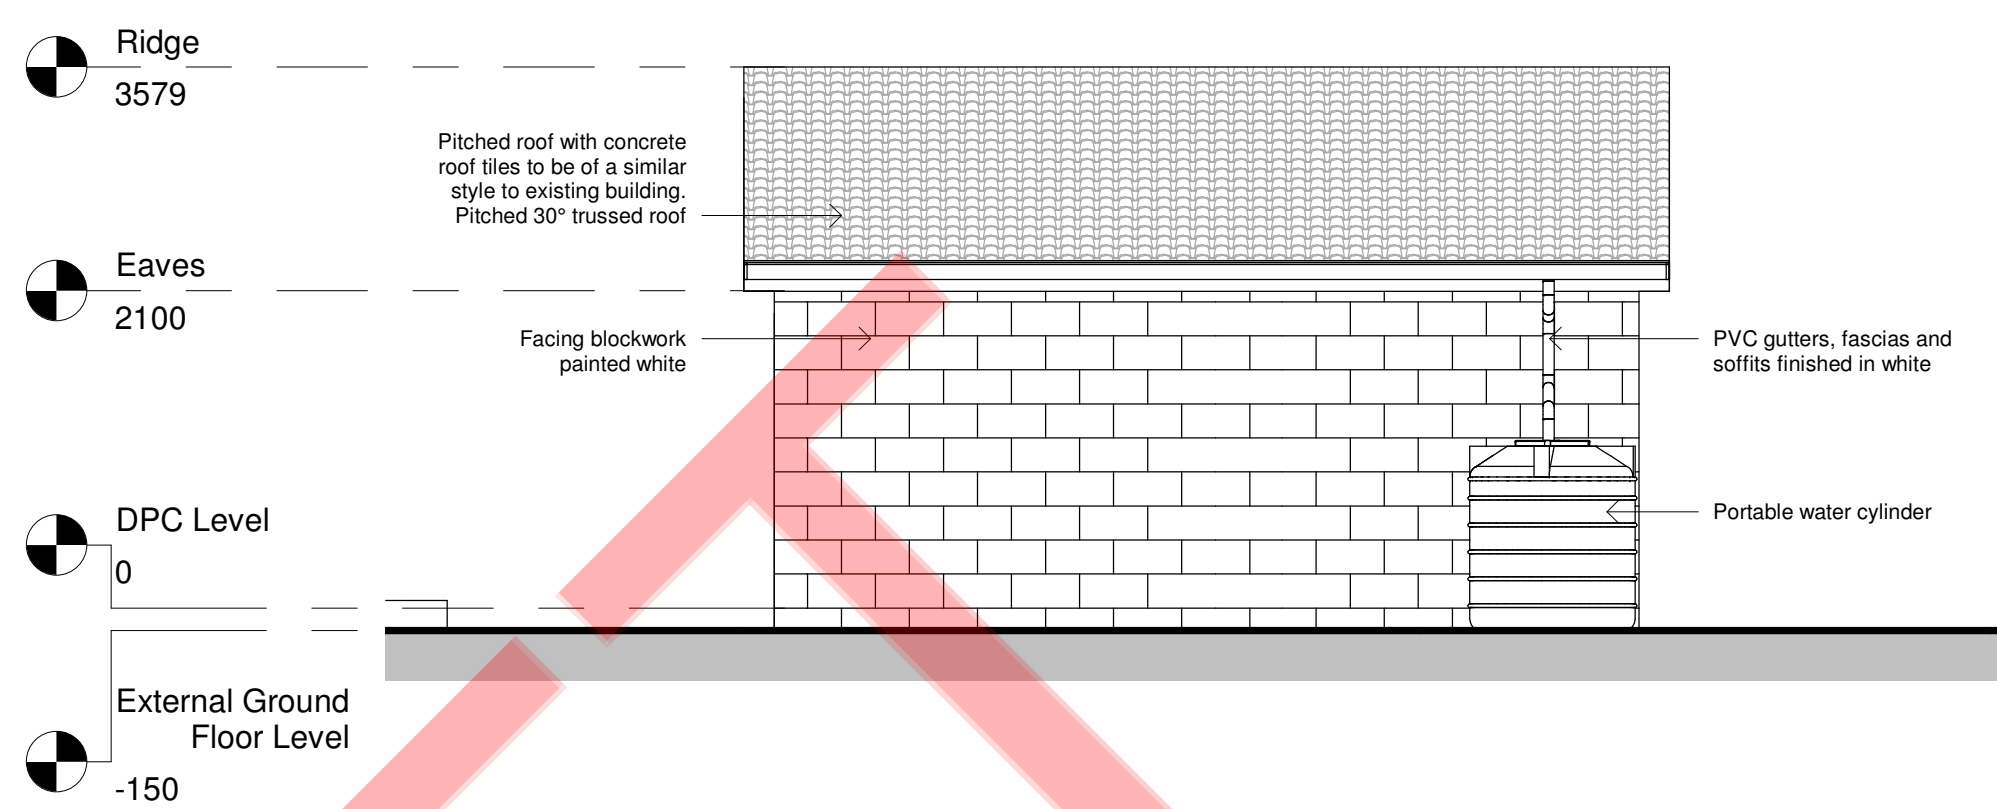


Proposed Side Elevation 1
1 : 50

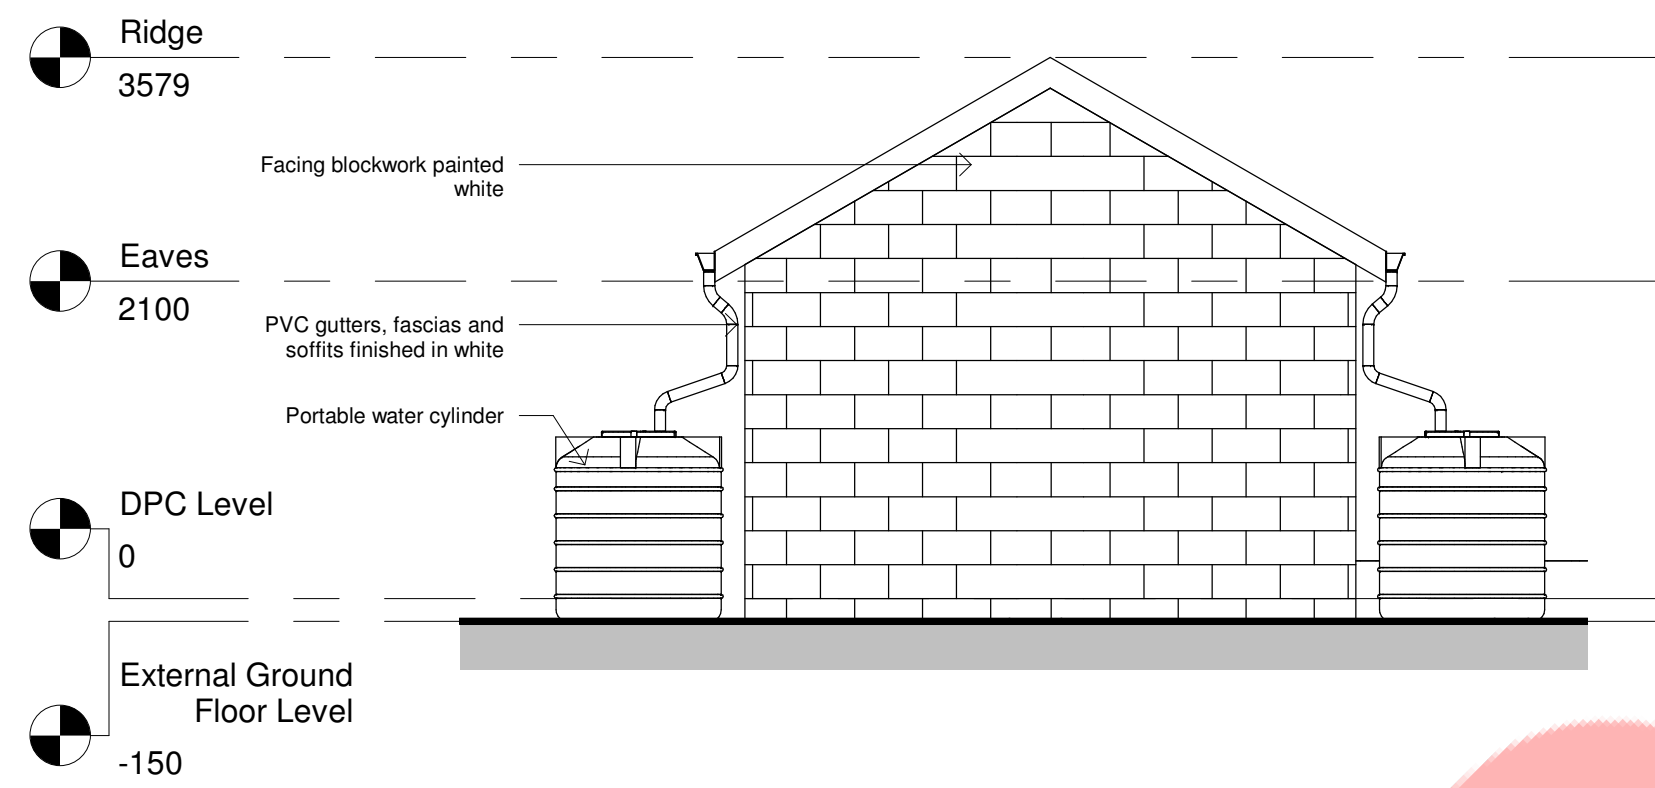


Proposed Rear Elevation
1 : 50

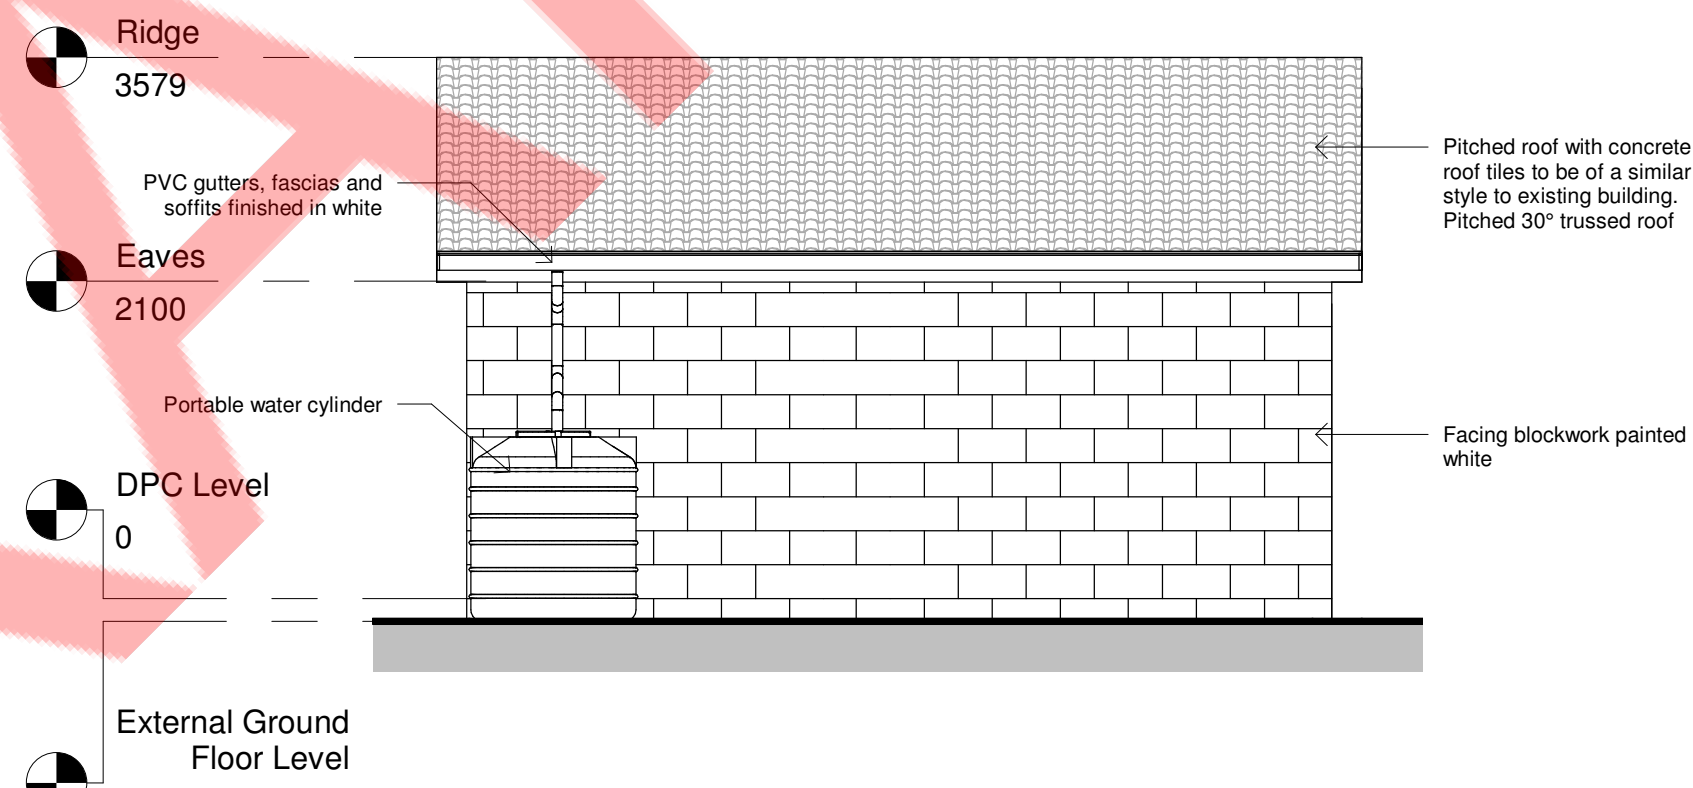

Proposed Side Elevation 2
1 : 50

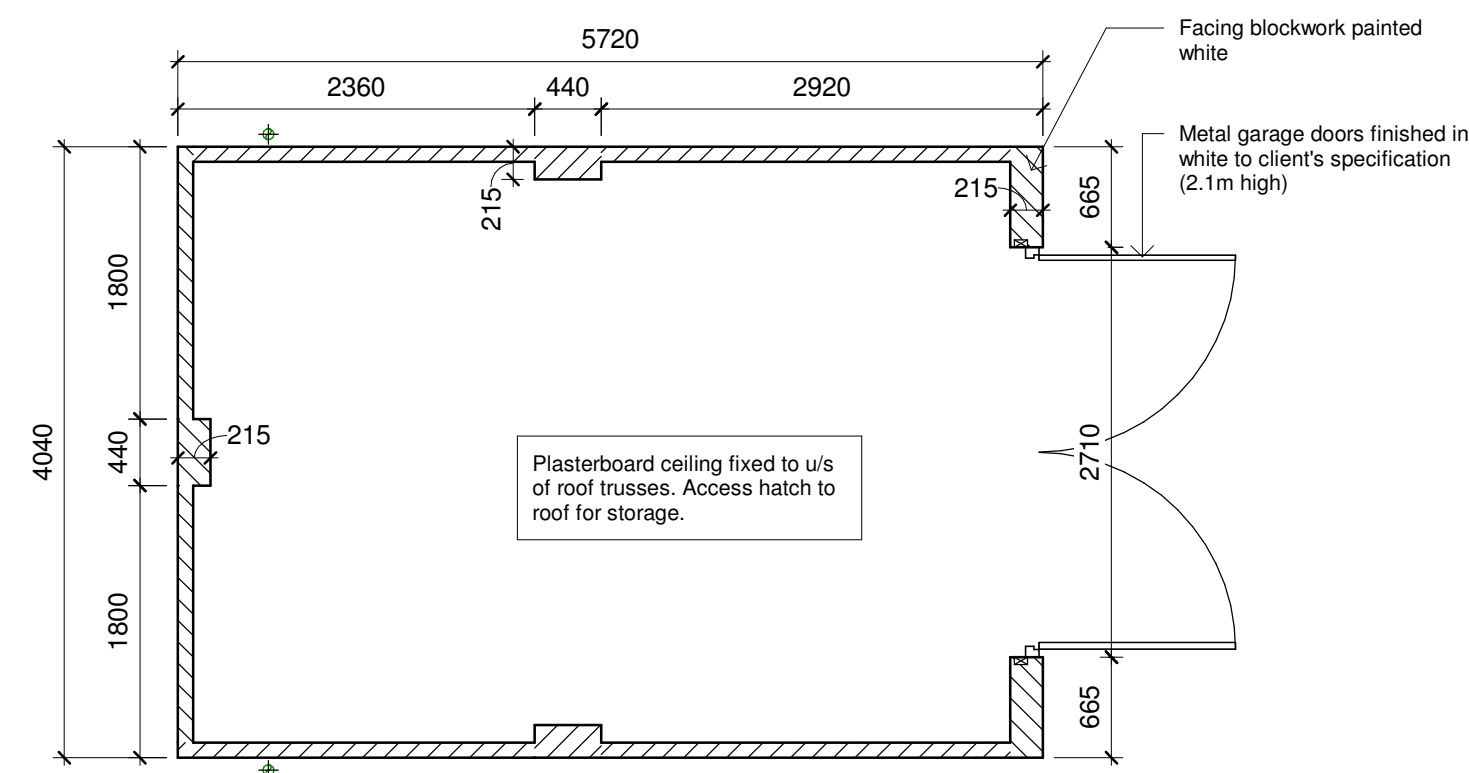


Proposed Garage Plan
1 : 50

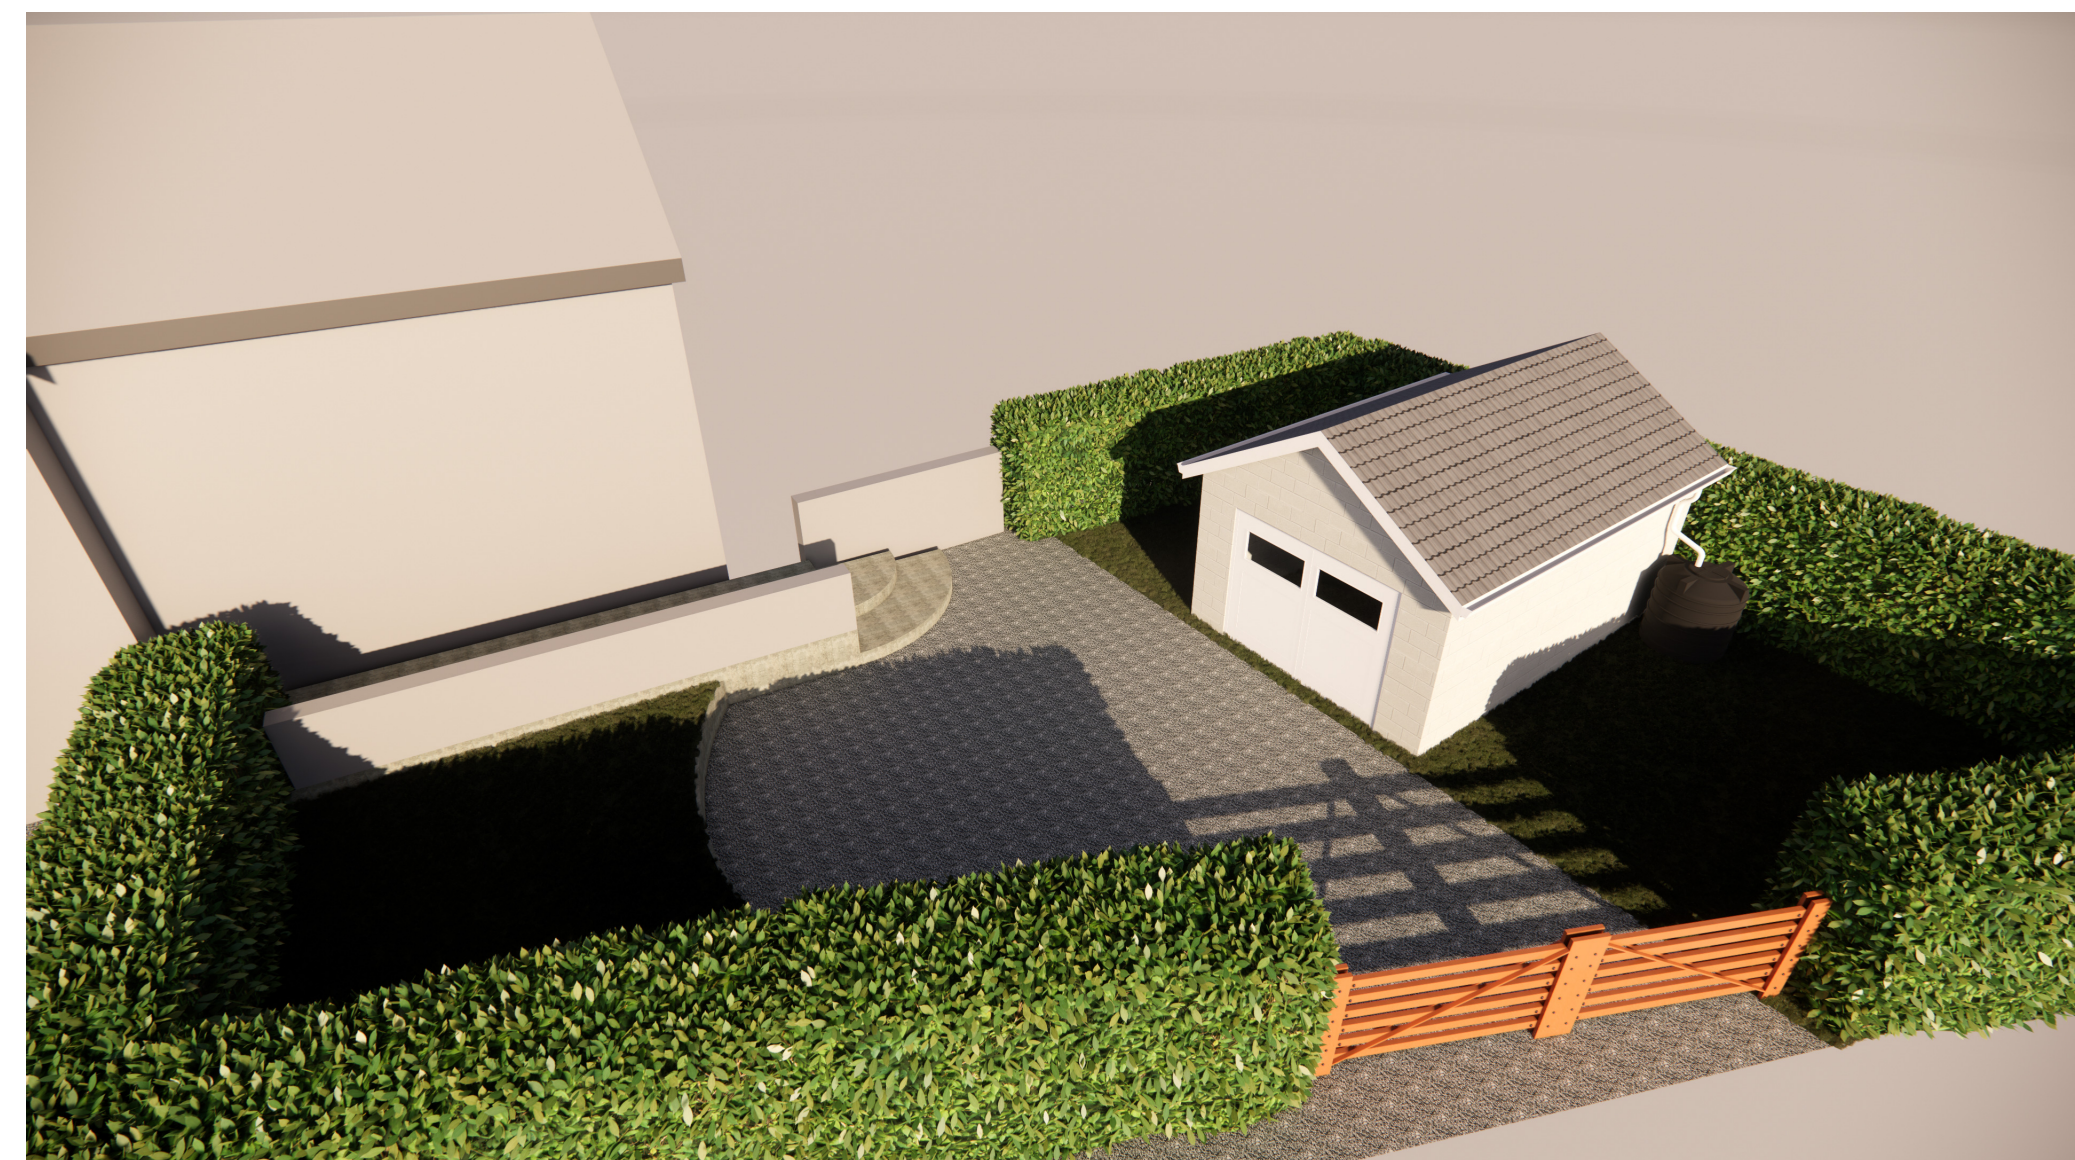

3D Image
NTS

A	25/06/2021	TBS
Updated following client's comments		
-	11/06/2021	TBS
Draft Issue		
Rev	Date	Drawn by

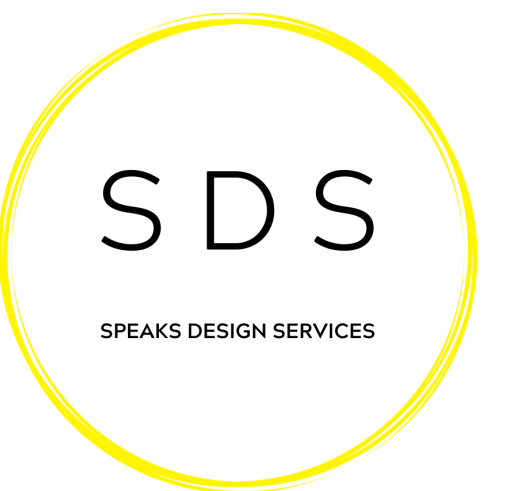

PROJECT		
6 Bryn-Yr-Onnen, Southsea, Wrexham, LL11 6RF		
TITLE		
Proposed Plans and Elevations		
CLIENT		
Wendy Sides		
DRAWN BY TBS	CHECKED BY TBS	DATE 11/06/2021
SCALE (@ A1) As indicated		PROJECT NUMBER 136
DRAWING NUMBER 132-CDW-PL-003		REV A