



Ground floor plan 1:50

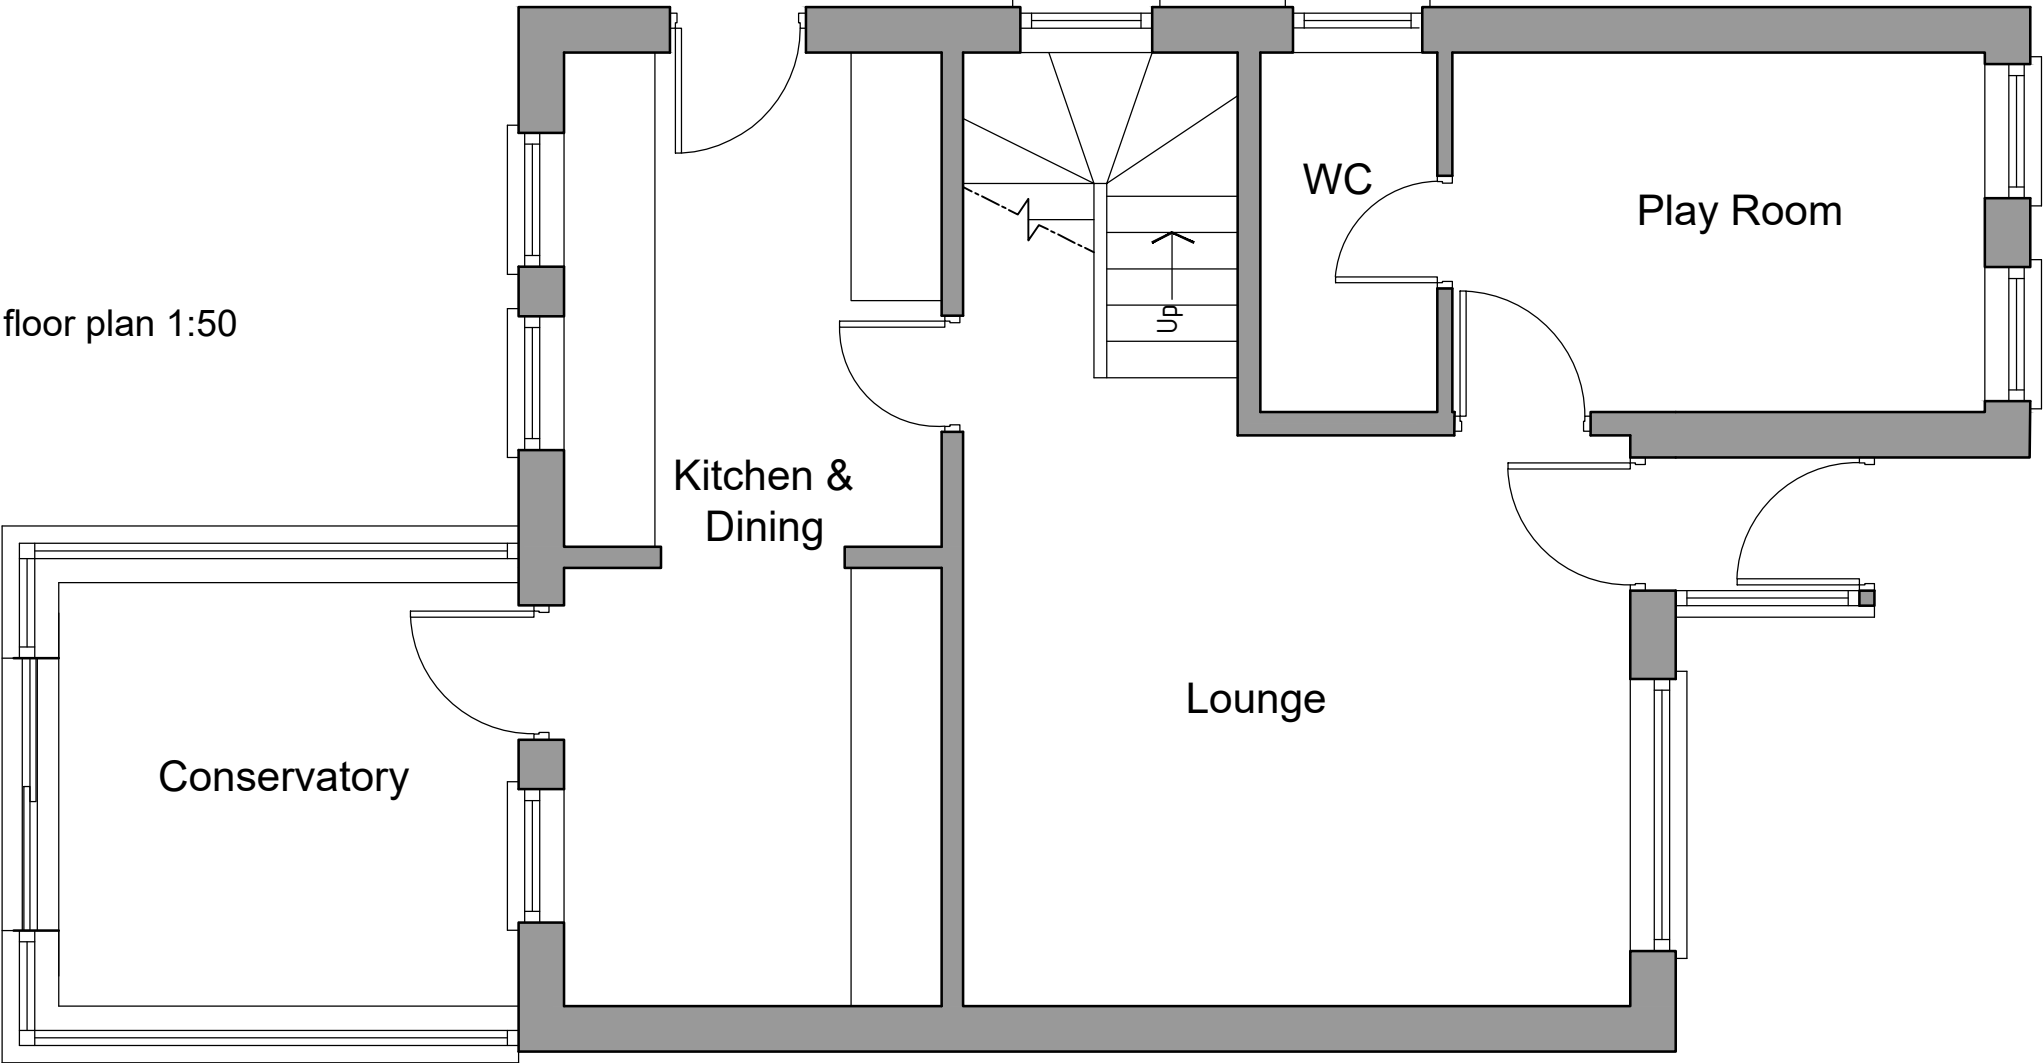

First floor plan 1:50

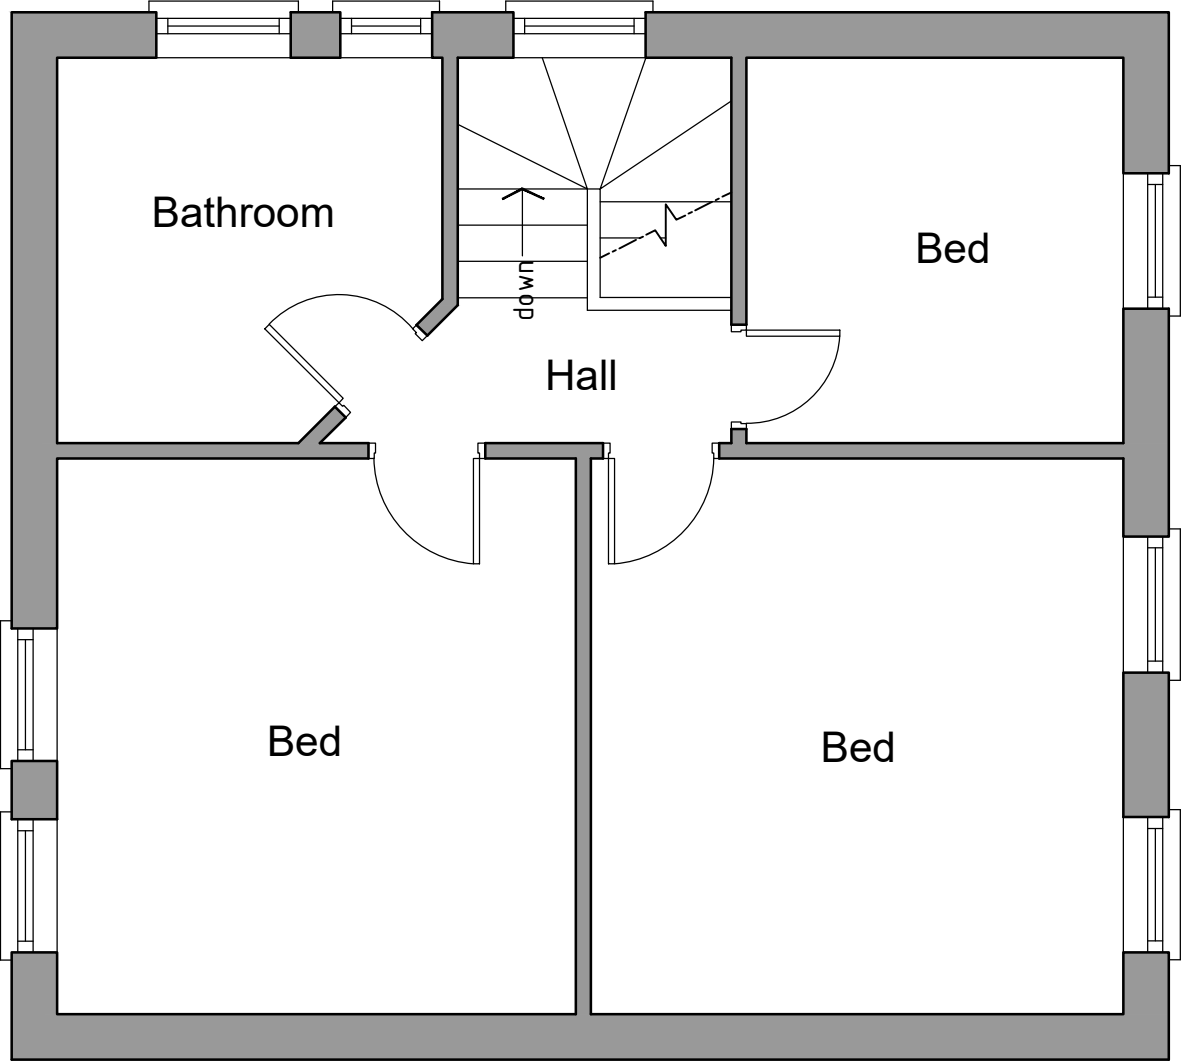



HDS Architectural Services, The Foundry,
15 Yorke Street, Wrexham
LL13 8LW
Tel (01978) 345250
www.hdsarchitectural.co.uk

Project; 17 The Meadows, Gwersyllt, Wrexham, LL11 4SX	
Title; Floor Plans as Existing	Scale (A3); 1:50
Dwg No; TM/PD/01	Date; May 2021
Revision;	