


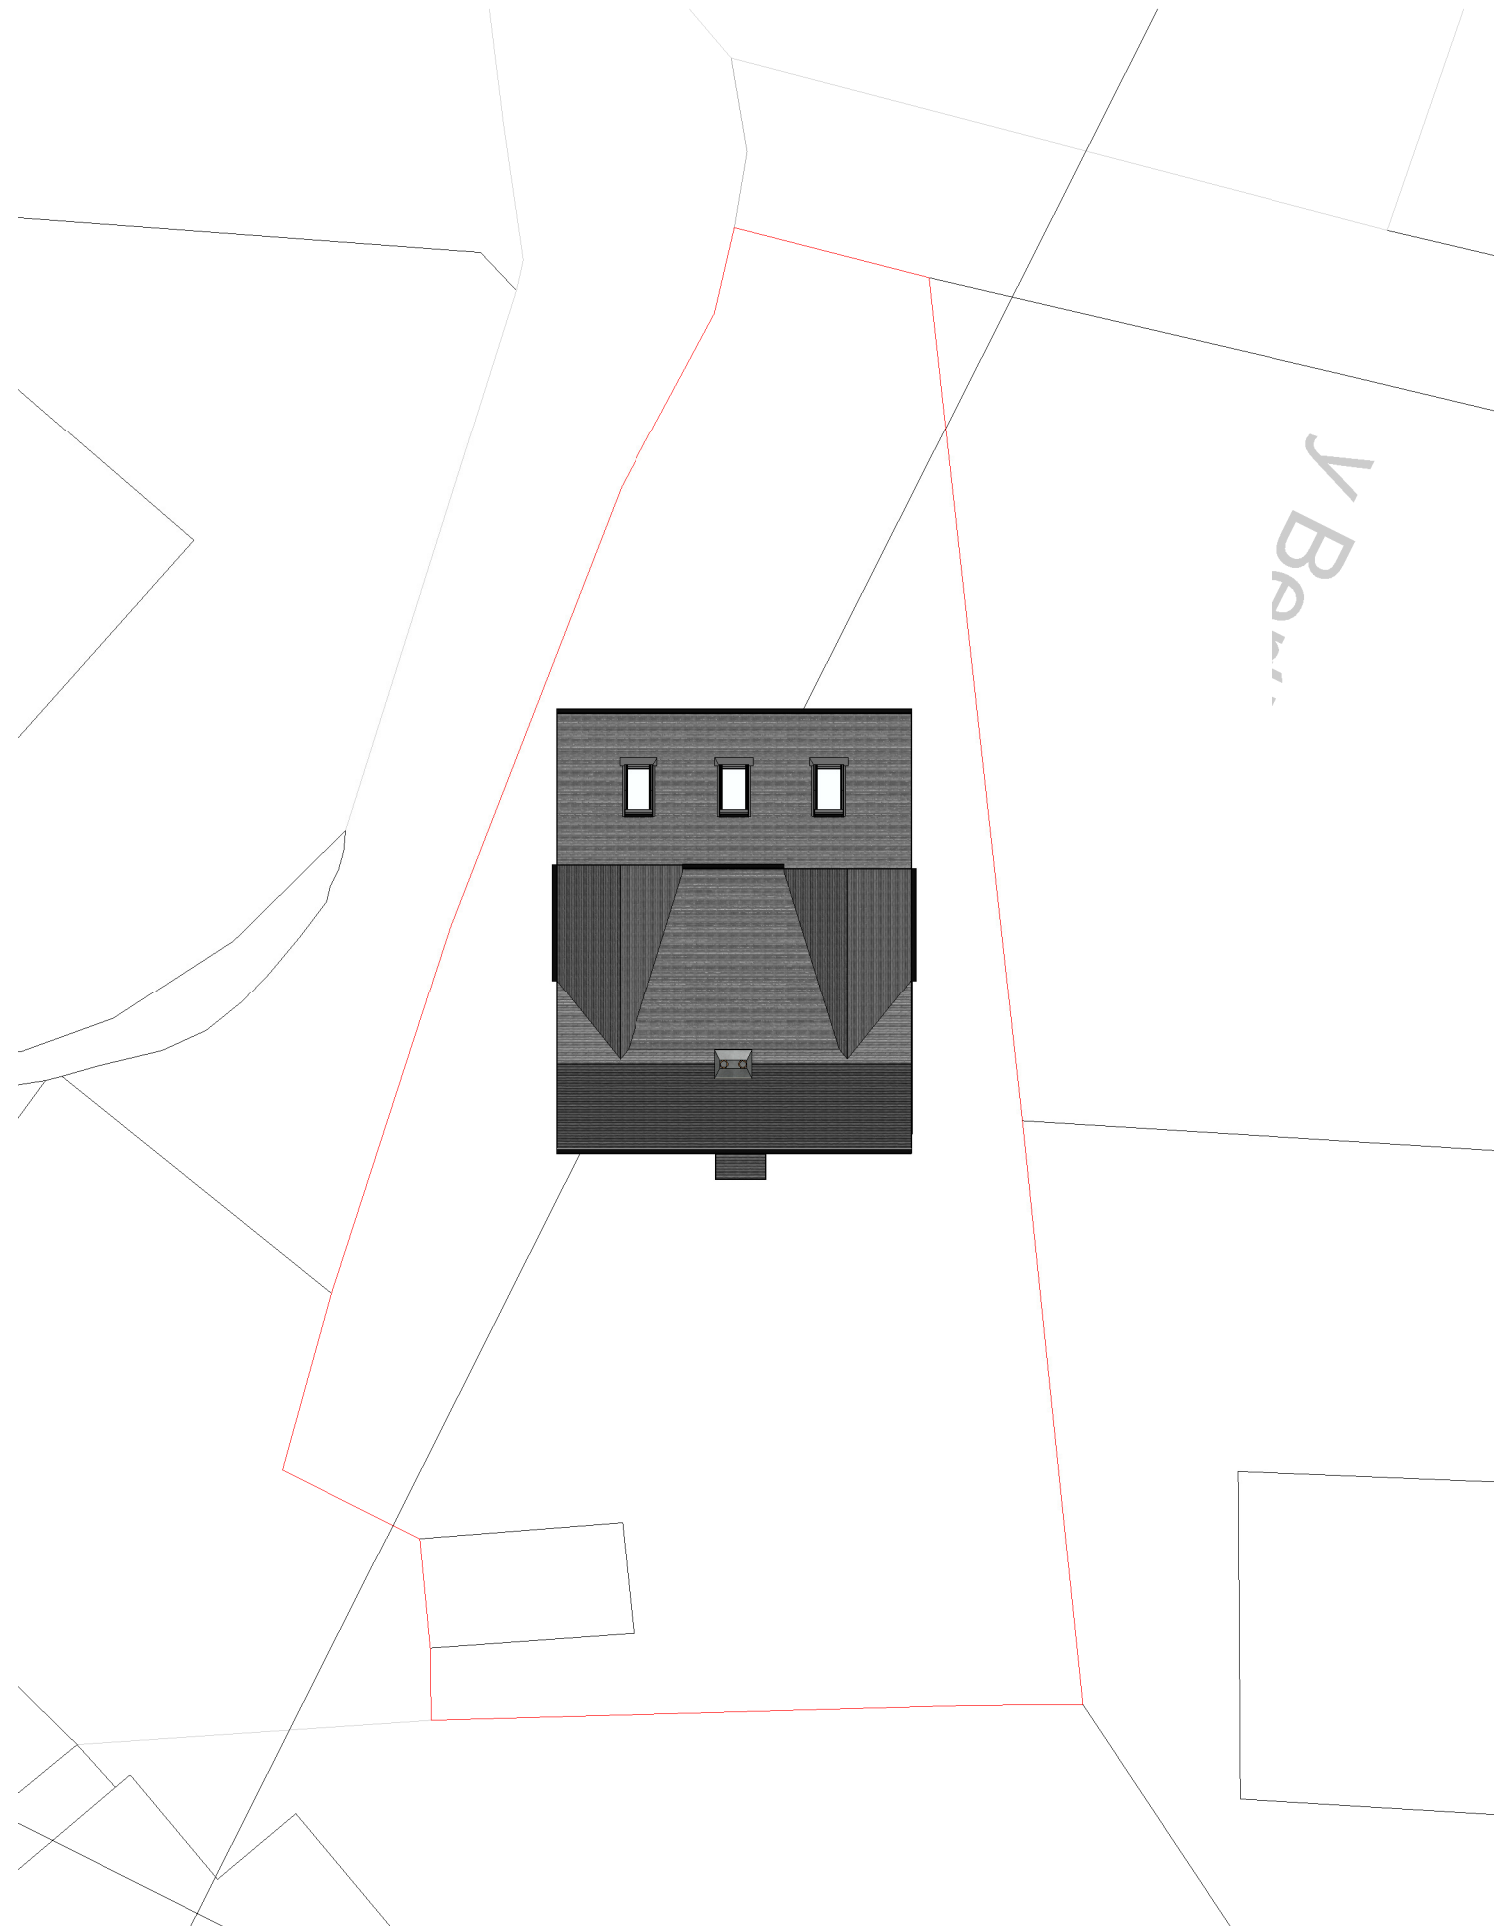



DESIGN IN SAFETY
BRYMBO, WREXHAM, LL11 5FL
www.designinsafety.net
admin@designinsafety.net
07734037453



CLIENT:
MR JOSH HOLMES & MISS BETHAN KNIGHTADDRESS:
TAN Y BERTH, TYN Y CASTELL,
GLYN CERIOG, WREXHAM, LL20 7NLDRAWING TITLE:
PROPOSED SITE PLAN

PROJECT NO:
DIS_AD_0105

DRAWING NO:
DIS_AD_0105_SL02

SCALE AT A3:
1 : 200

DATE:
07/06/21

REVISION:

All designs are the sole property of Design In Safety and may not be used without written agreement.
Any discrepancies must be reported to Design In Safety for clarification.
Do not scale off drawings. Site check dimensions are to be taken prior to works commencing.