


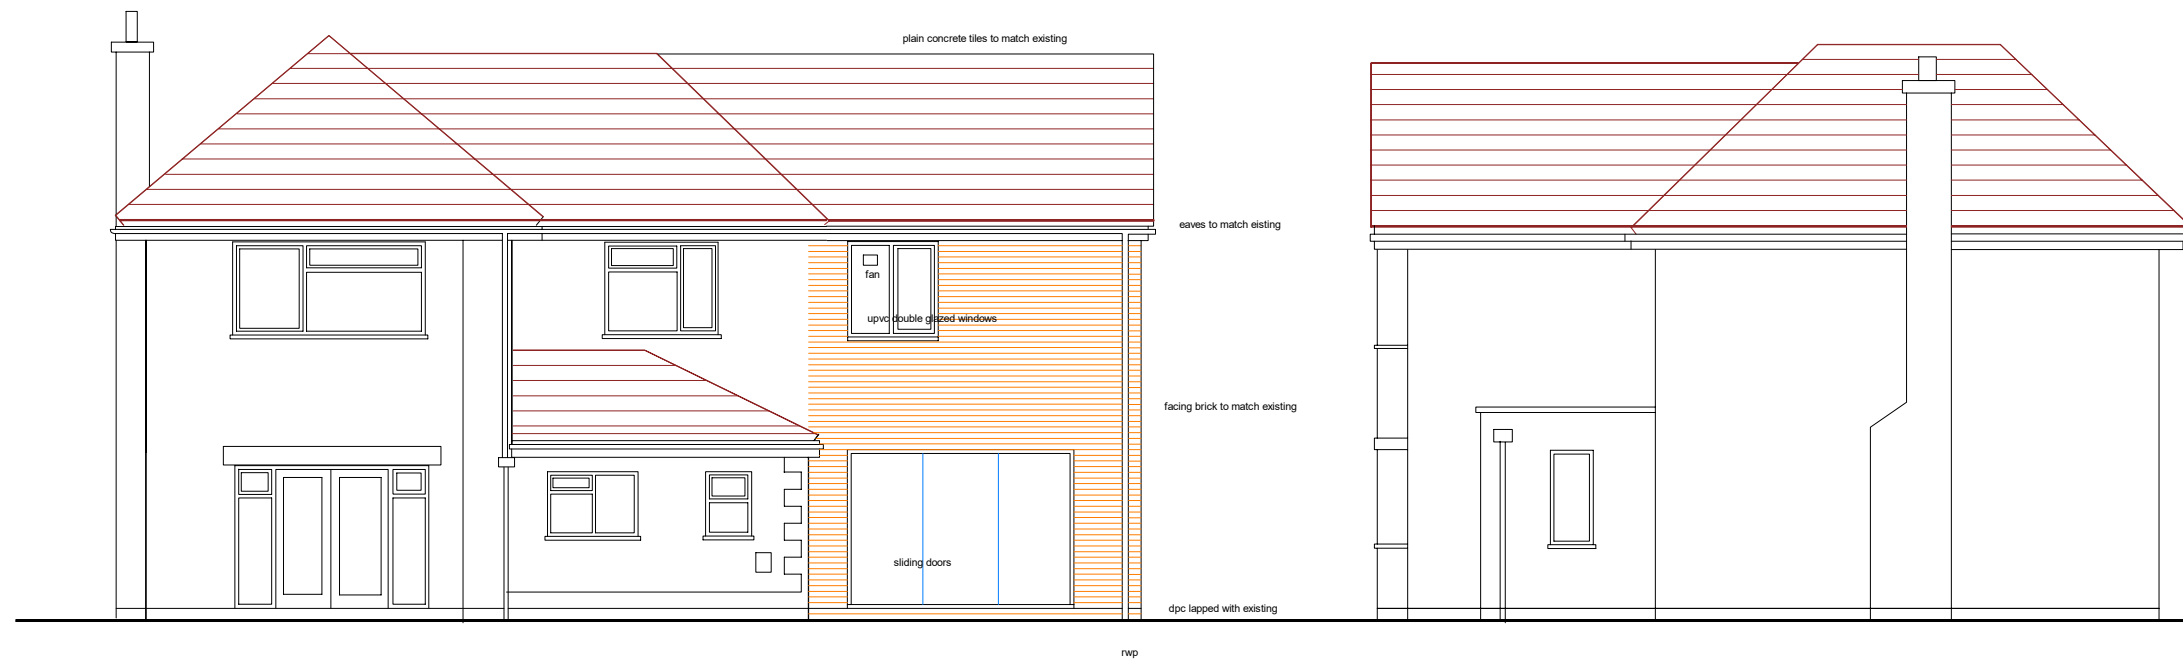

PROPOSED WEST ELEVATION

PROPOSED NORTH ELEVATION (no alterations)



PROPOSED EAST ELEVATION

PROPOSED SOUTH ELEVATION

PROPOSED EXTENSIONS AT
THE PADDOCK ROSEMARY LANE BURTON LL12 OLA

FOR MR & MRS PAUL JONES

ELEVATIONS PROPOSED

Scale 1:100 Date Feb 21 Dwg PJ08a

Rev :A Planning submission March 21