



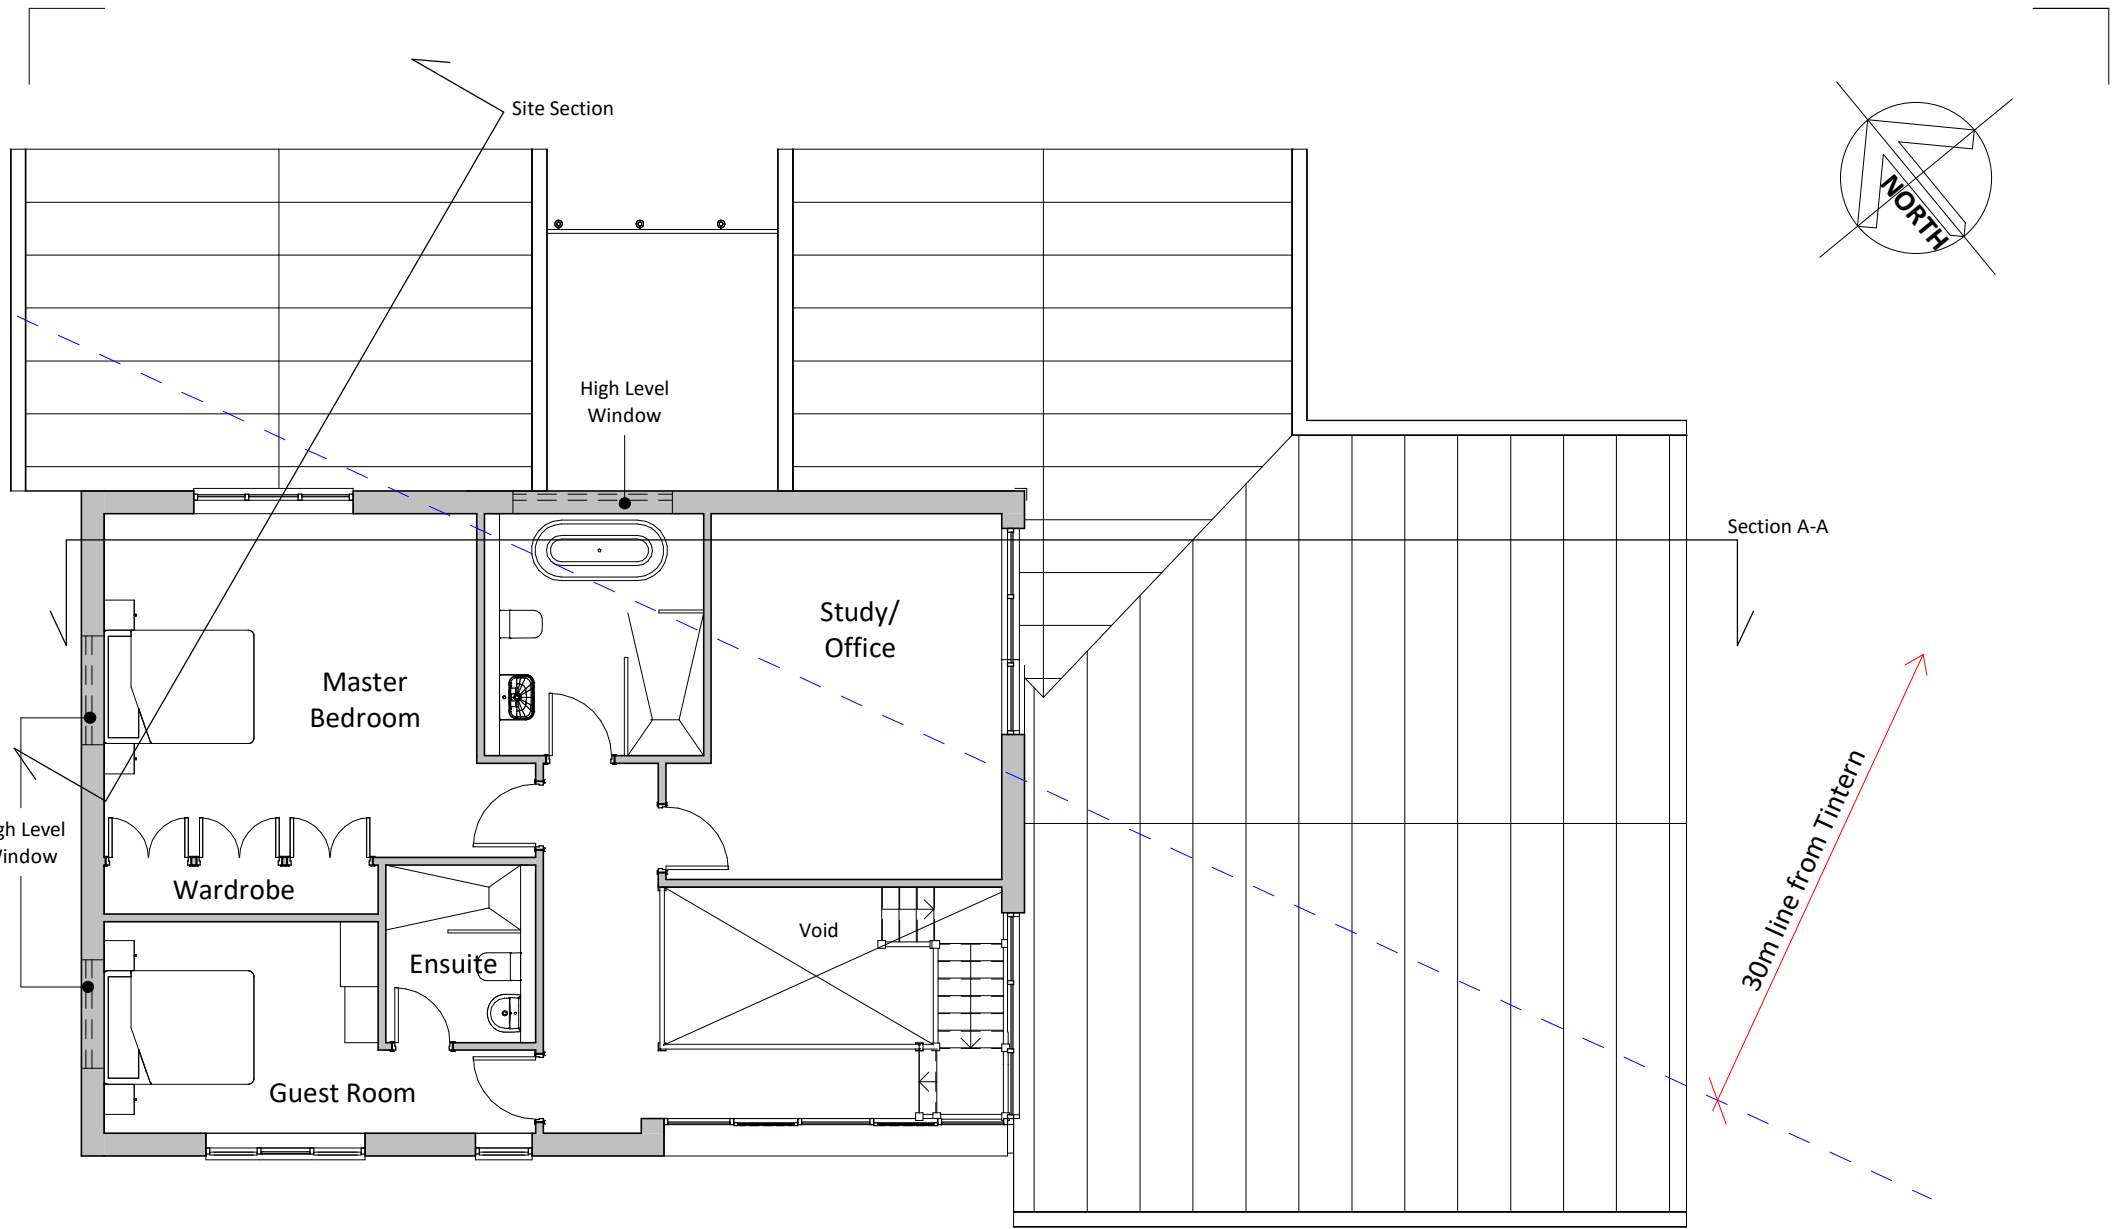

2

Proposed First Floor Extension

SCALE 1 : 100

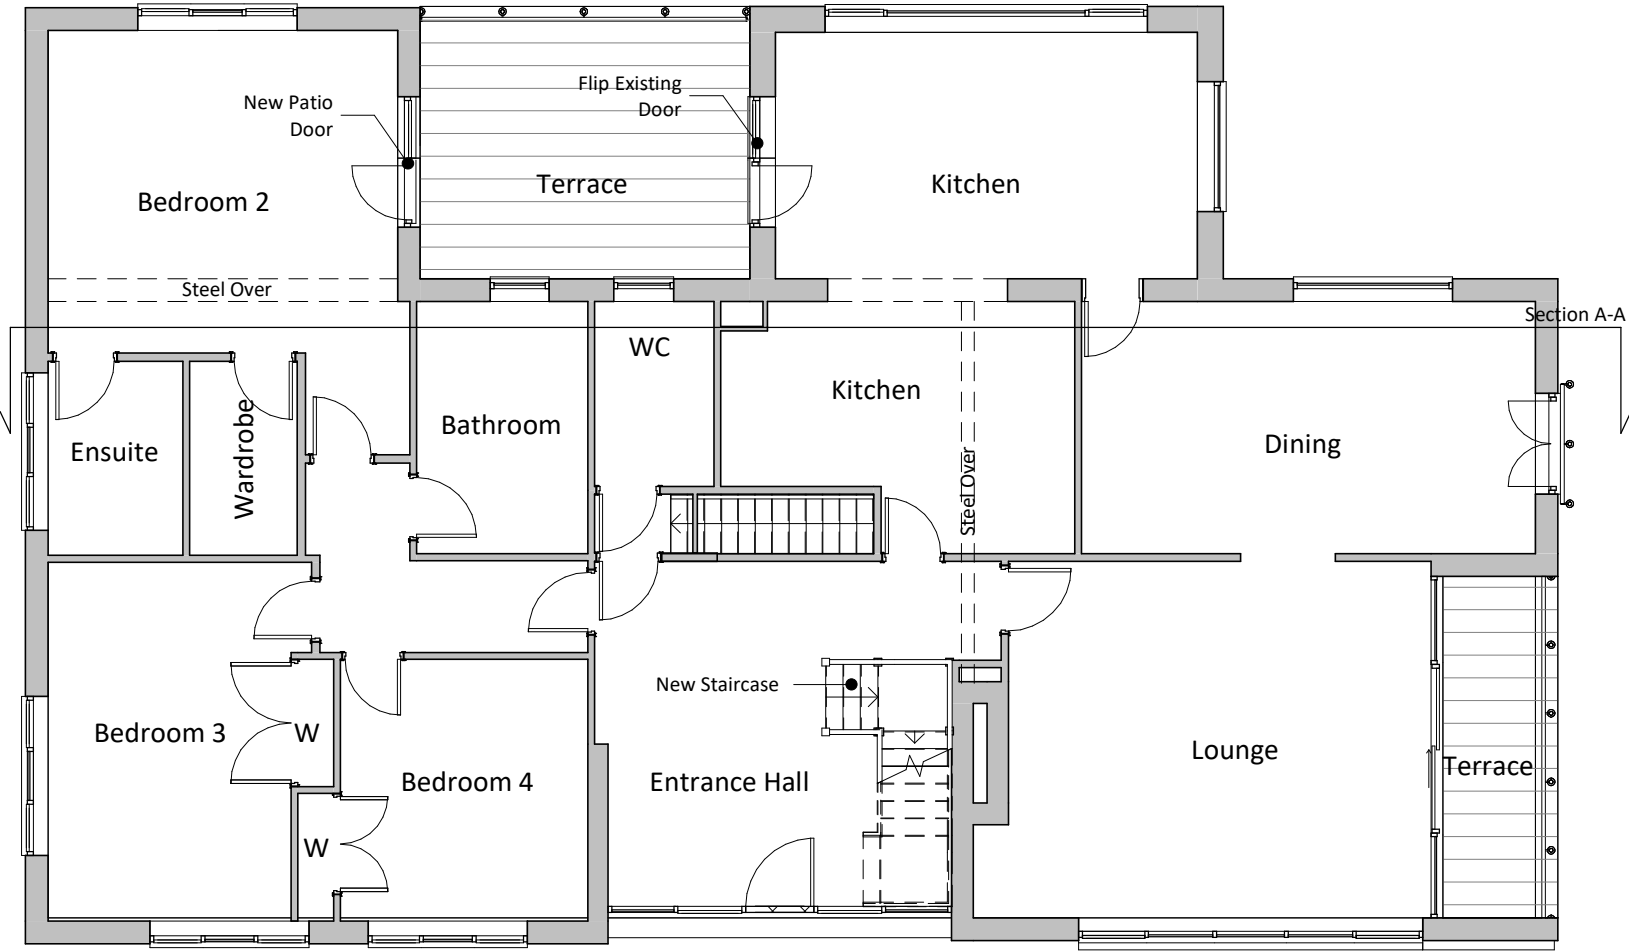

|   |                                       |         |    |
|---|---------------------------------------|---------|----|
| E | Elevation amendments                  | 20.06.2 | DP |
|   |                                       | 1       |    |
| D | Room names added                      | 06.09.2 | DP |
|   |                                       | 0       |    |
| C | Section line added                    | 11.04.2 | DP |
|   |                                       | 0       |    |
| B | Revisions following Planning comments | 10.04.2 | DP |
|   |                                       | 0       |    |
| A | Title block amended                   | 17.09.1 | DP |
|   |                                       | 9       |    |

| REV | DESCRIPTION | DATE | BY |
|-----|-------------|------|----|
|-----|-------------|------|----|

THIS DRAWING IS THE COPYRIGHT OF DAVID PARRY. DO NOT SCALE FROM THIS DRAWING. WORK TO FIGURED DIMENSIONS ONLY. CHECK ALL DIMENSIONS ON SITE. ANY DISCREPANCIES TO BE NOTIFIED TO THE ARCHITECT. ELEMENTS OF STRUCTURE SHOWN ARE INDICATIVE AND FOR GUIDANCE. FINAL DESIGN TO BE AS STRUCTURAL ENGINEERS DETAILS AND SPECIFICATION.

PROJECT  
Chantry Meade Extension  
for Ms Tracey Mew

DRAWING TITLE  
Proposed Floor Plans

1

Proposed Ground Floor Plan

SCALE 1 : 100



VISUAL SCALE 1:100 @ A3

| SCALE       | DATE     | DRAWN | CHECKED |
|-------------|----------|-------|---------|
| 1 : 100 @A3 | 12/09/19 | DP    | DP      |

| DRAWING STATUS | PLANNING |
|----------------|----------|
|----------------|----------|

| JOB No | DRAWING No | REVISION |
|--------|------------|----------|
| P114   | 007        | E        |

13 HOPE STREET, CHESTER, CHESHIRE, CH4 8BU  
Tel: 07951 590 458 | david@davidparryarchitect.co.uk

PRINTED: 19/07/2021 21:03:40

A3