




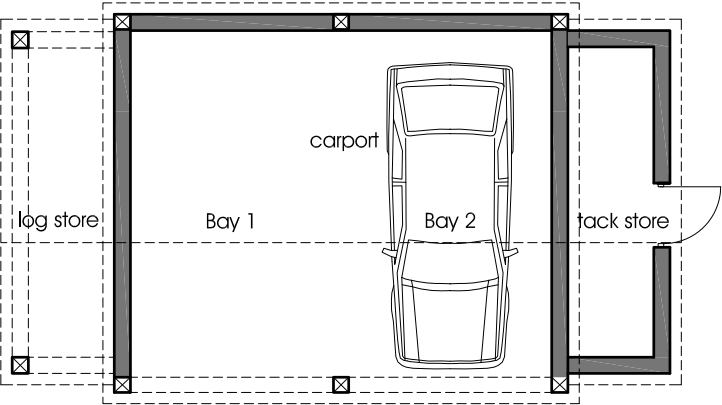


Garage floor plan 1:50

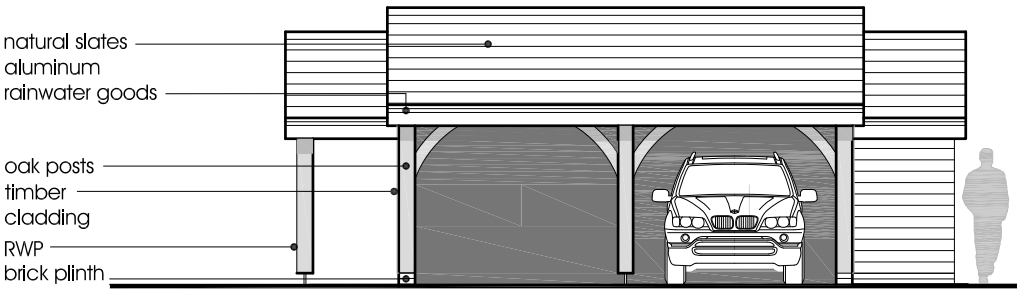


Front elevation 1:100

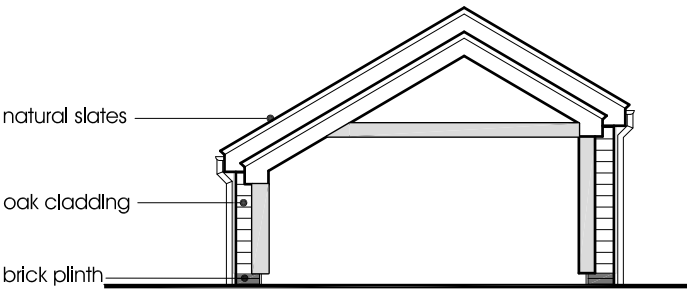

Side 1 elevation 1:100

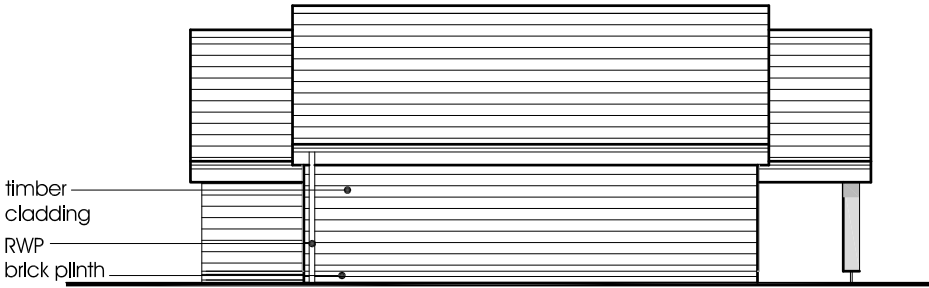

Rear elevation 1:100

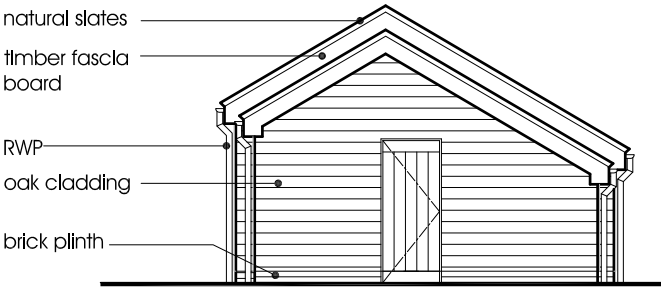

Side 2 elevation 1:100

rev.	description	date	by
status.			

 E: info@ke-design.co.uk www.ke-design.co.uk T: 01743 298080	Unit 7, Henry Close Battlefield Enterprise Park Battlefield Shrewsbury Shropshire SY1 3TJ	The Studio, 3 William Felton Mews Salop Road, Oswestry Shropshire SY11 2RQ T: 01691 656964	client Ms Clifford, & Mr Byrne	drawing Plans & Elevations Proposed	scale 1:50 & 1:100@A3	date 08/06/2021	drawn PB
			project. Bron Haul, Drury Lane, Ty Broughton, Whitchurch, SY13 3BD		dwg no 2129-MA(00)0002		rev -