





NORTH ELEVATION - 1:50

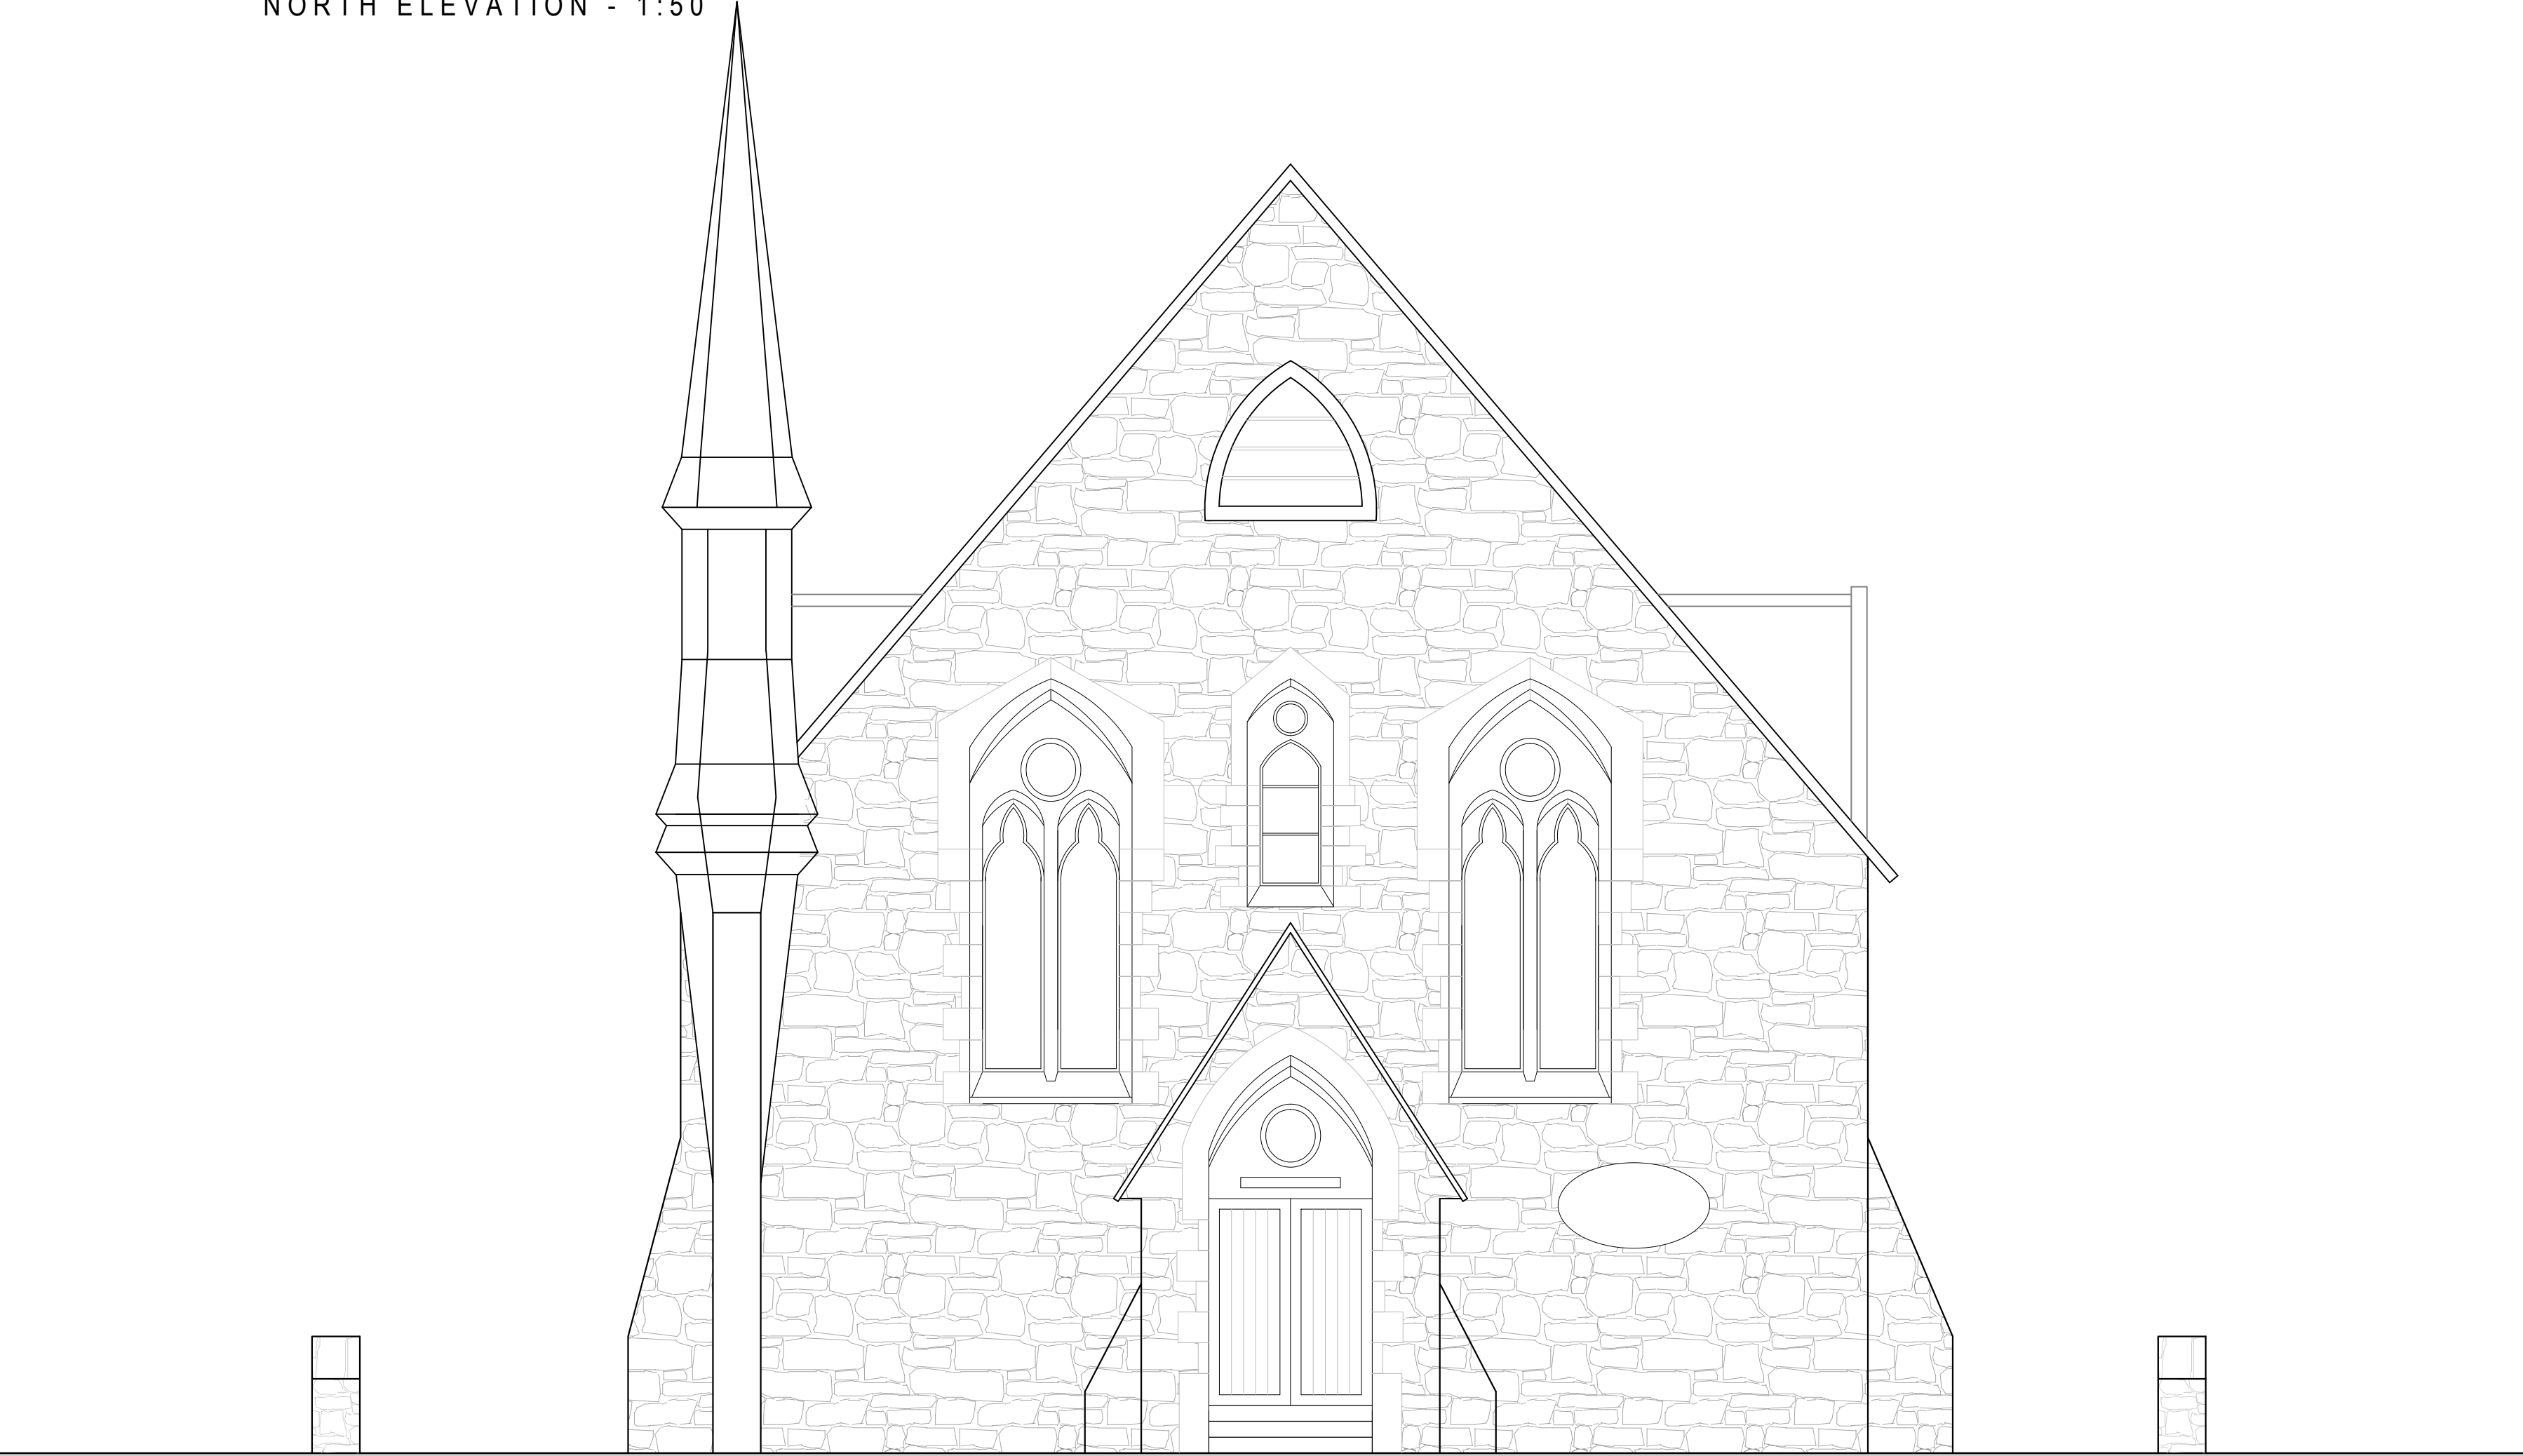

EAST ELEVATION - 1:50

 

CLIENT
HEART OF THE HOME LTD

PROJECT TITLE
CASTLE STREET CHURCH, HOLT,
WALES

DRAWING TITLE
EXISTING ELEVATIONS 01

PROJECT No 210303	SCALE @ A1 1:50
DRAWING No 001/001	PROJECT - ORIGINATOR - VOLUME - LEVEL - TYPE - ROLE - NUMBER
4/2/2018	REVISION
01/24/2018	
DO NOT SCALE	