



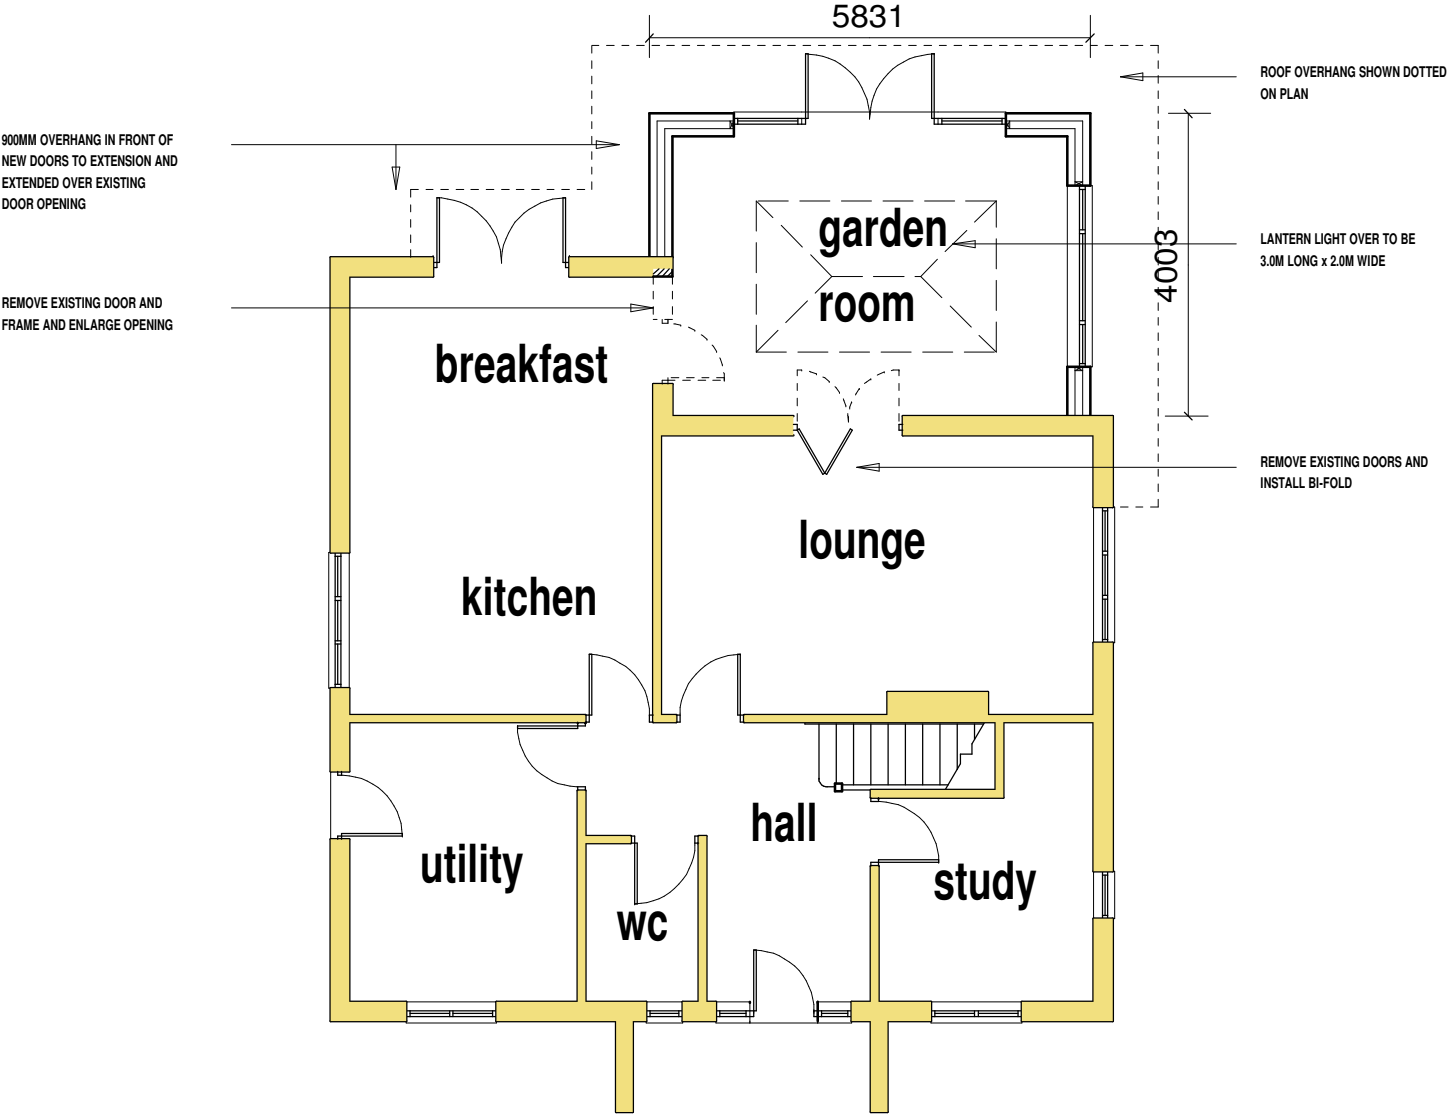

PROPOSED GROUND FLOOR PLAN

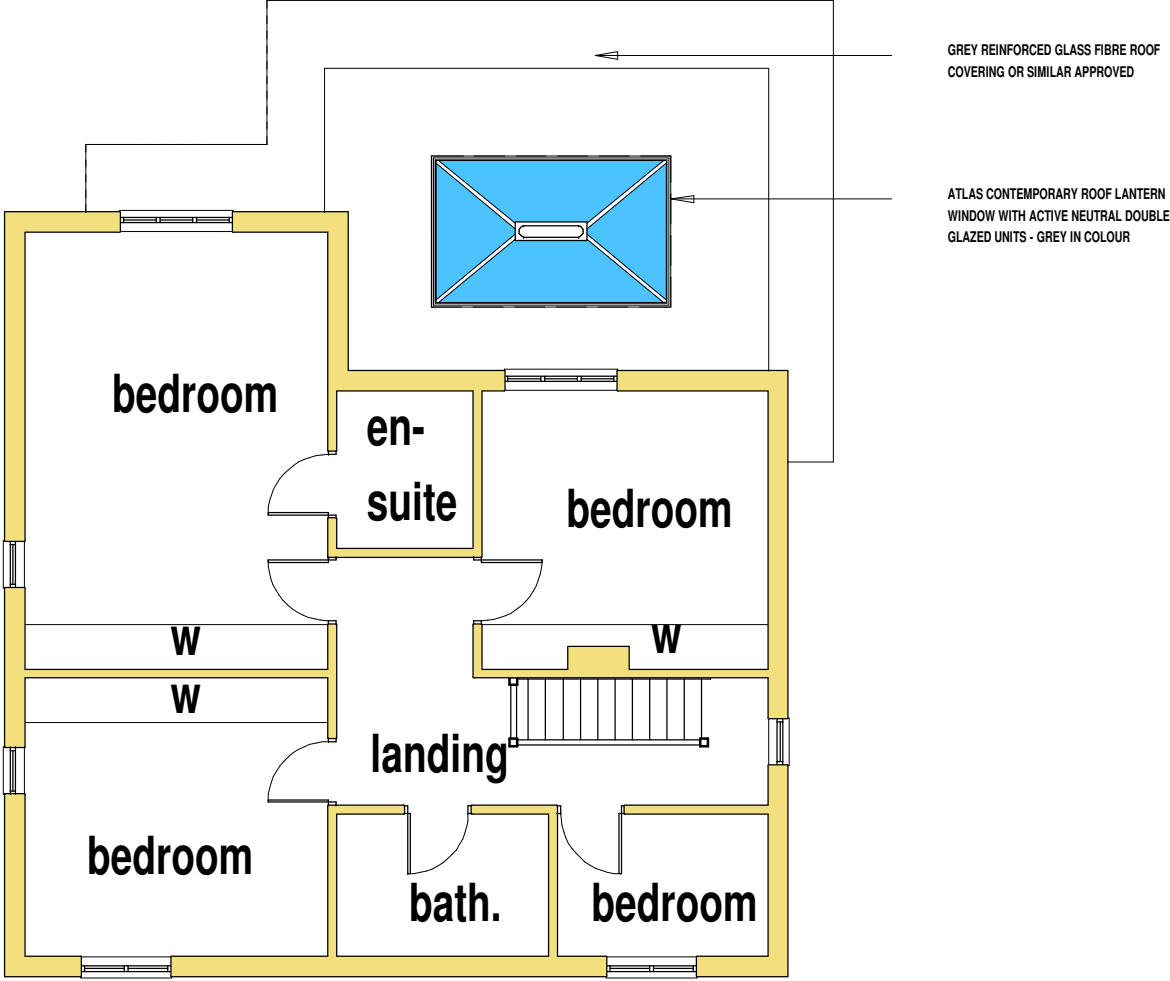

PROPOSED FIRST FLOOR PLAN



Shropshire Architectural
 Architectural Design o Planning o Building Regulations

22 SANDIWAY, RADBROOK, SHREWSBURY, SHROPSHIRE, SY3 9BN
 Telephone: 01743 363519 Mobile: 07532 345100
 E-Mail: shropshirearchitectural@yahoo.com

Client

MR & MRS. ALCOCK

Project

PROPOSED EXTENSION AND FENESTRATION WORKS AT THE GROVES, ERBISTOCK, LL13 0DN

Drawing Title

EXISTING FLOOR PLANS

Scale	Drawn by	Date	Revision
1:100 @A3	GMN	21.06.21	-
Project No.	Drawing No.		
-			04