

AREA SCHEDULE


GIA of house approved under planning
ref: P/2015/0161 - 160sqm

GIA of proposed house - 240sqm

Proposed increase - 80sqm.

Proposed Site Plan

1 : 250

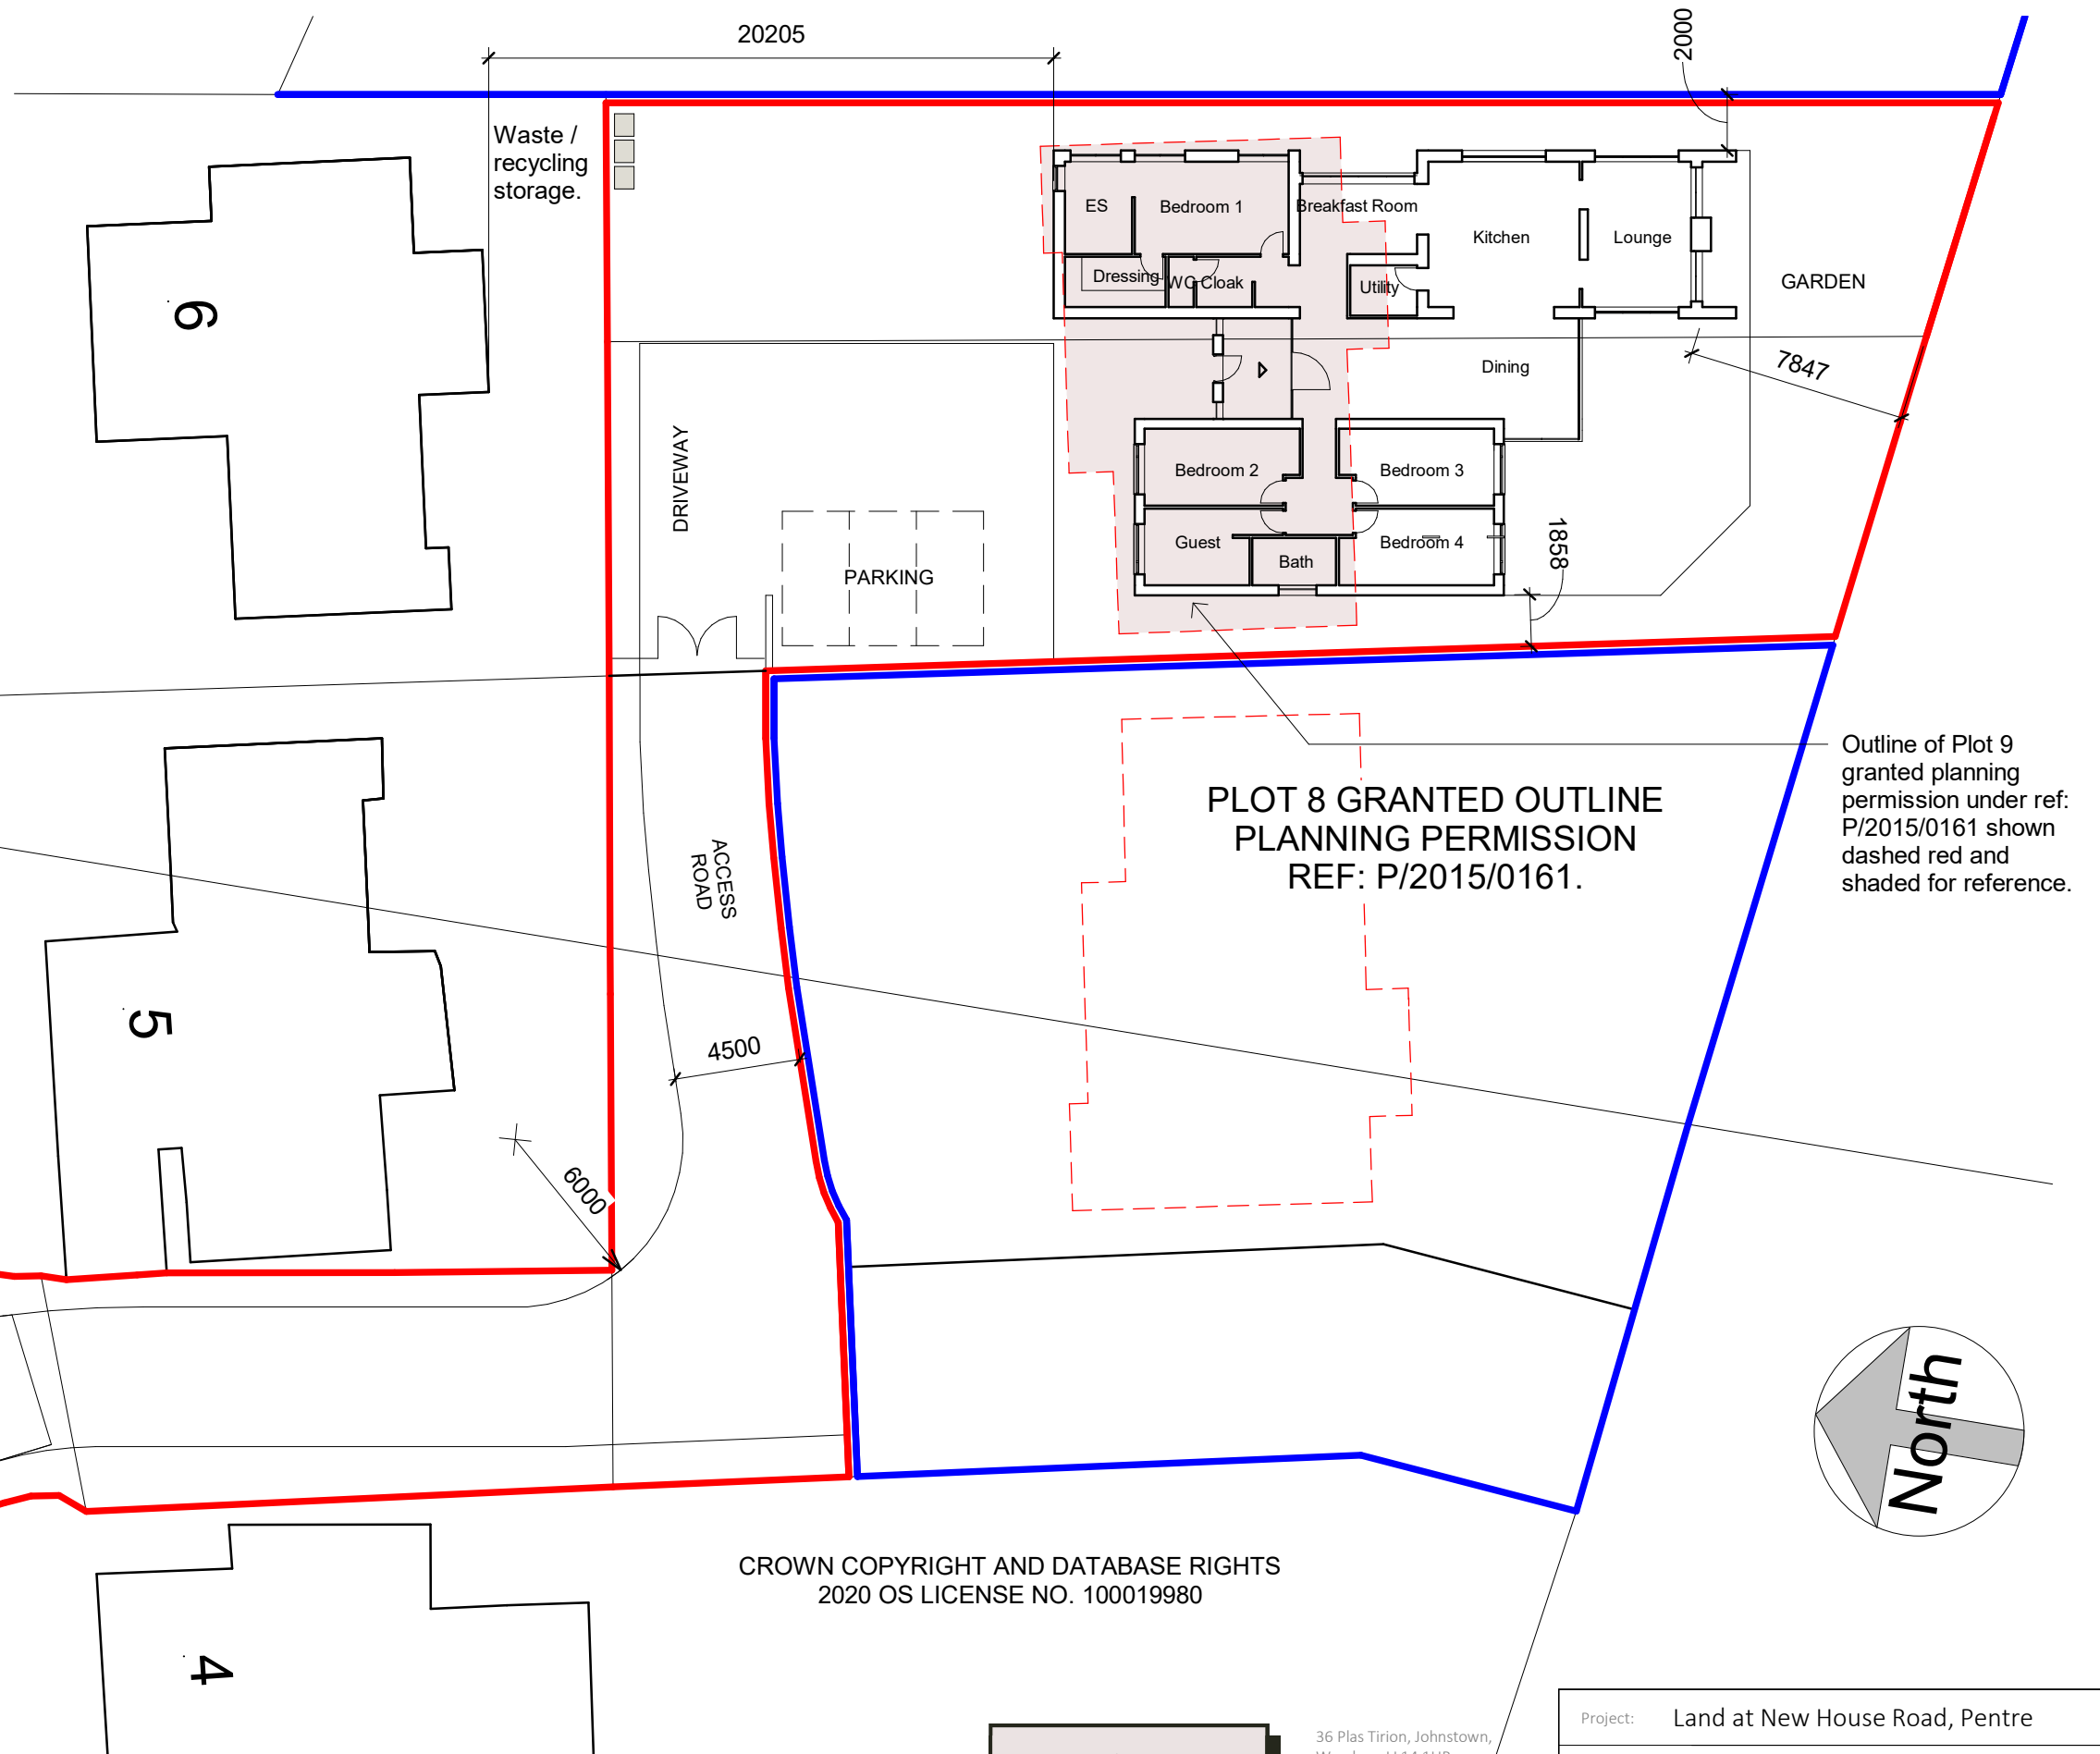

FRAME
Architecture to frame your lives

36 Plas Tirion, Johnstown,
Wrexham LL14 1UR
07543968690
geraint@weareframe.co.uk
www.weareframe.co.uk
facebook.com/frame.architect
instagram.com/we_are_frame

Project:	Land at New House Road, Pentre		
Title:	Proposed Site Plan		
Scale @ A3:	1 : 250	Author:	GE
		Date:	29.04.21
Project Ref:	21-17	Drawing No:	A101
		Rev.	C