


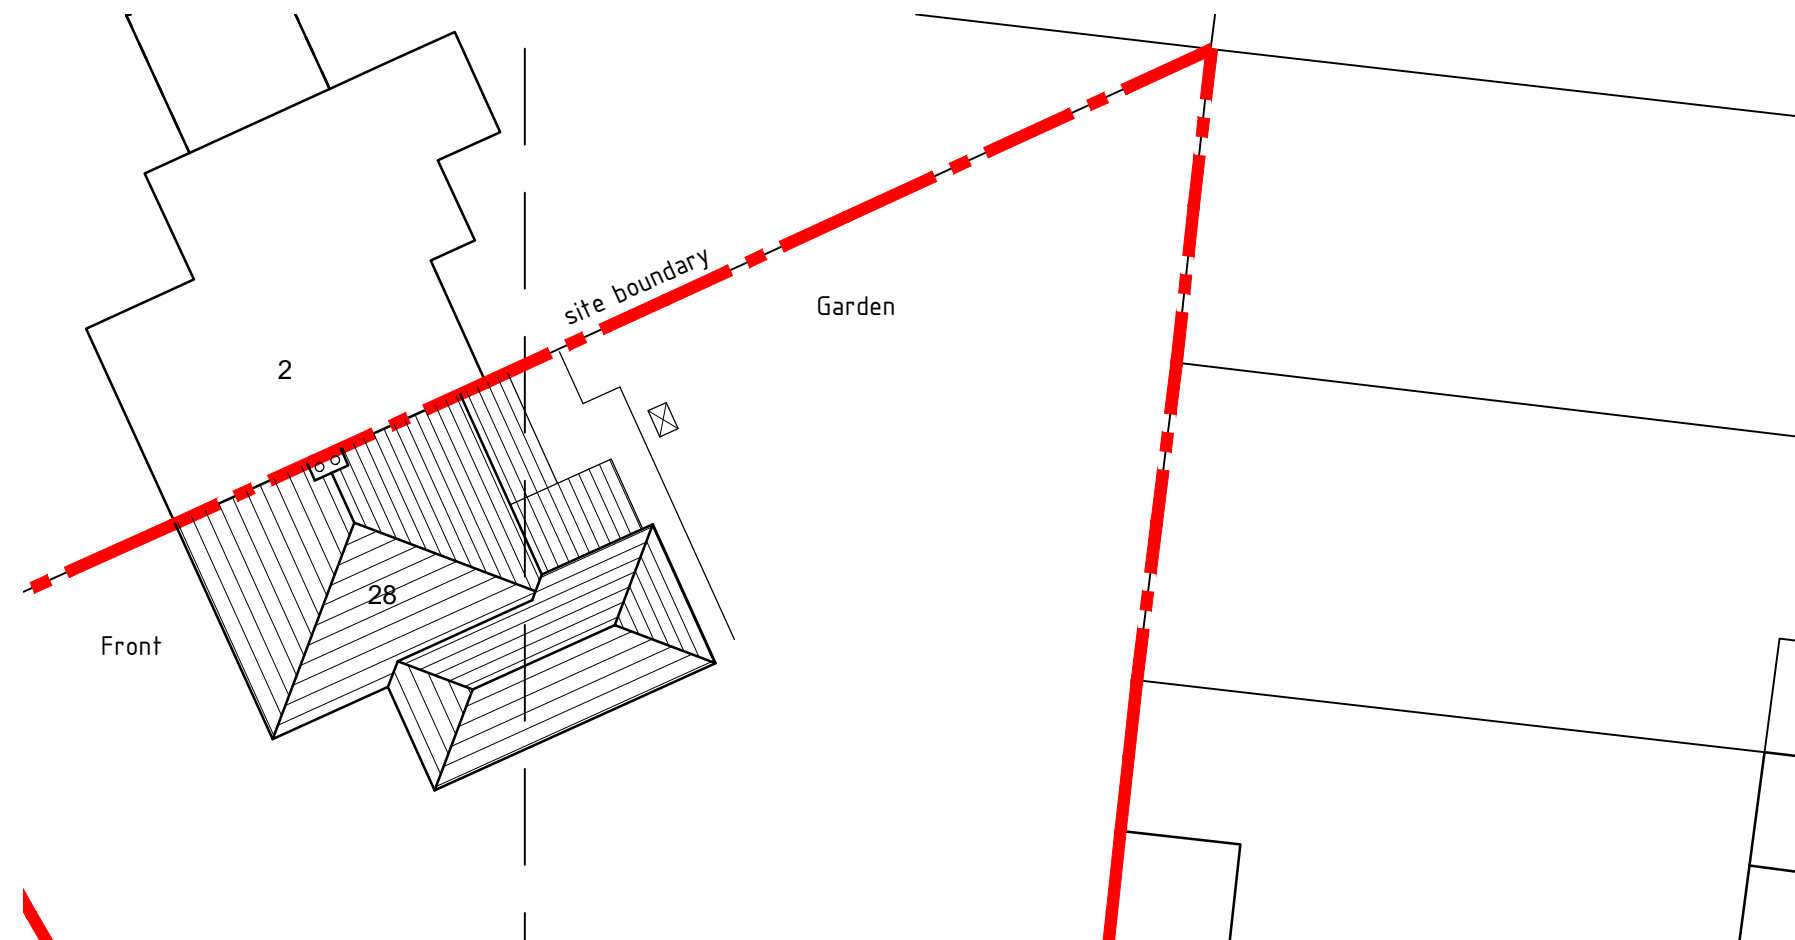


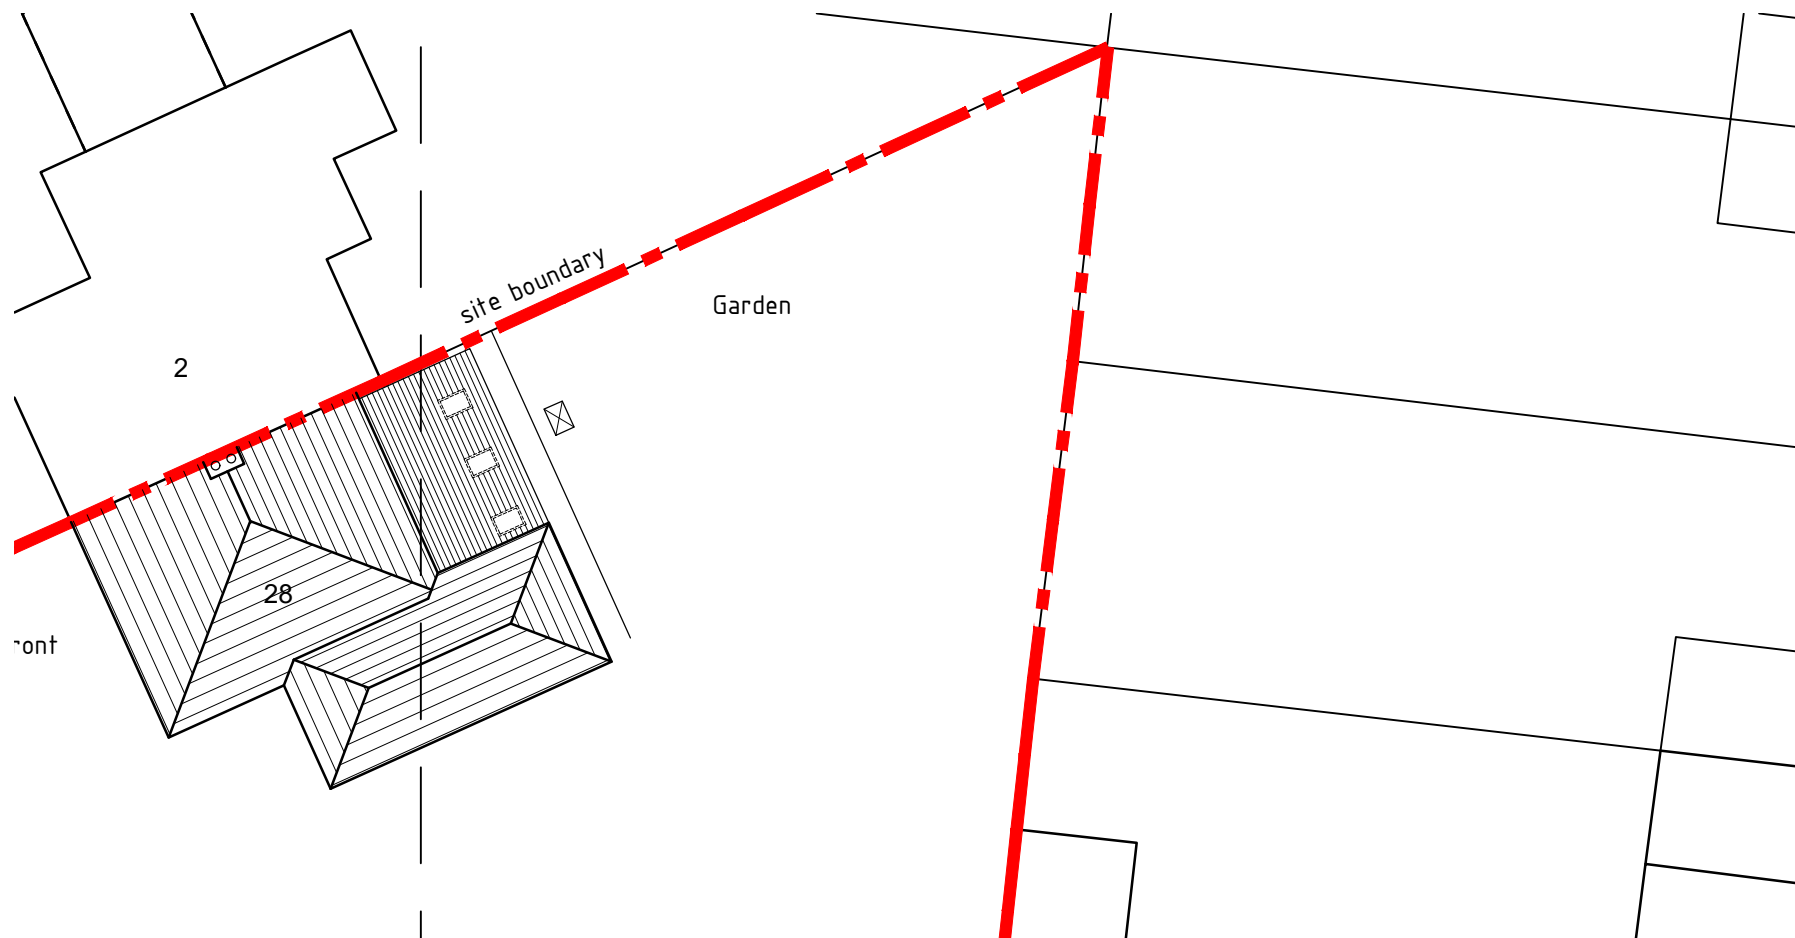

As Existing Site plan 1:200

 


Proposed Site plan 1:200

 

Site location plan 1:1250



©Crown Copyright and database rights
2019 OS 100047474

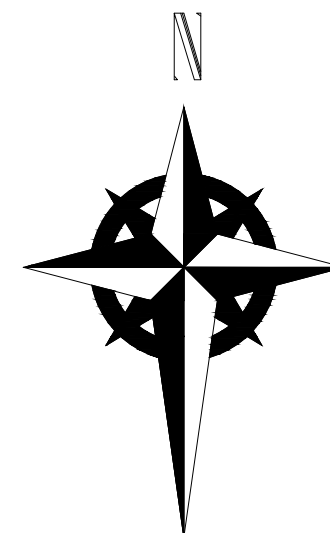

Project; 28 Sandway Road, Wrexham, LL11 2RD	
Title; Site Location & Site plans	Scale (A3); 1:200 & 1:1250
Dwg No; SR/PD/05	Date; July 2021
Revision;	