




© Crown Copyright and database
rights 2018 OS 100047474

LOCATION PLAN 1:1250



EXISTING SITE PLAN 1:200

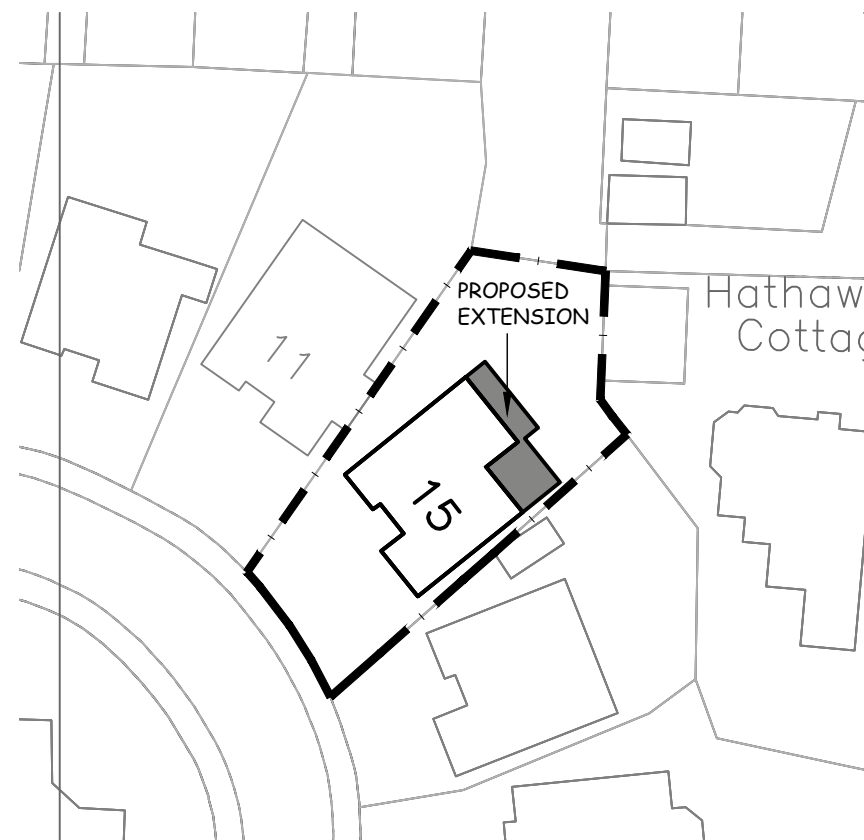

PROPOSED SITE PLAN 1:200

MR & MRS T. FISHER

15 ORCHARD GARDENS
WREXHAM

PLANNING DRAWING
LOCATION PLAN & BLOCK PLANS

Date: 03.12.20 Scale: AS NOTED @A3

Drg No: PL01 Revision: