
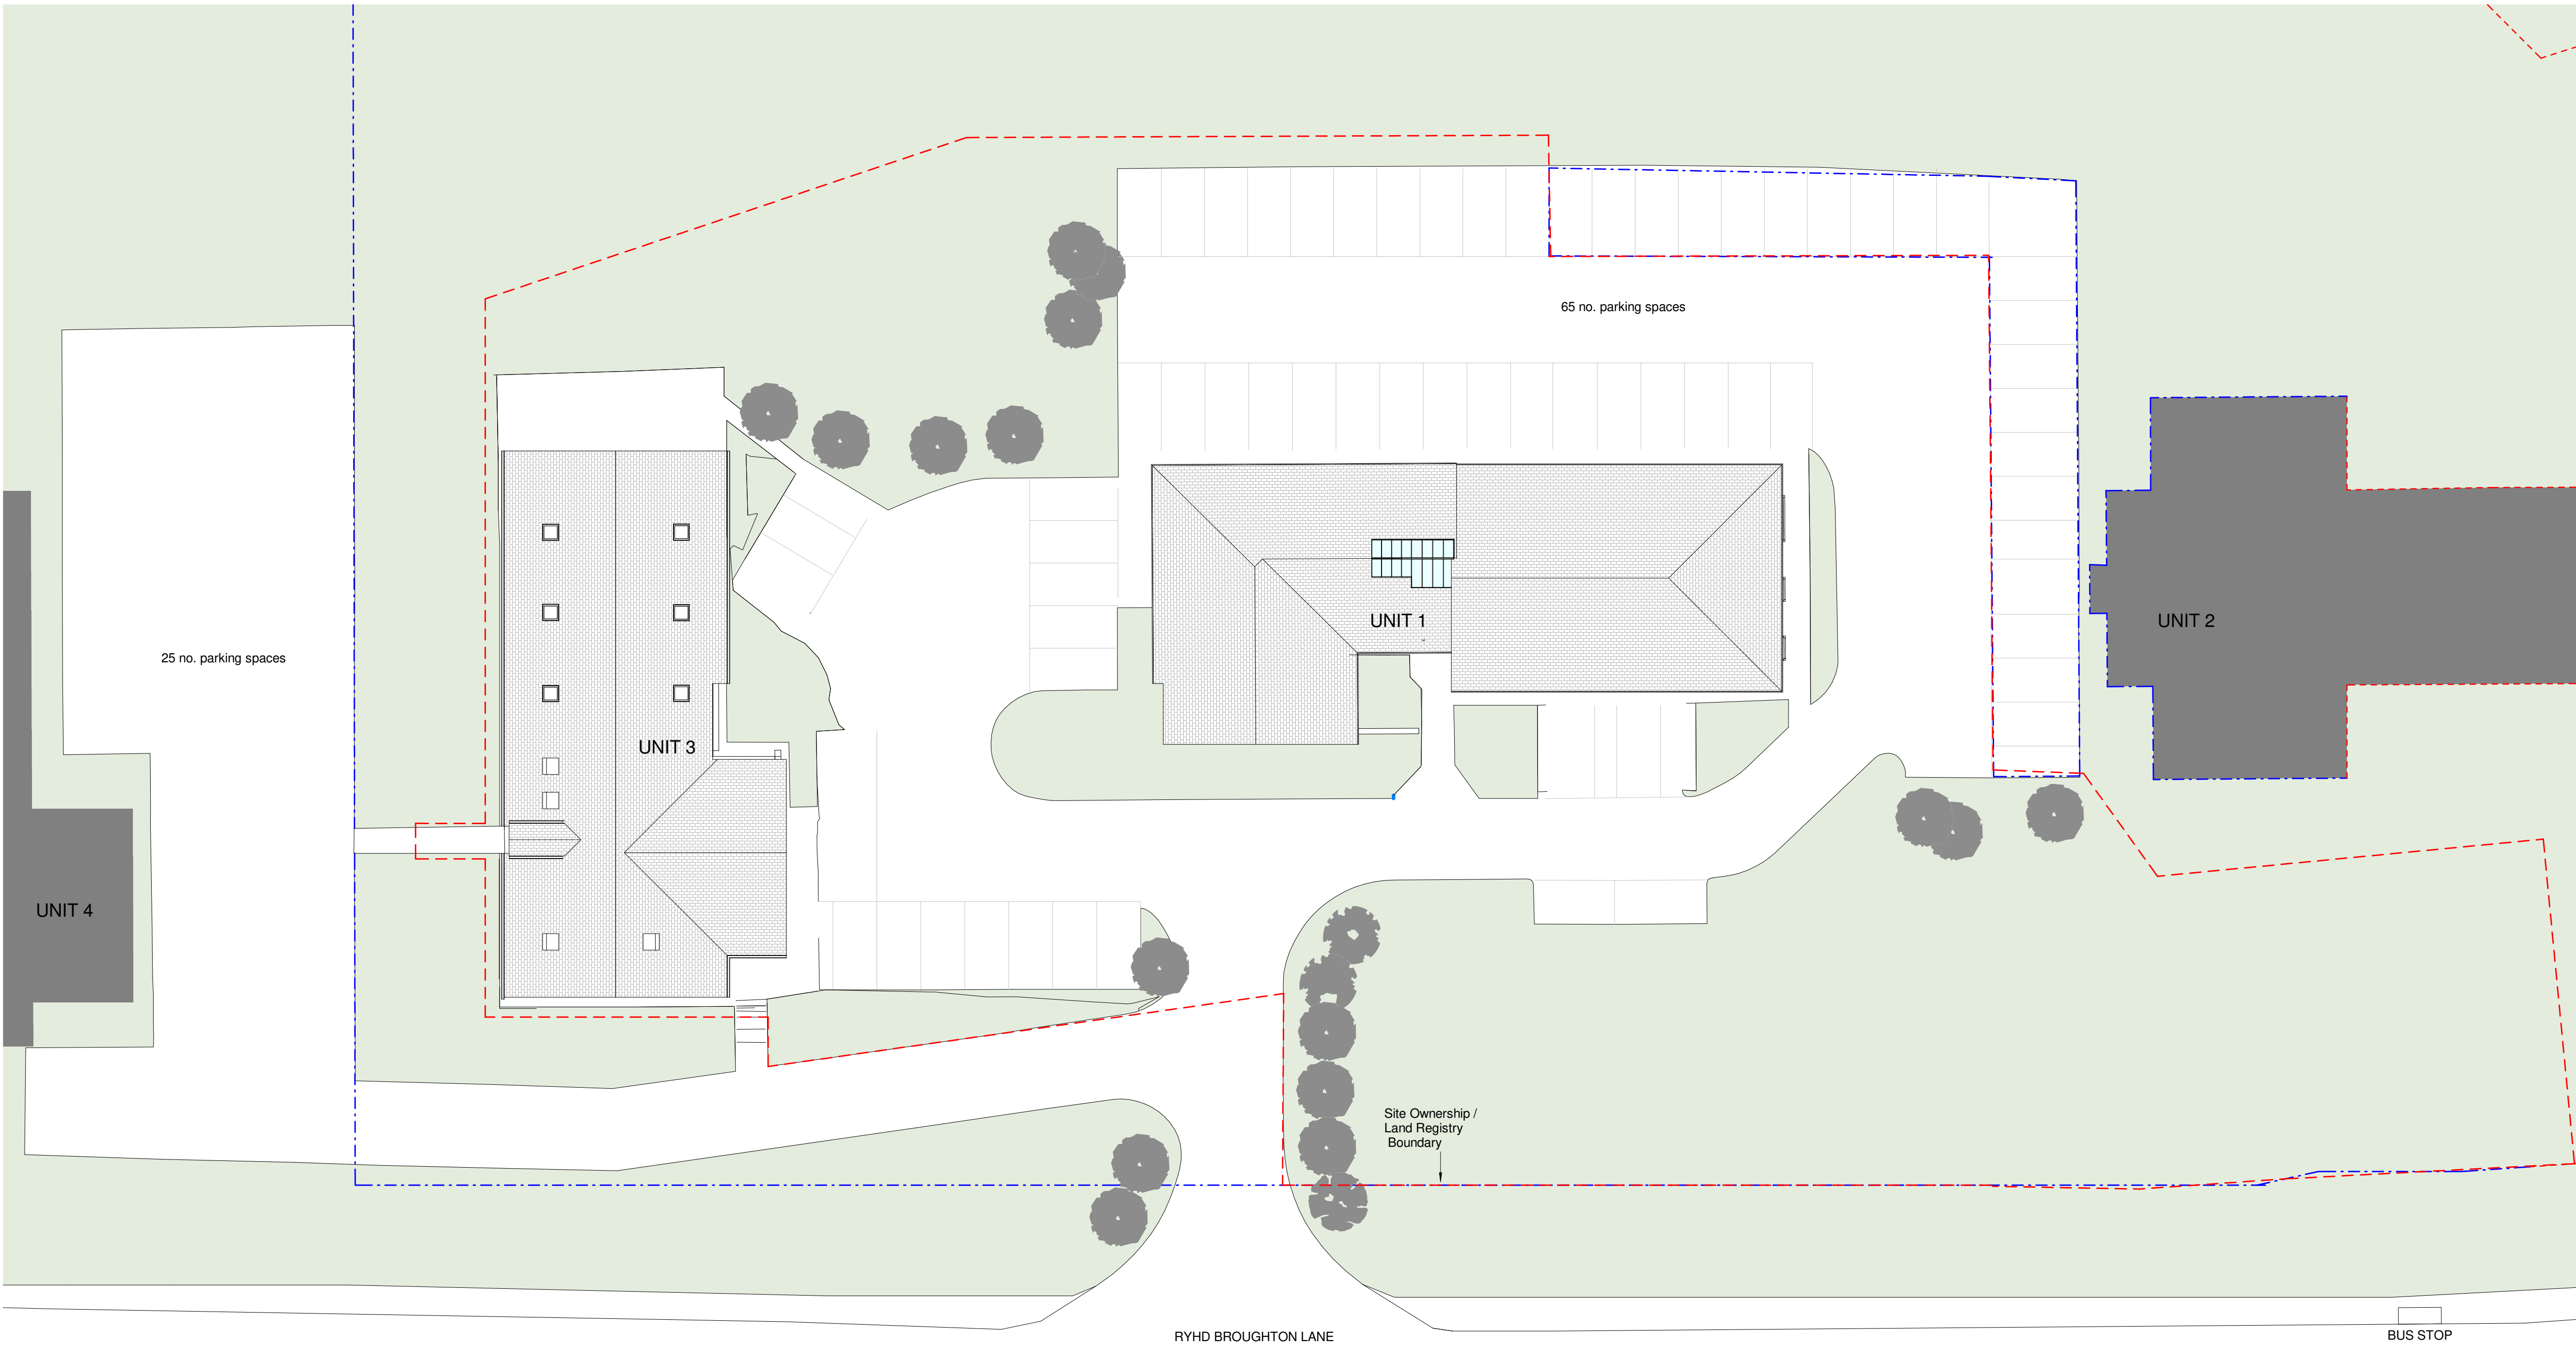



© COPYRIGHT
The copyright in this drawing is vested in Sheppard Robson and no license or assignment of any kind has been, or is, granted to any third party whether by provision of copies or originals or otherwise unless agreed in writing.

DO NOT SCALE FROM THIS DRAWING
The contractor shall check and verify all dimensions on site and report any discrepancies in writing to Sheppard Robson before proceeding work

FOR ELECTRONIC DATA ISSUE
Electronic Data / drawings are issued as "read only" and should not be interrogated for measurement. All dimensions and levels should read, only from those values stated in text, on the drawing.

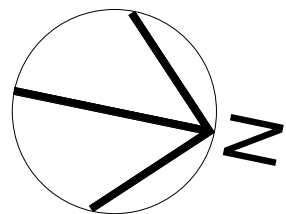

REV.	DATE	AMENDMENT
P01	18/12/2020	First Issue
P02	21/01/2021	Stage 3 Approval Issue :
P03	05/03/2021	Stage 4 Issue
P04	09/04/2021	Stage 4 Issue : Issued for stage approval
P05	14/05/2021	PLANNING APPLICATION : Site plan updated. Draught lobby shifted across 1 bay. Notes added.

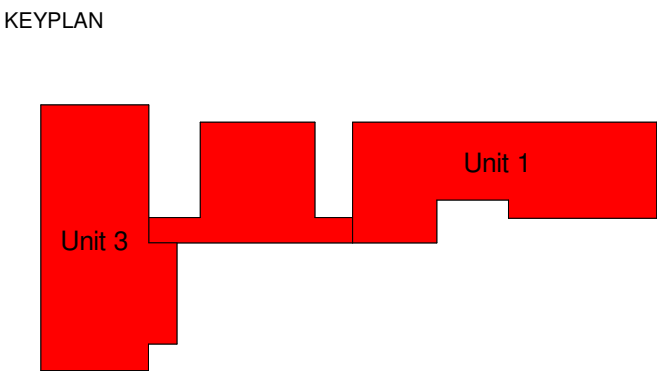

CLIENT

Spire Wrexham

SHEPPARD ROBSON

77 Parkway Camden Town London NW1 7PU
T: +44 (0)20 7504 1700 E: london@sheppardrobson.com

PROJECT
Spire Wrexham

SCALE@A1	DATE	ORIGINATOR	CHECKED	AUTHORISED
1 : 200	12/17/20	PH	NW	NW

Chesney Court
Existing Site Plan

Stage 4		SR NO.
STATUS	PURPOSE FOR ISSUE	
S4	STAGE APPROVAL	6529
DRAWING NO.	REV.	
6529 · SRA · XX · XX · DR · A · 00010	P05	