



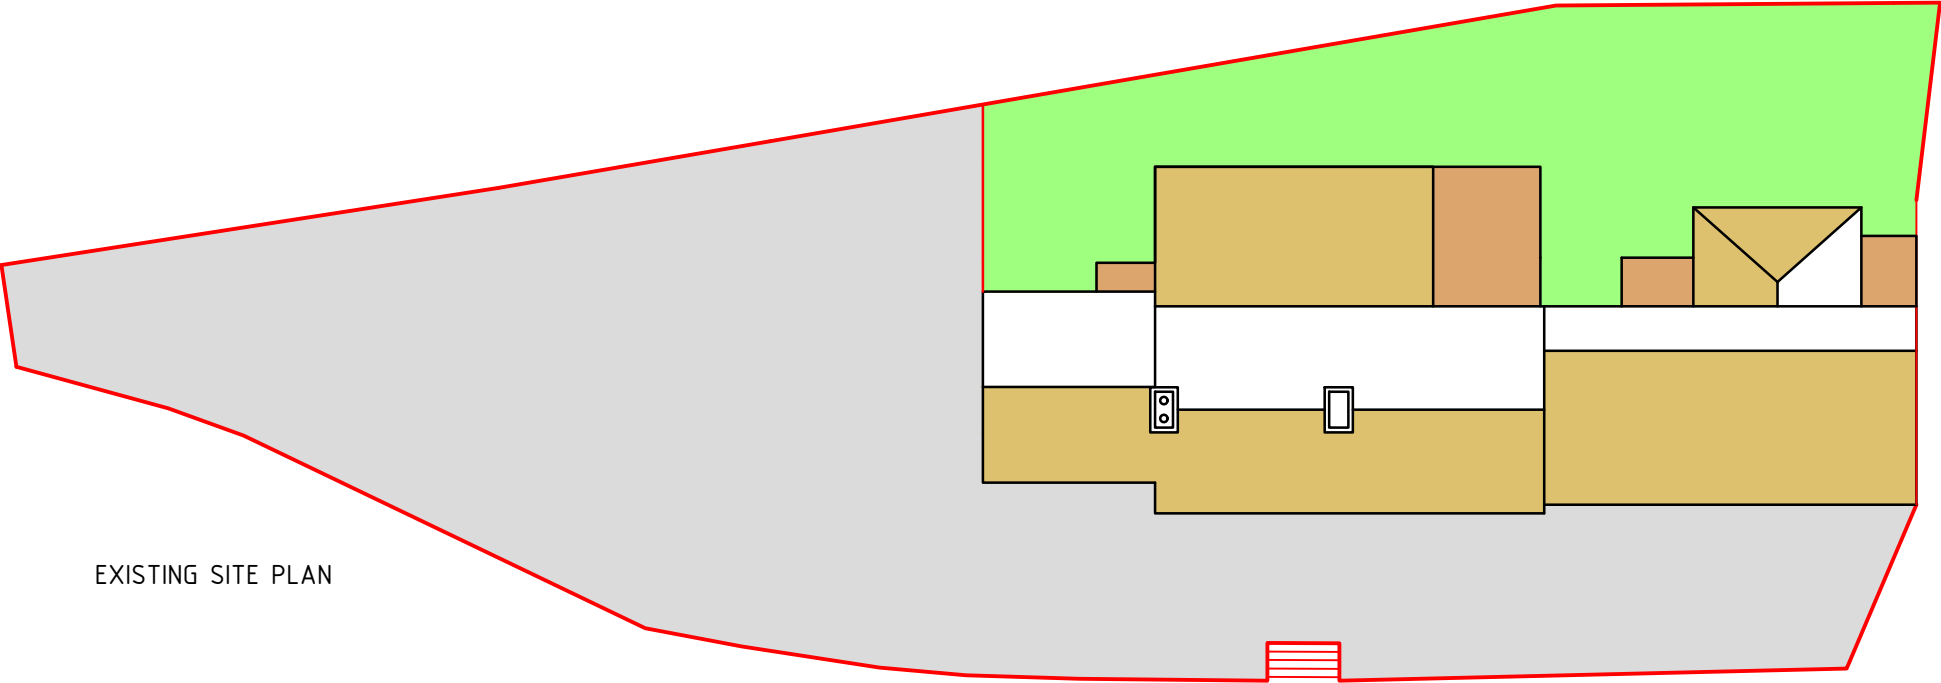

EXISTING SITE PLAN

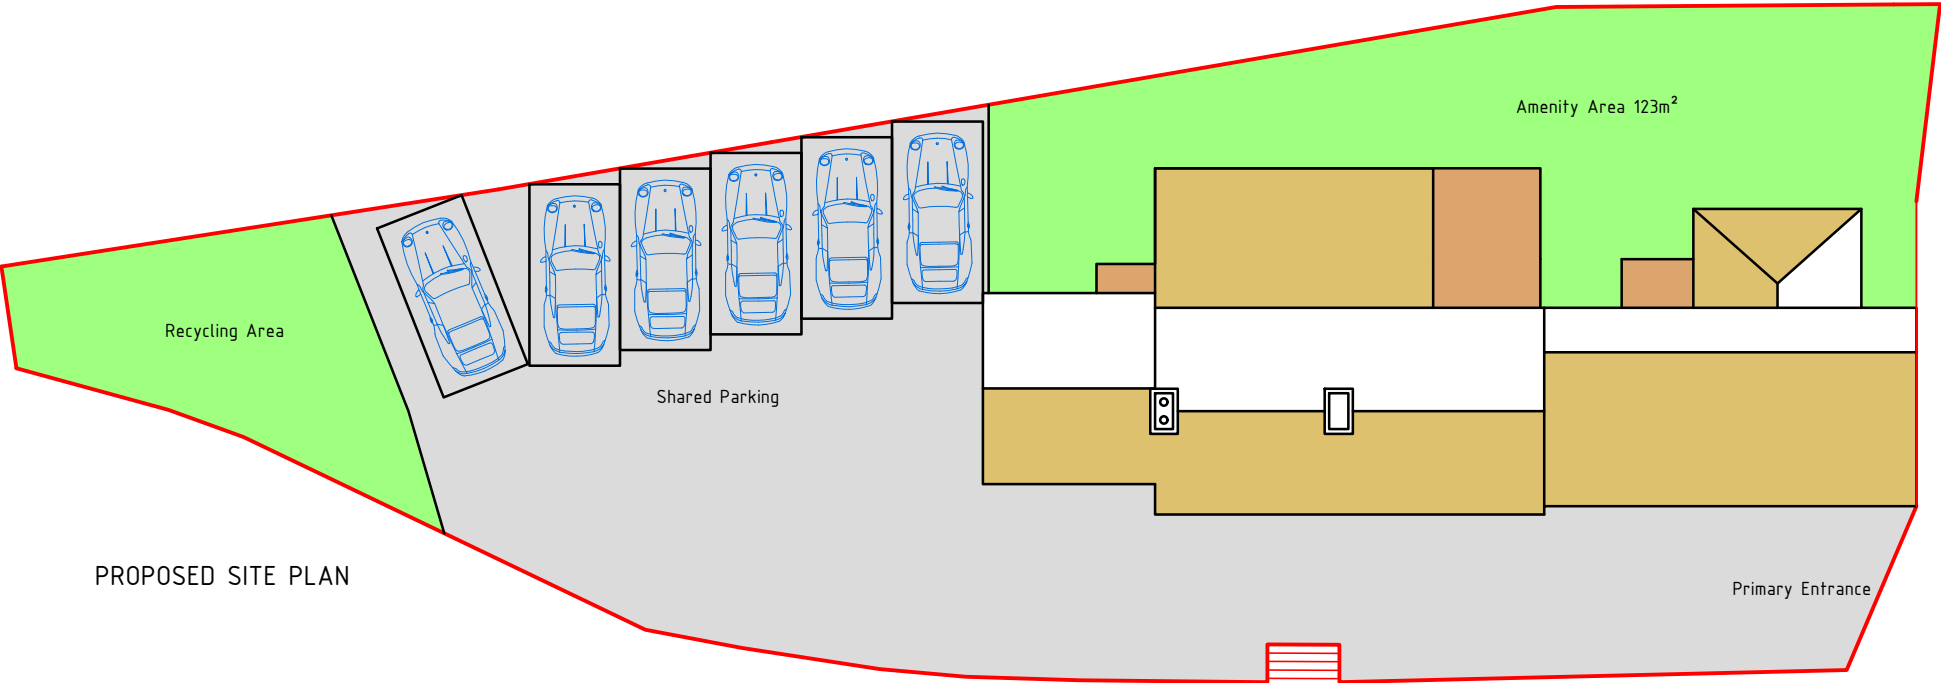

PROPOSED SITE PLAN



EXISTING LOCATION PLAN

LOCATION PLAN
SCALE - 1:1250



Ferndale Villa, 25 Manley Road,
Wrexham, LL13 8HD
Tel (01978) 353445
www.hdsarchitectural.co.uk

Project; Proposed Conversion to former 'Horse and Jockey' Public House, Ponciau, Wrexham, LL14 1SD	
Title; Existing and Proposed Site Plans	Scale (A2); 1:1250 & 1:200
Dwg No; HJ/PI/04	Date; October 2018
Revision;	