


Plan View

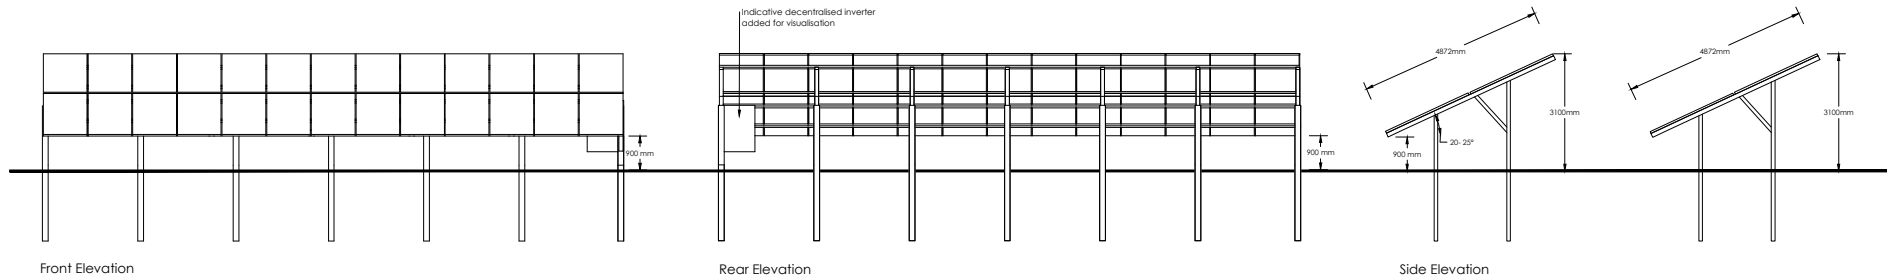

Front Elevation

Rear Elevation

Side Elevation

rev: A	date: 13-05-21	details: (JLB) Elevations updated
corylus Planning & Environmental Ltd. The Old Dairy Yanworth Chelltenham Gloucestershire GL54 3LQ tel: 01285 721072		
client: Novus R S Ltd		
project: Solar Park to the north of Maelor Gasworks		
title: PV Panel Details		
scale: 1:200	date: 19/01/21	drawn by: JLB
project ref: 258	drawn no: WR-EX-258-15-1	size: A4
		rev: A