

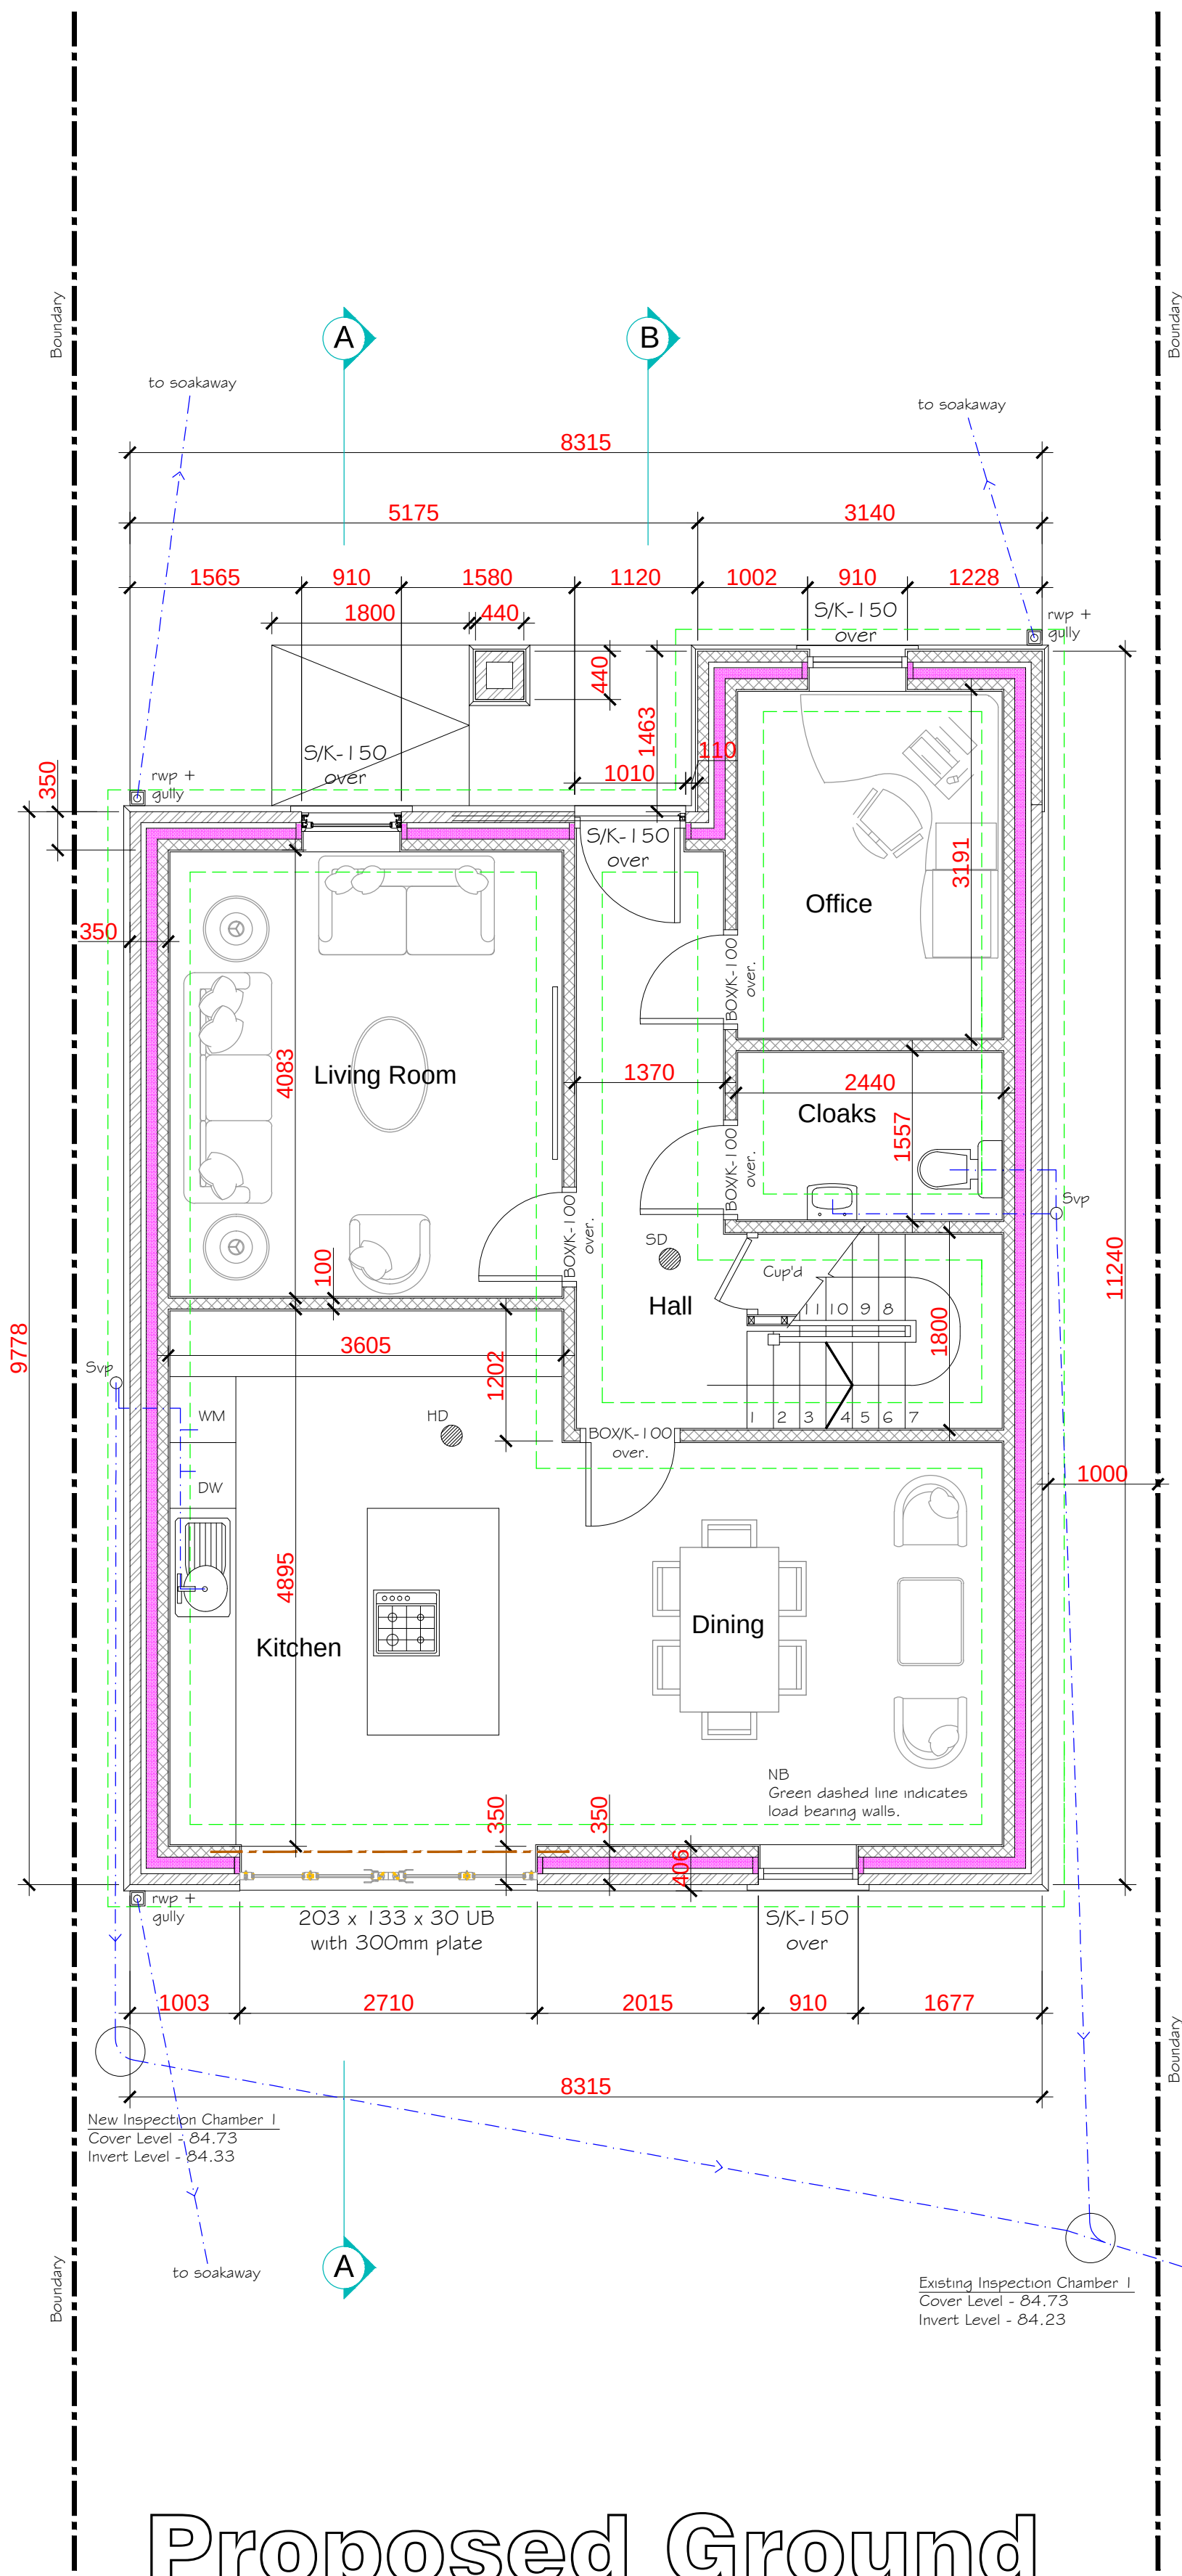


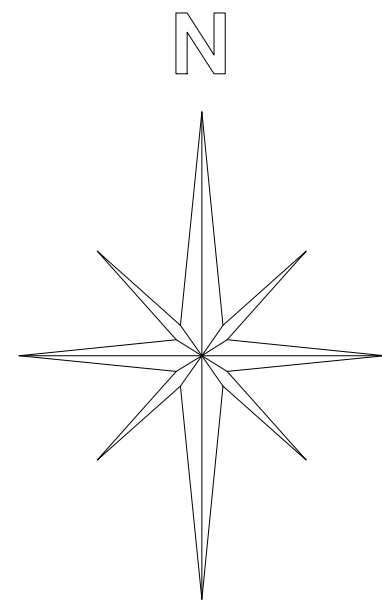

Proposed Ground Floor Plan

1:50

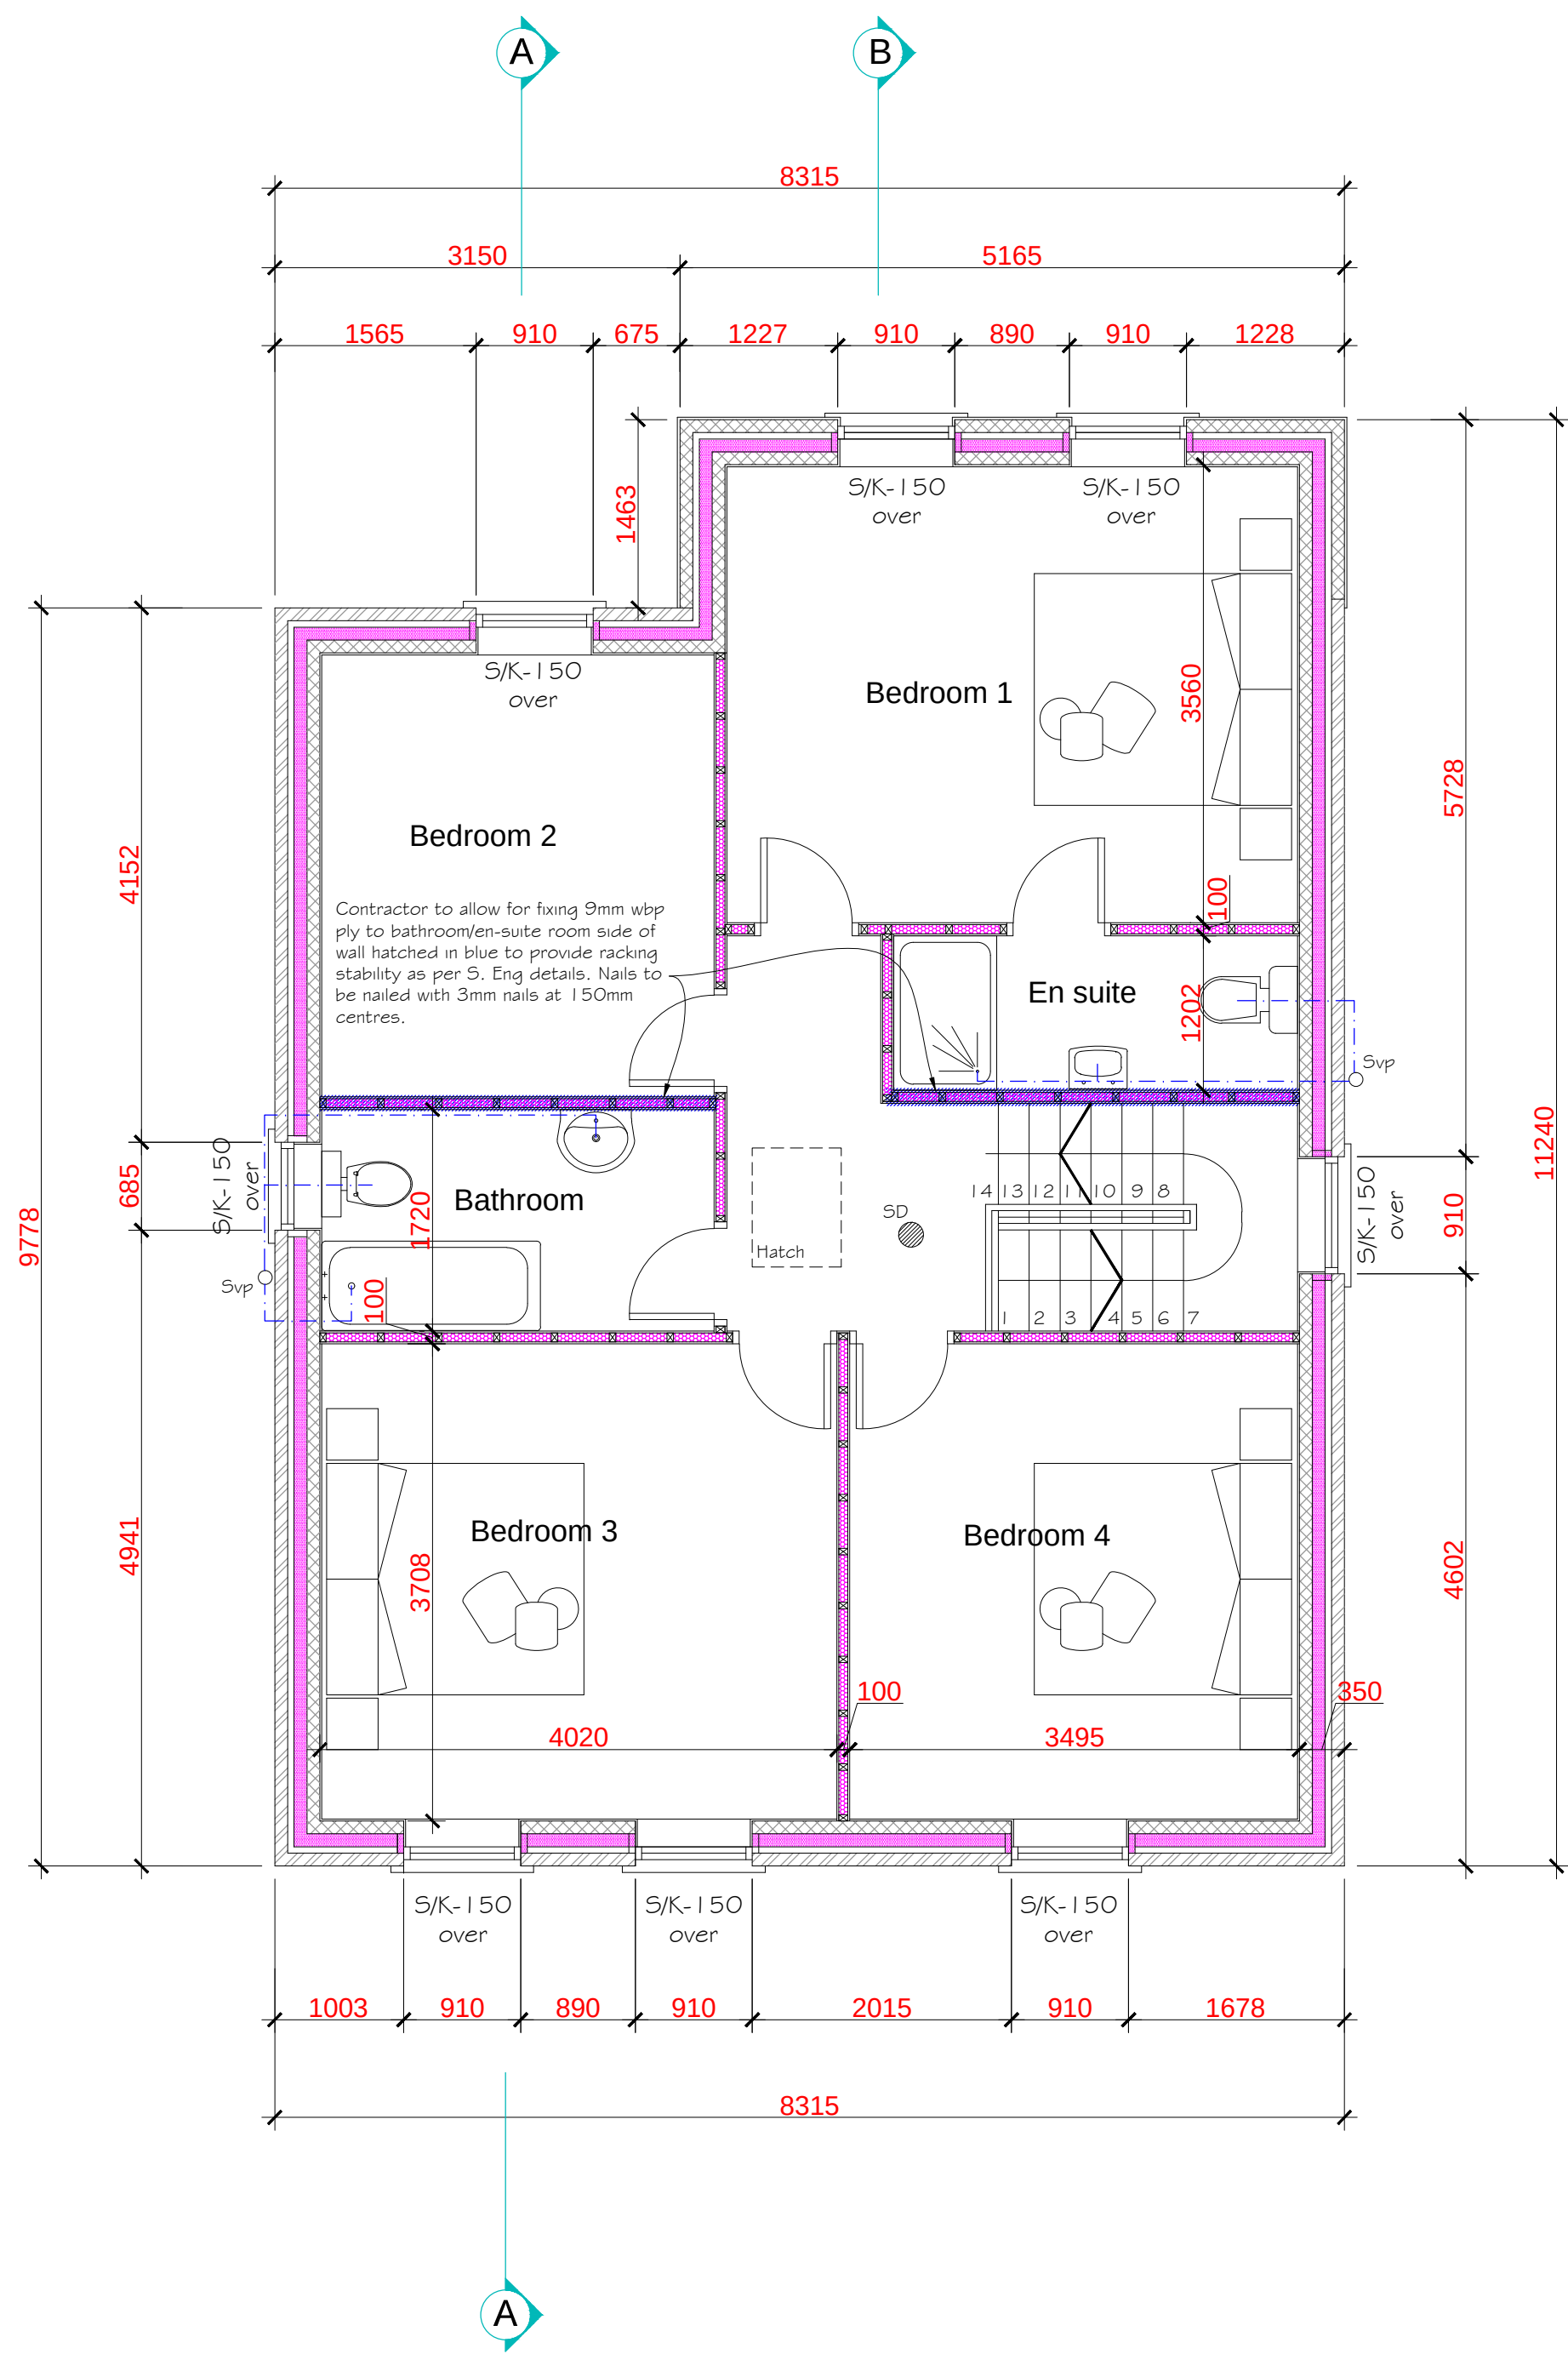

Proposed First Floor Plan

1:50

THESE DRAWINGS ARE TO BE READ IN STRICT CONJUNCTION WITH STRUCTURAL ENGINEERS DRAWINGS AND SPECIFICATION ALONG WITH 'I' JOIST TIMBER FLOOR JOIST DESIGN. ANY DEVIATIONS MUST BE APPROVED BY THE STRUCTURAL ENGINEER OR 'I' JOIST MANUFACTURER PRIOR TO WORK TAKING PLACE ON SITE.



25 Sunningdale Close
Wrexham
North Wales
LL13 9QJ
T 01978 264376
M 07791 480768
E ajones540@btinternet.com

Client:
Mr. J. Ellis.

Drawing Title:
PROPOSED PLANS

Job Title:
Proposed New Dwelling at Land Adjacent to 10 Belgrave Road, Wrexham.

Date: May 2021	Scale: 1:50 at A1	Rev: Rev.	Draw No: PD210 / 03
-------------------	----------------------	--------------	------------------------