

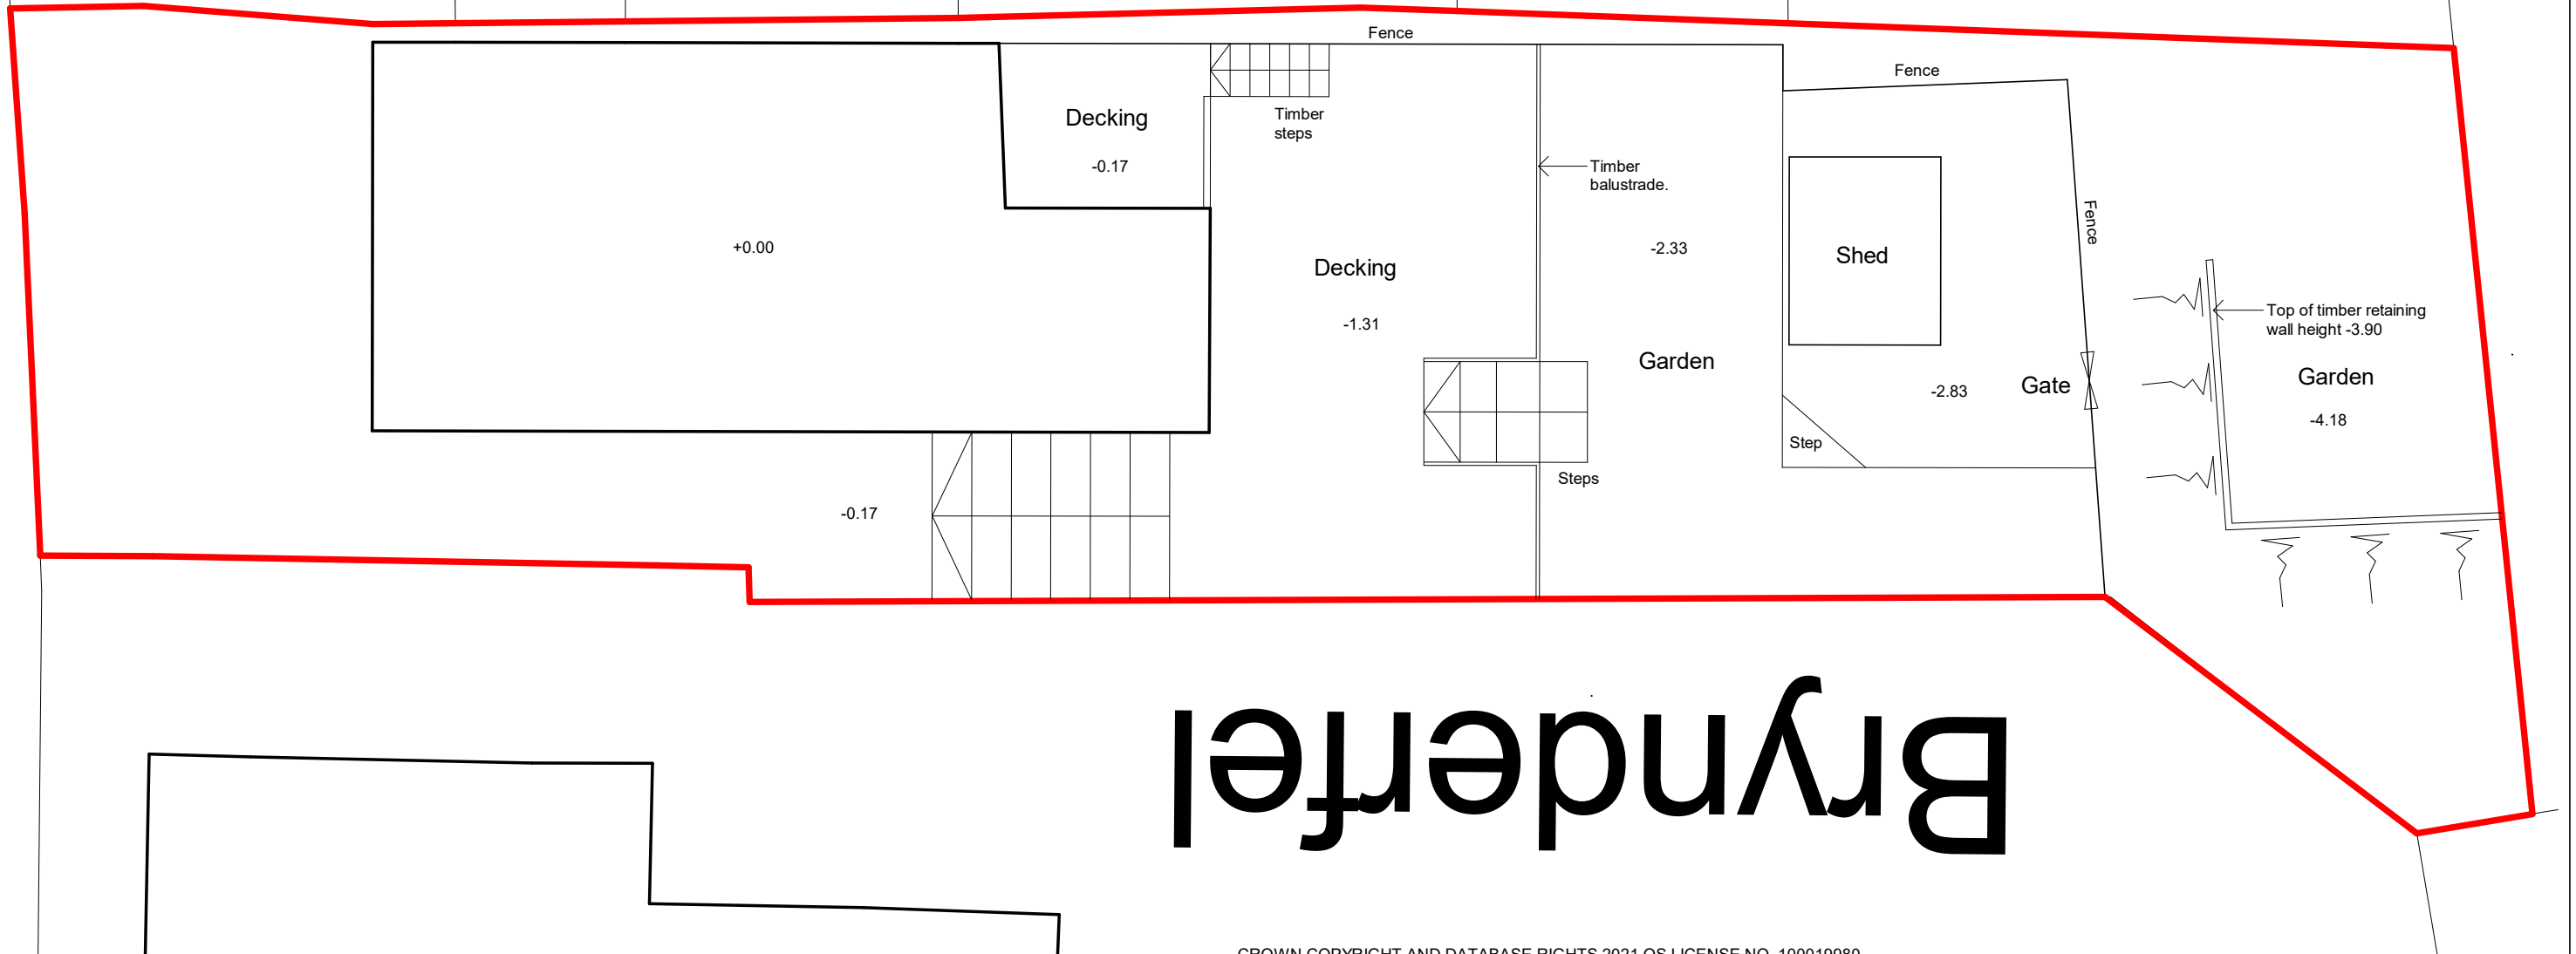


Derwe D

Ucr

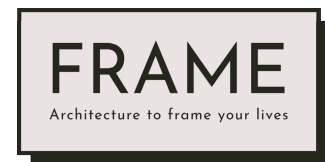

CROWN COPYRIGHT AND DATABASE RIGHTS 2021 OS LICENSE NO. 100019980

 

36 Plas Tirion, Johnstown,
Wrexham LL14 1UR
07543968690
geraint@weareframe.co.uk
www.weareframe.co.uk
facebook.com/frame.architect
instagram.com/we_are_frame

Project: Ty Galley, St. Albans Road, Tanyfron		
Title: Existing Site Plan		
Scale @ A3: 1 : 100	Author: KS	Date: 06.05.21
Project Ref: 21-42	Drawing No: A002	Rev. -