




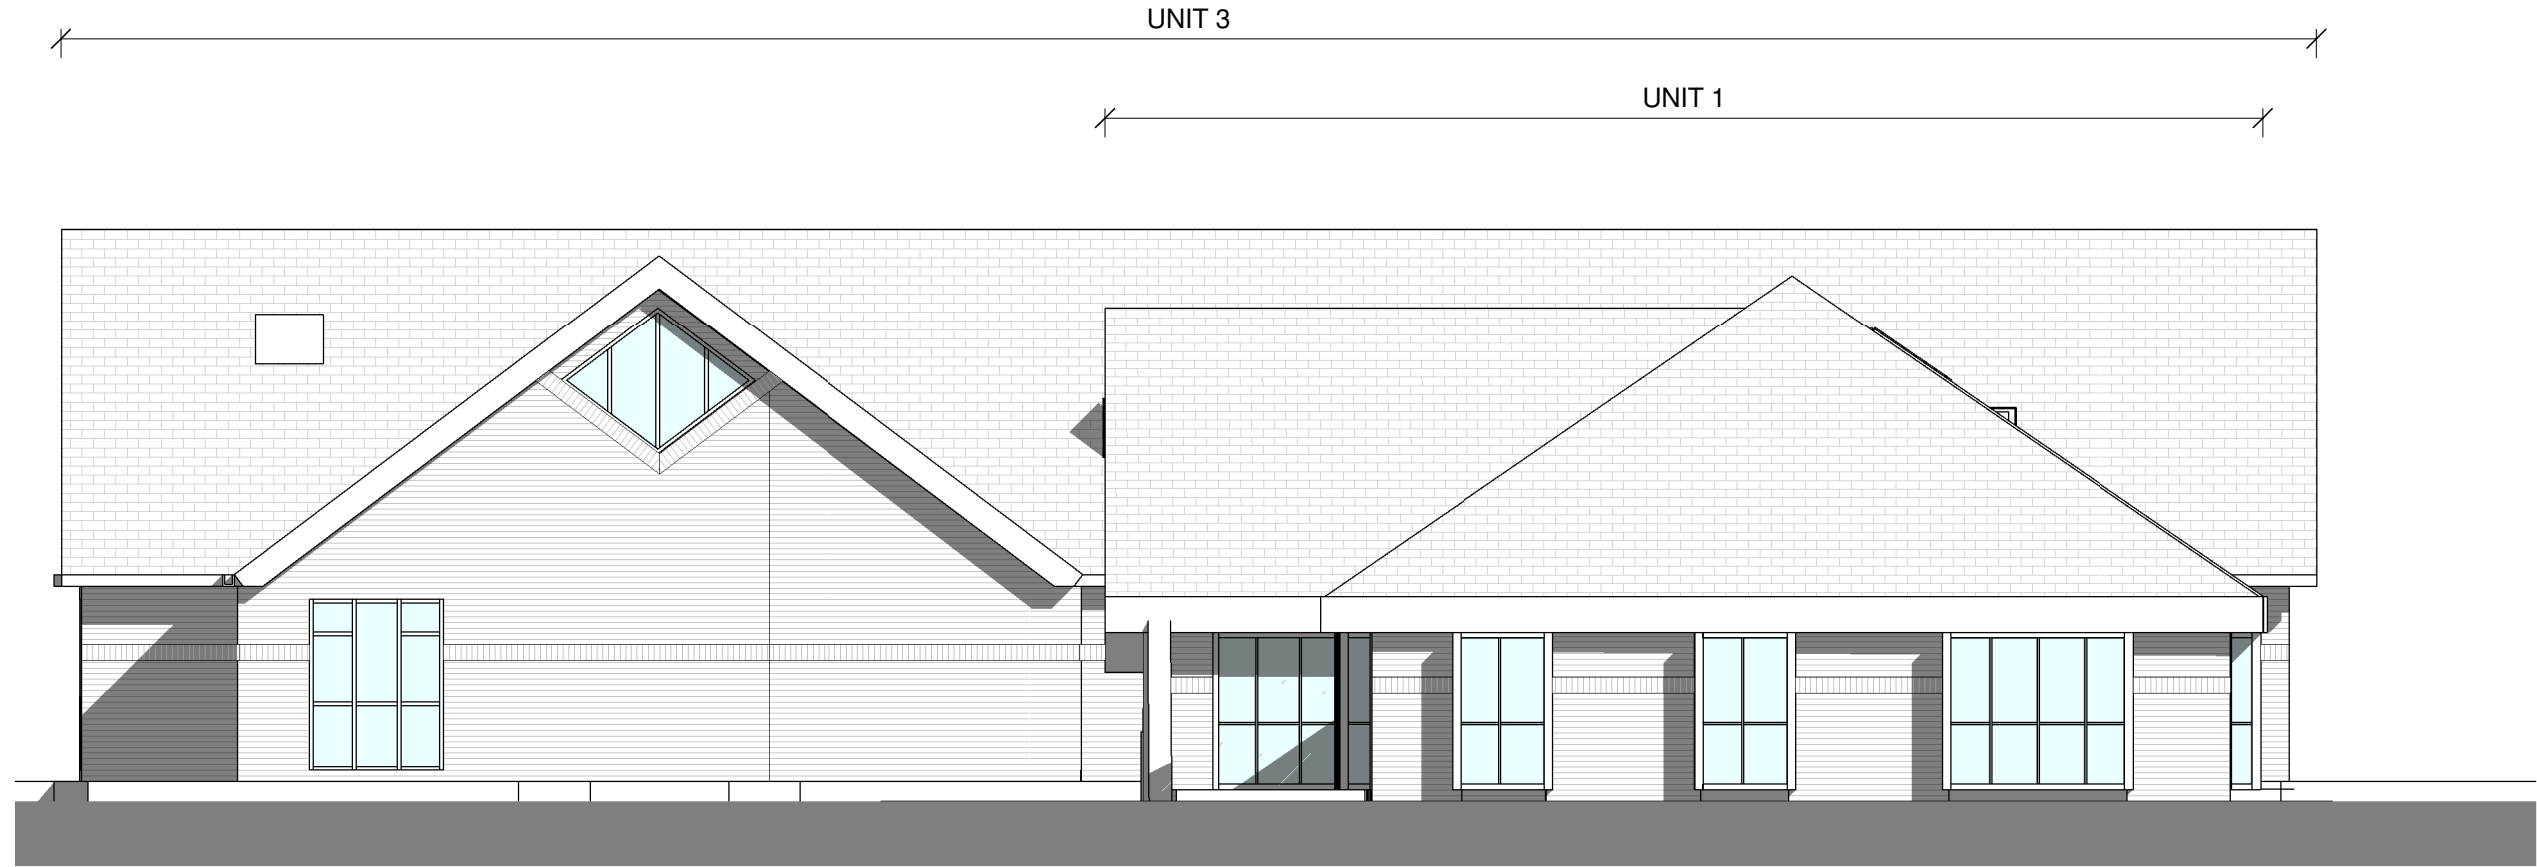


Existing North Elevation
1 : 100

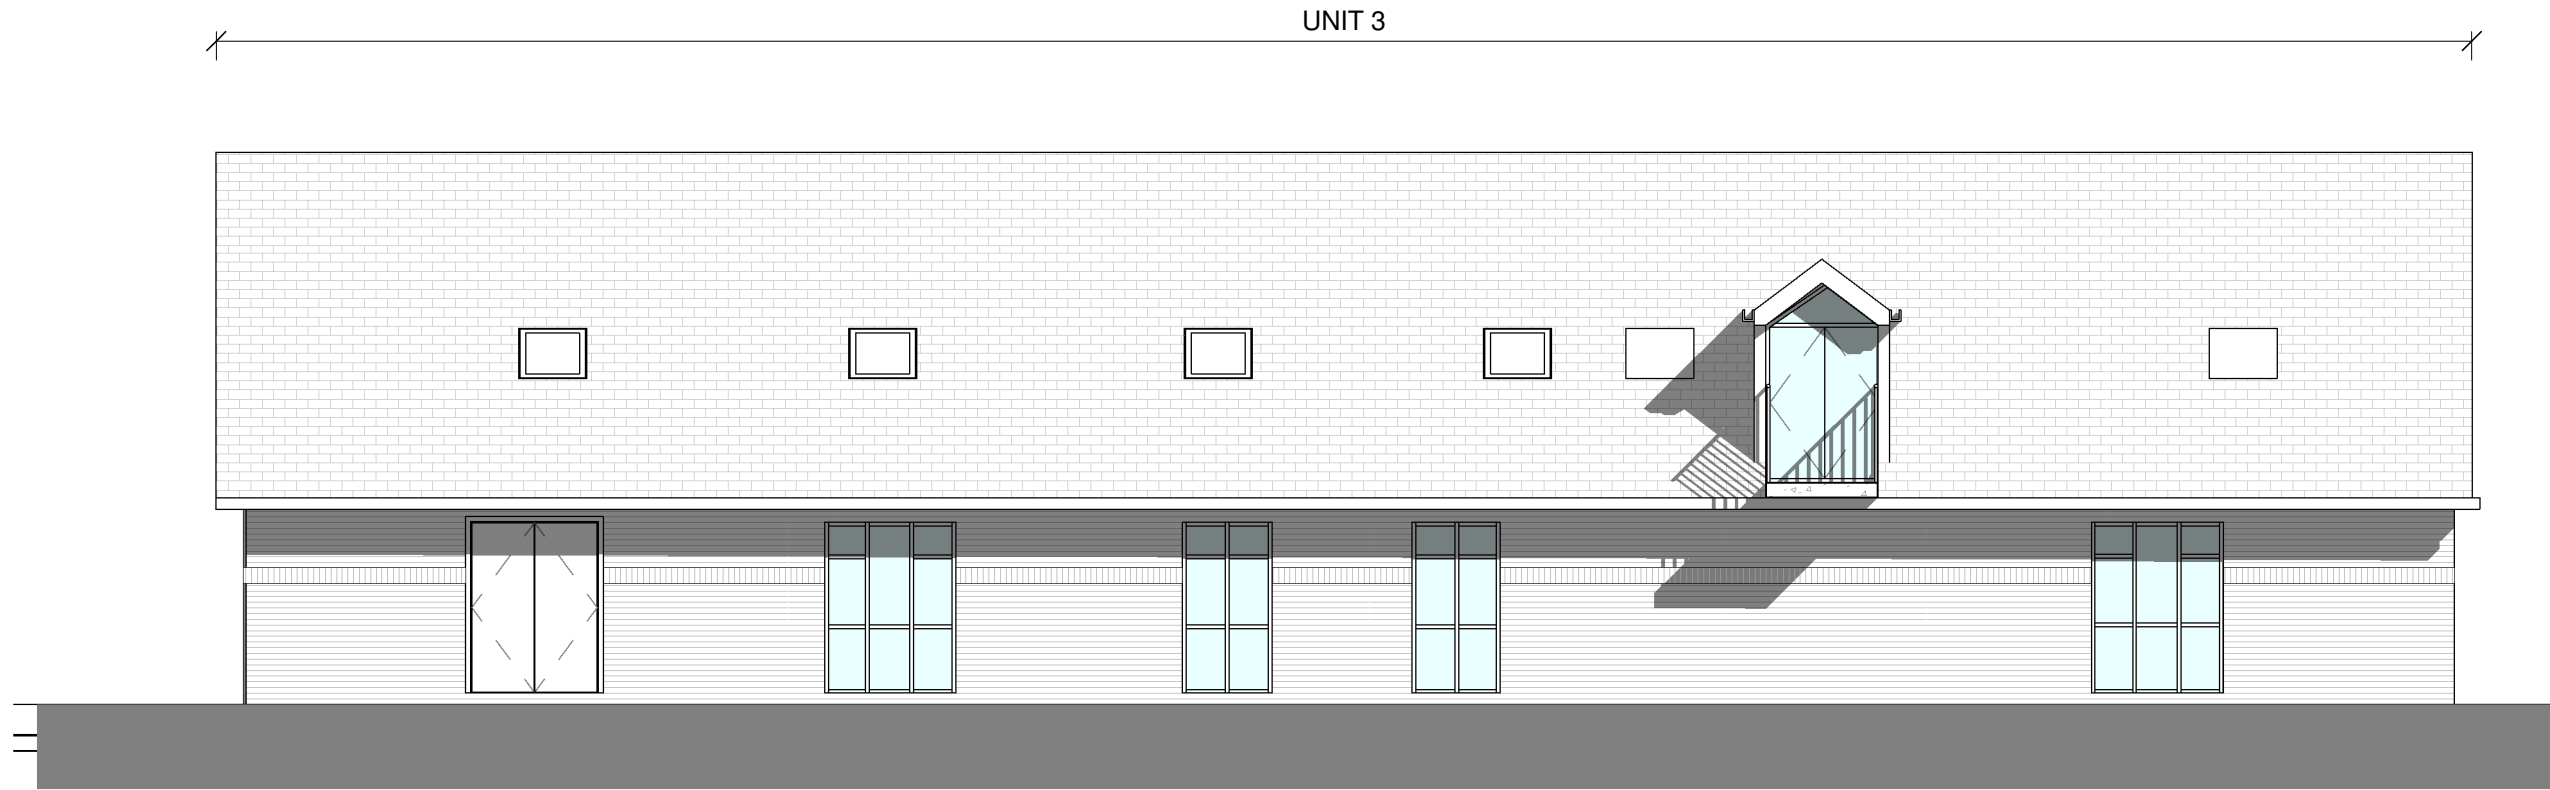

Existing South Elevation
1 : 100

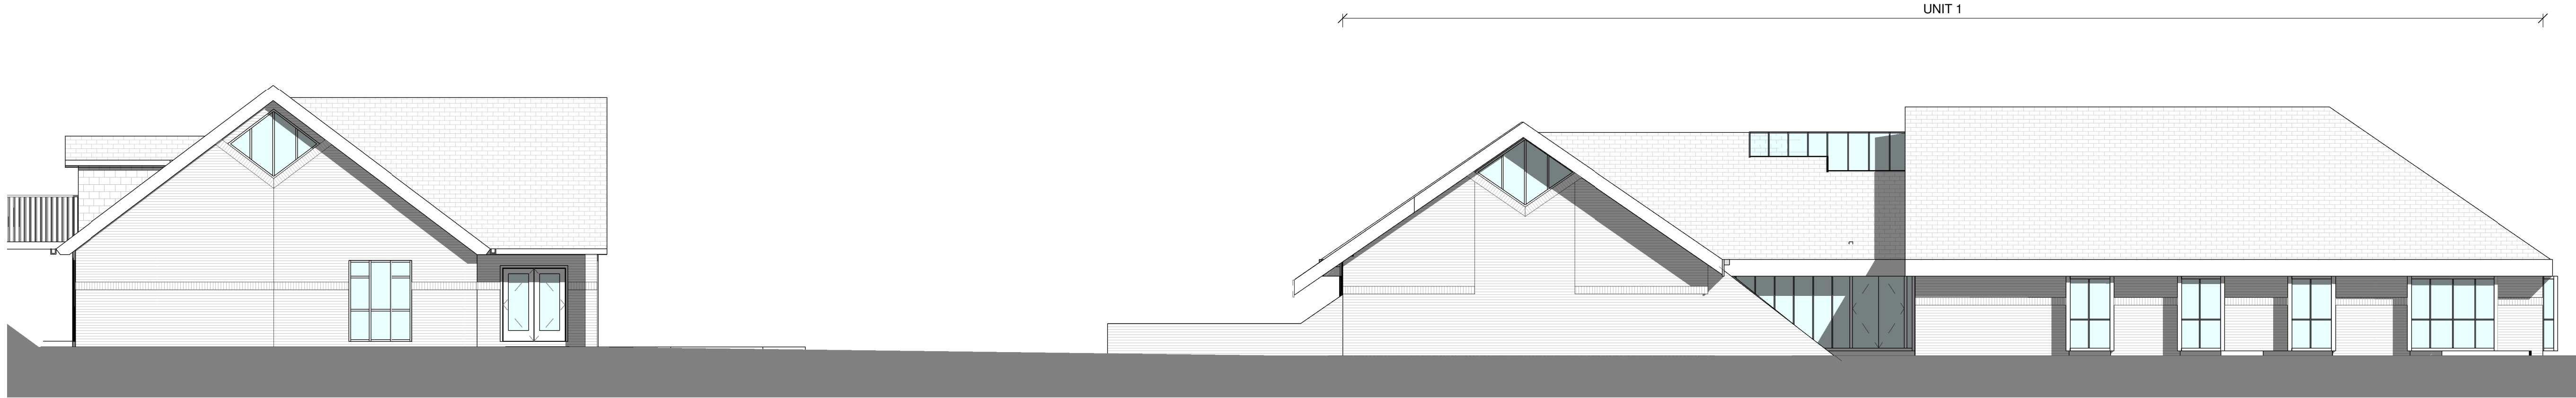


Existing East Elevation
1 : 100

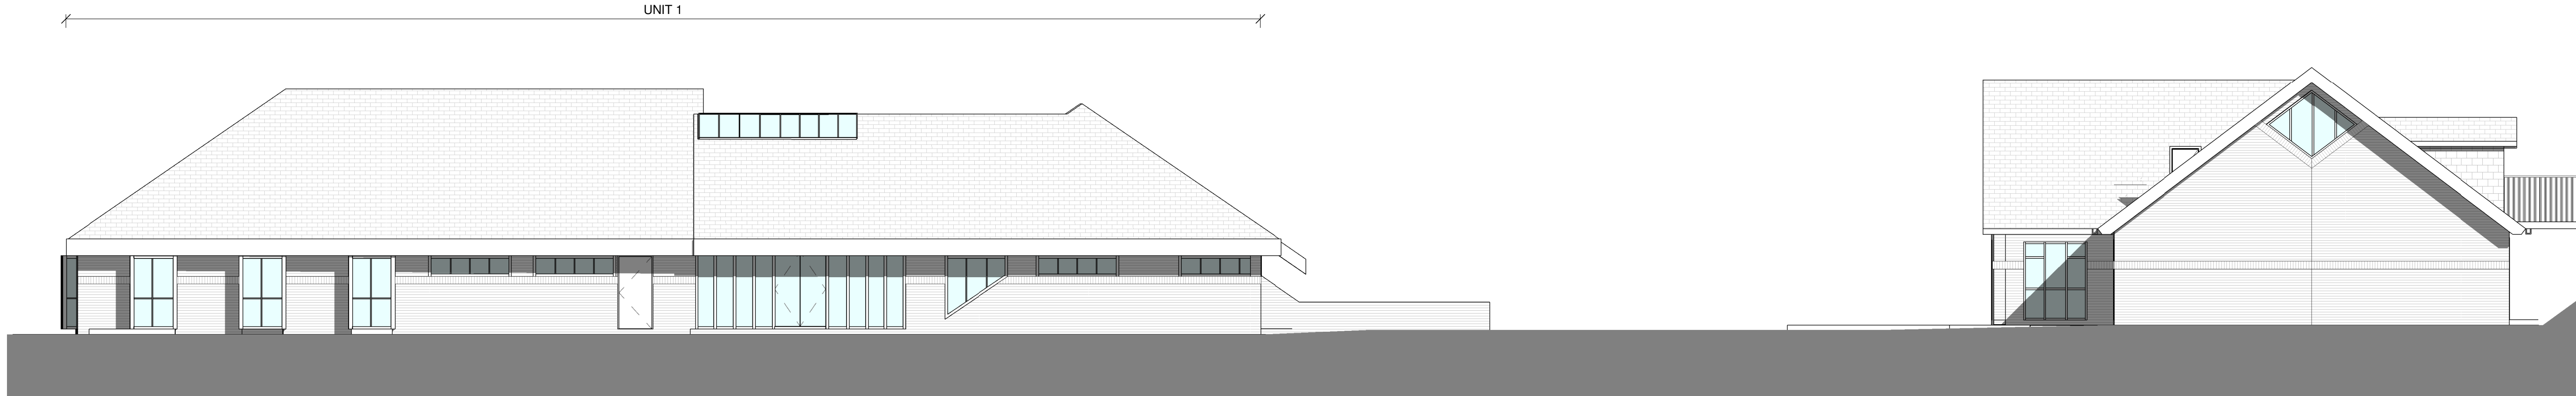

Existing West Elevation
1 : 100

© COPYRIGHT
The copyright in this drawing is vested in Sheppard Robson and no license or assignment of any kind has been, or is, granted to any third party whether by provision of copies or originals or otherwise unless agreed in writing.
DO NOT SCALE FROM THIS DRAWING
The contractor shall check and verify all dimensions on site and report any discrepancies in writing to Sheppard Robson before proceeding work
FOR ELECTRONIC DATA ISSUE
Electronic Data / drawings are issued as "read only" and should not be interrogated for measurement. All dimensions and levels should read, only from those values stated in text, on the drawing.

REV.	DATE	AMENDMENT
P01	14/05/2021	PLANNING APPLICATION : Site plan updated. Draught lobby shifted across 1 bay. Notes added.

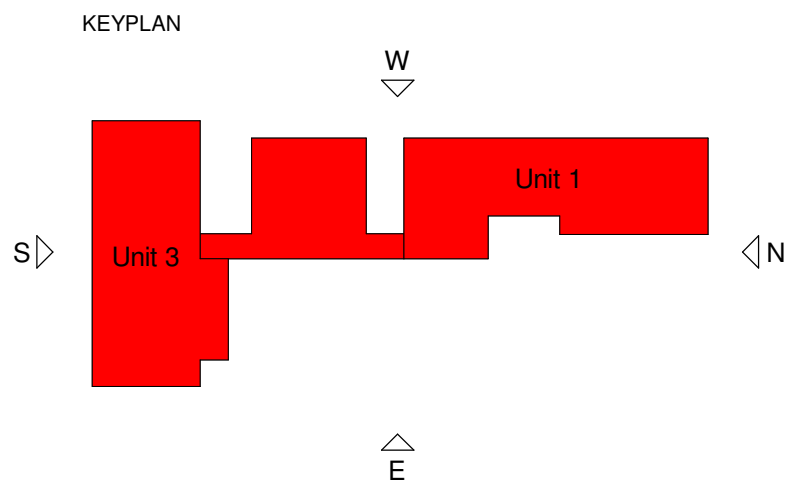

CLIENT

Spire Wrexham



Spire Healthcare

STATUS PURPOSE FOR ISSUE

SHEPPARD ROBSON

27th Floor City Tower Piccadilly Plaza Manchester M1 4BT
T: +44 (0)161 233 8900 E: manchester@sheppardrobson.com

SCALE@A1 1 : 100	DATE 01/26/21	ORIGINATOR DC	CHECKED NW	AUTHORISED NW
---------------------	------------------	------------------	---------------	------------------

PROJECT
Spire Wrexham
Chesney Court
Existing GA Elevations

Stage 4

DRAWING NO. 6529	SRA · XX · XX · DR · A · 01100	REV. P01
---------------------	--------------------------------	-------------