



Proposed Floor Plans

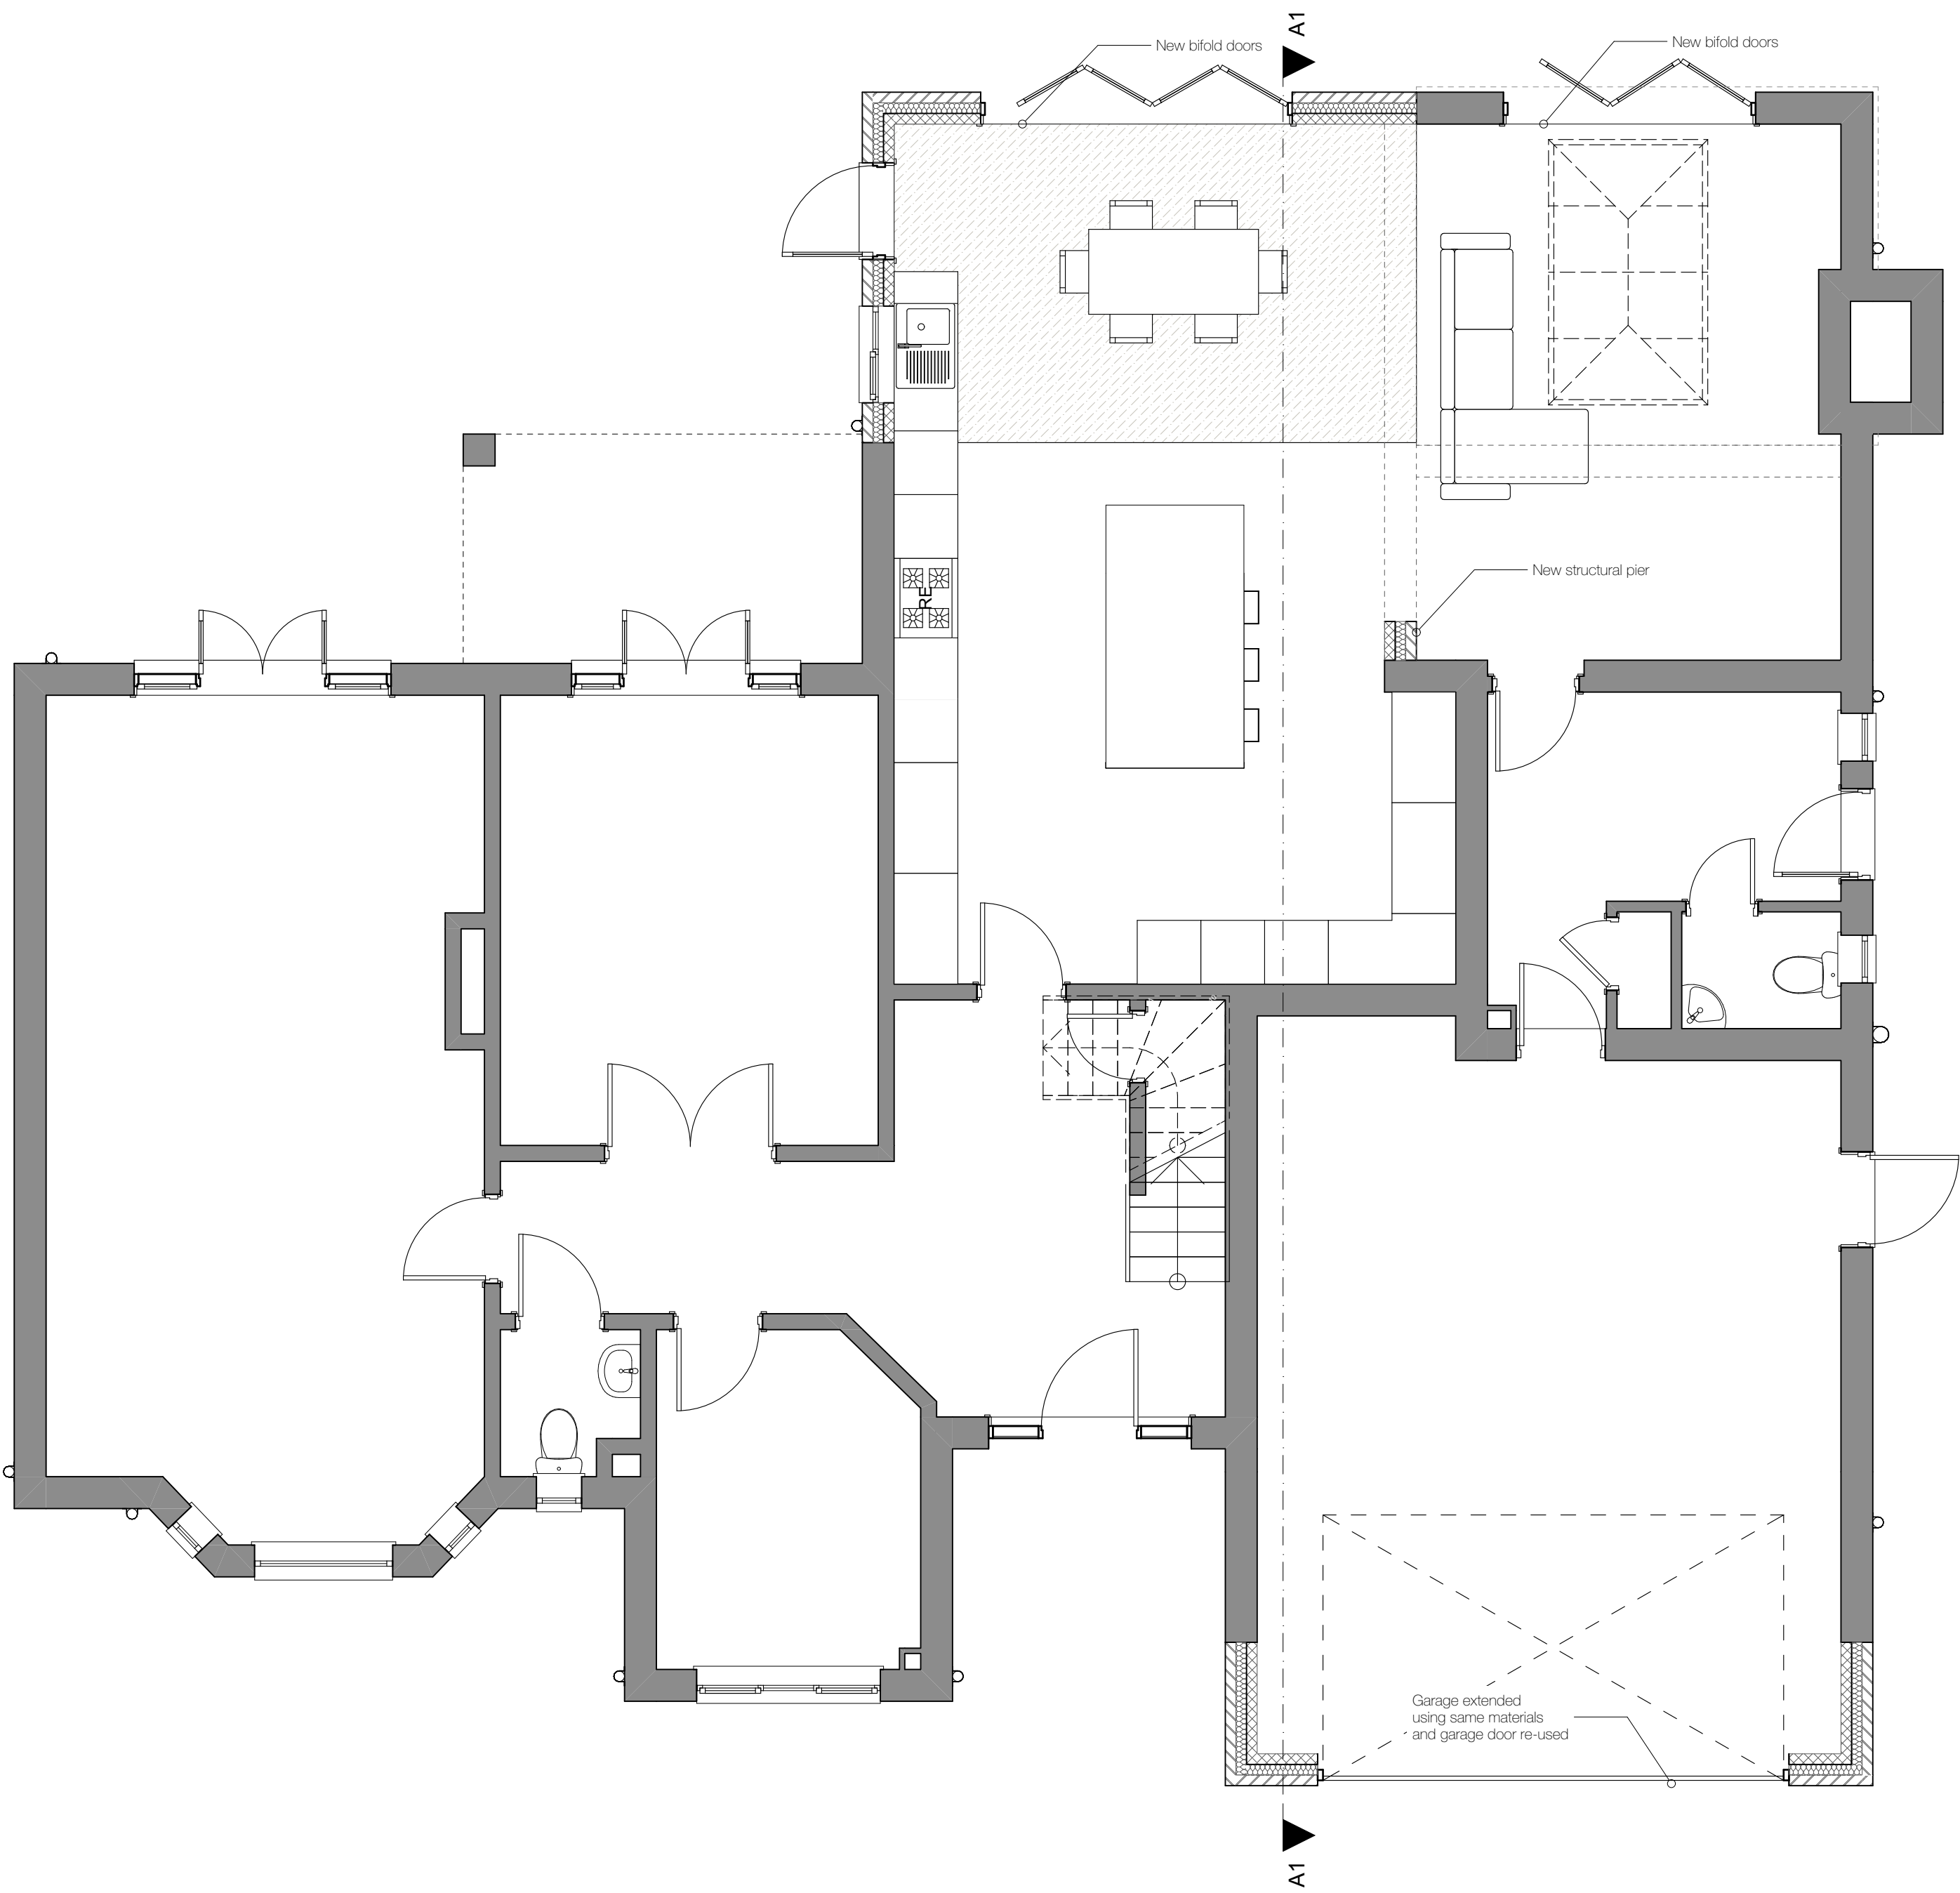

Ground Floor
1:50

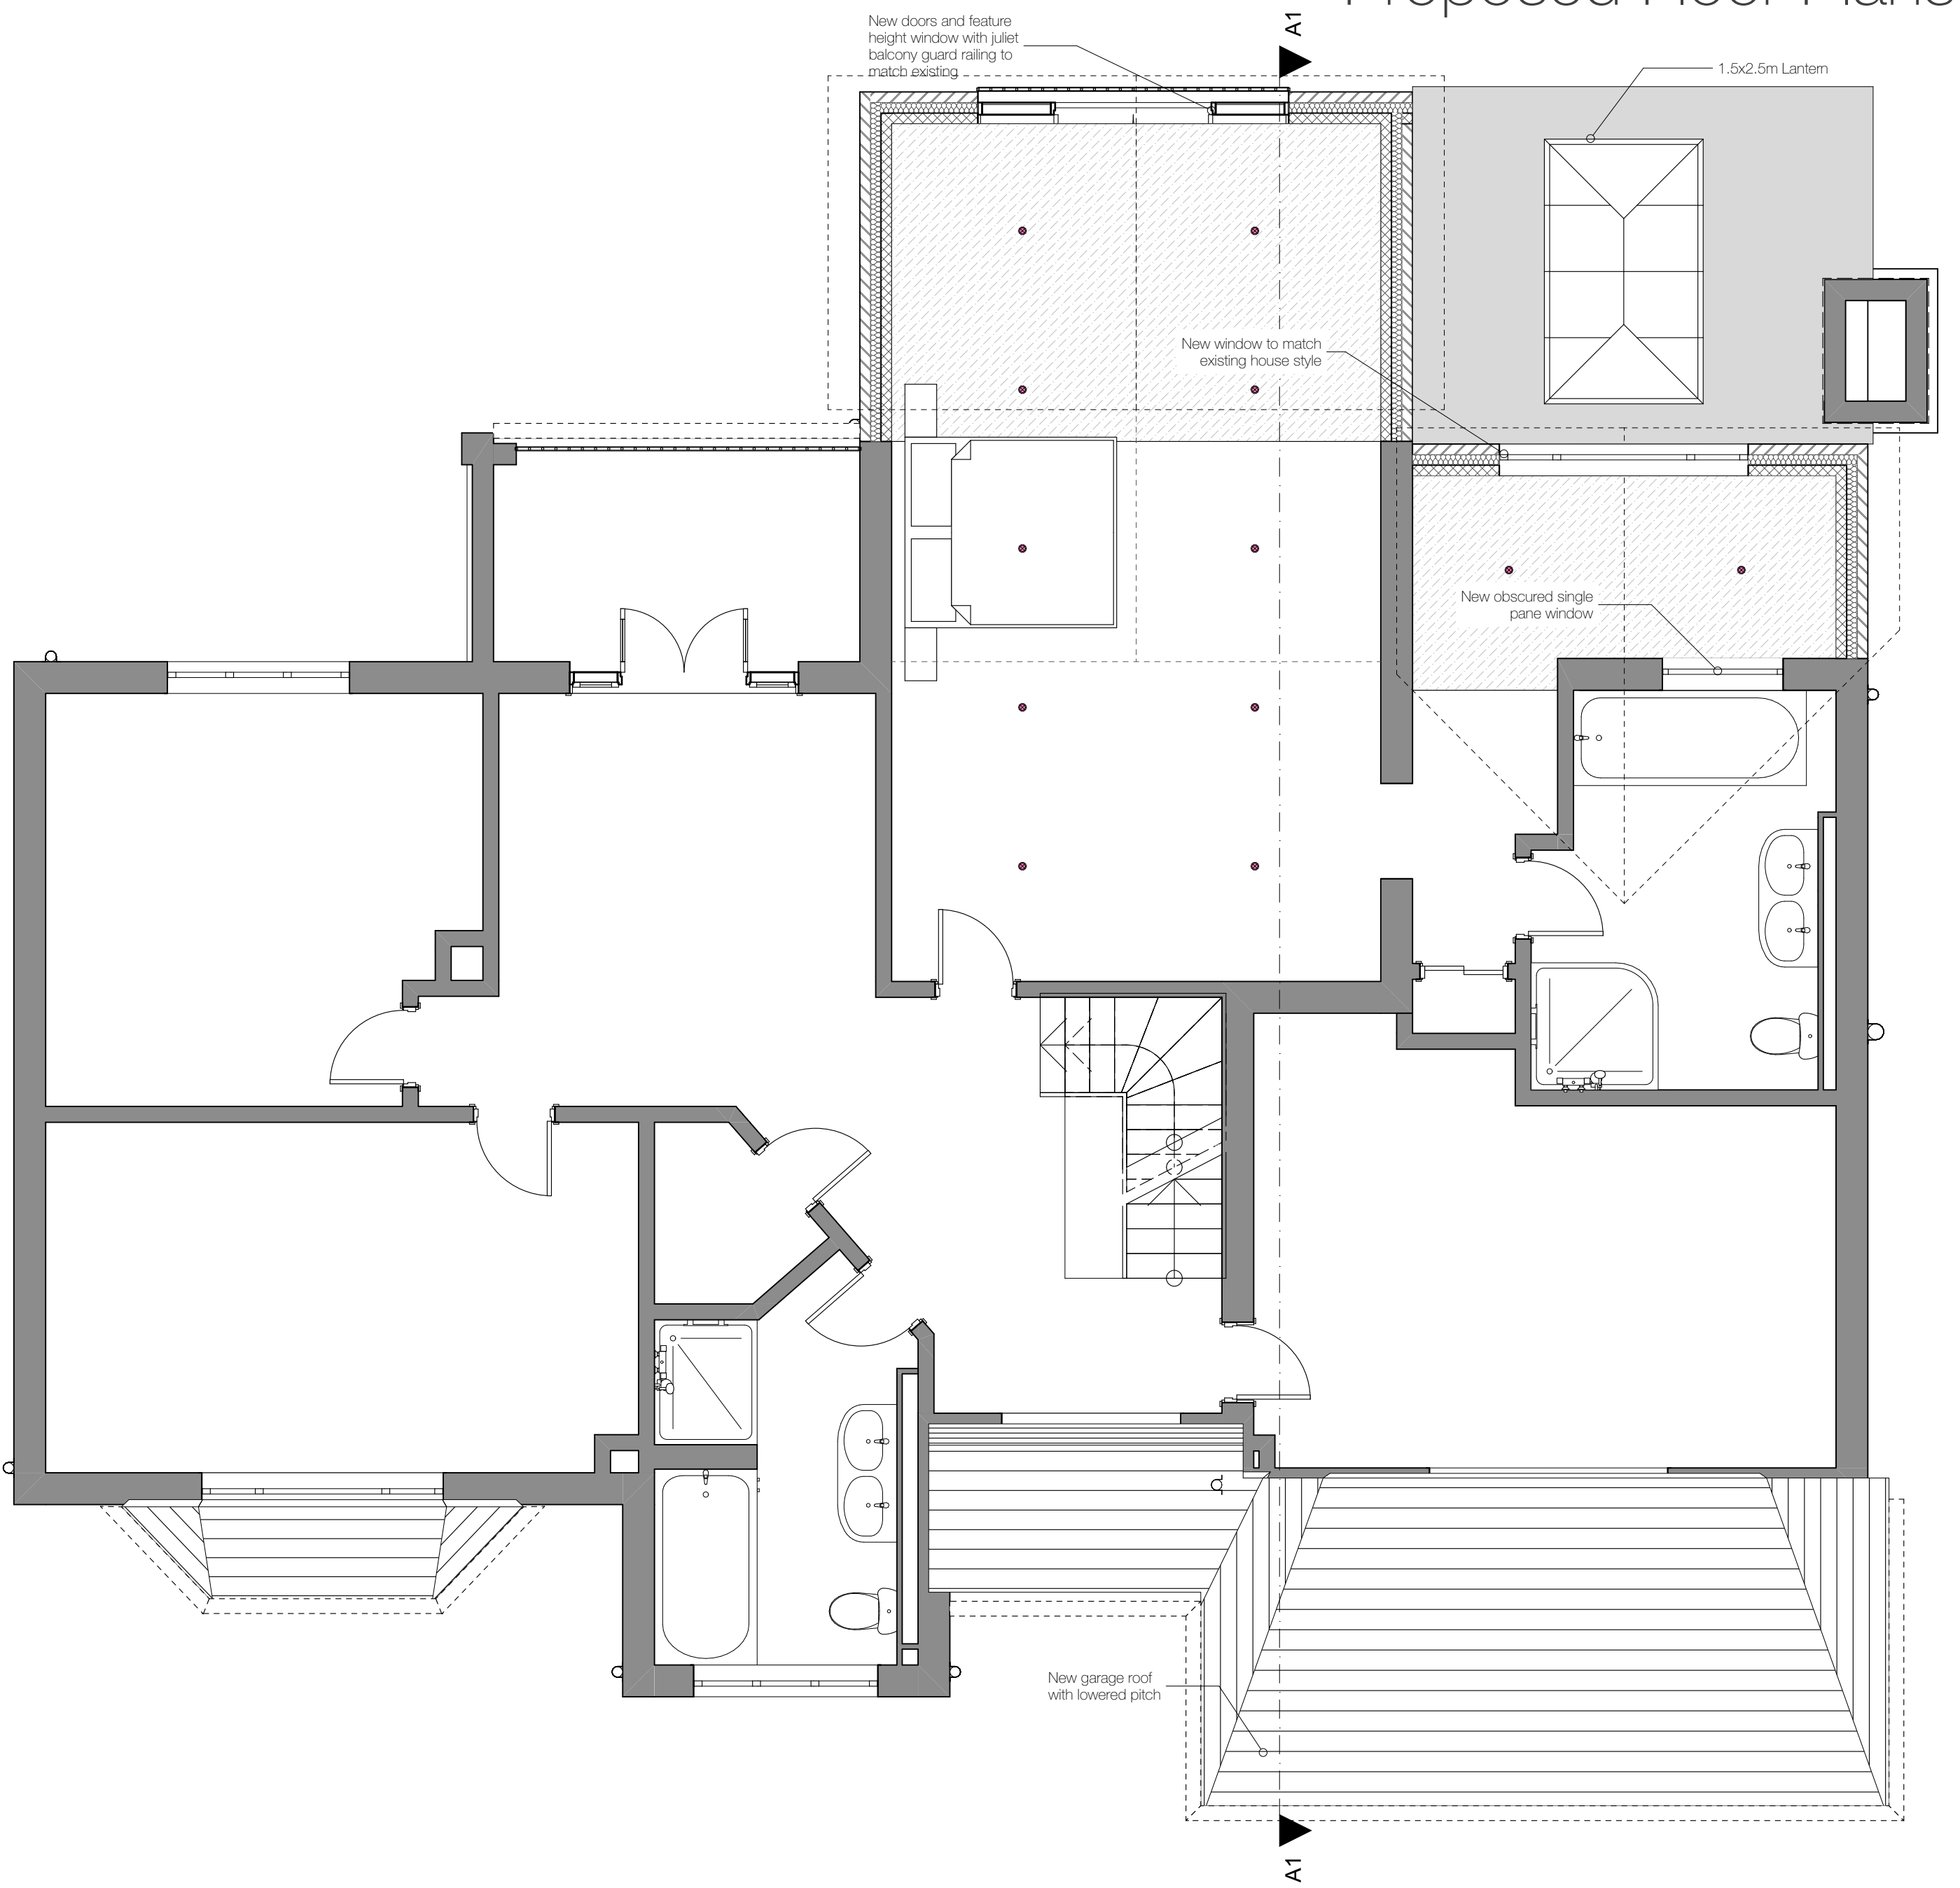


First Floor
1:50

This drawing is not to be scaled or manipulated in any way. Any errors or discrepancies should be reported to EVOKE ARCHITECTURE. Work to given dimensions only which the contractor must check and confirm all dimensions onsite. Copyright to remain with EVOKE ARCHITECTURE and is not to be copied, lent or used by any third party without express written permission of EVOKE ARCHITECTURE.

CONCEPT

CLIENT	Mr Murphy
PROJECT	Quarry View, Quarry Brow, Gresford, LL12 8SJ
TITLE	Proposed Floor Plans
PROJECT No	21-40
DRAWN by	SM
DATE	04/2021
SIZE	A1
DRAWING No	PL.004B
CHECKED	PD
SCALE (u.n.c)	1:50

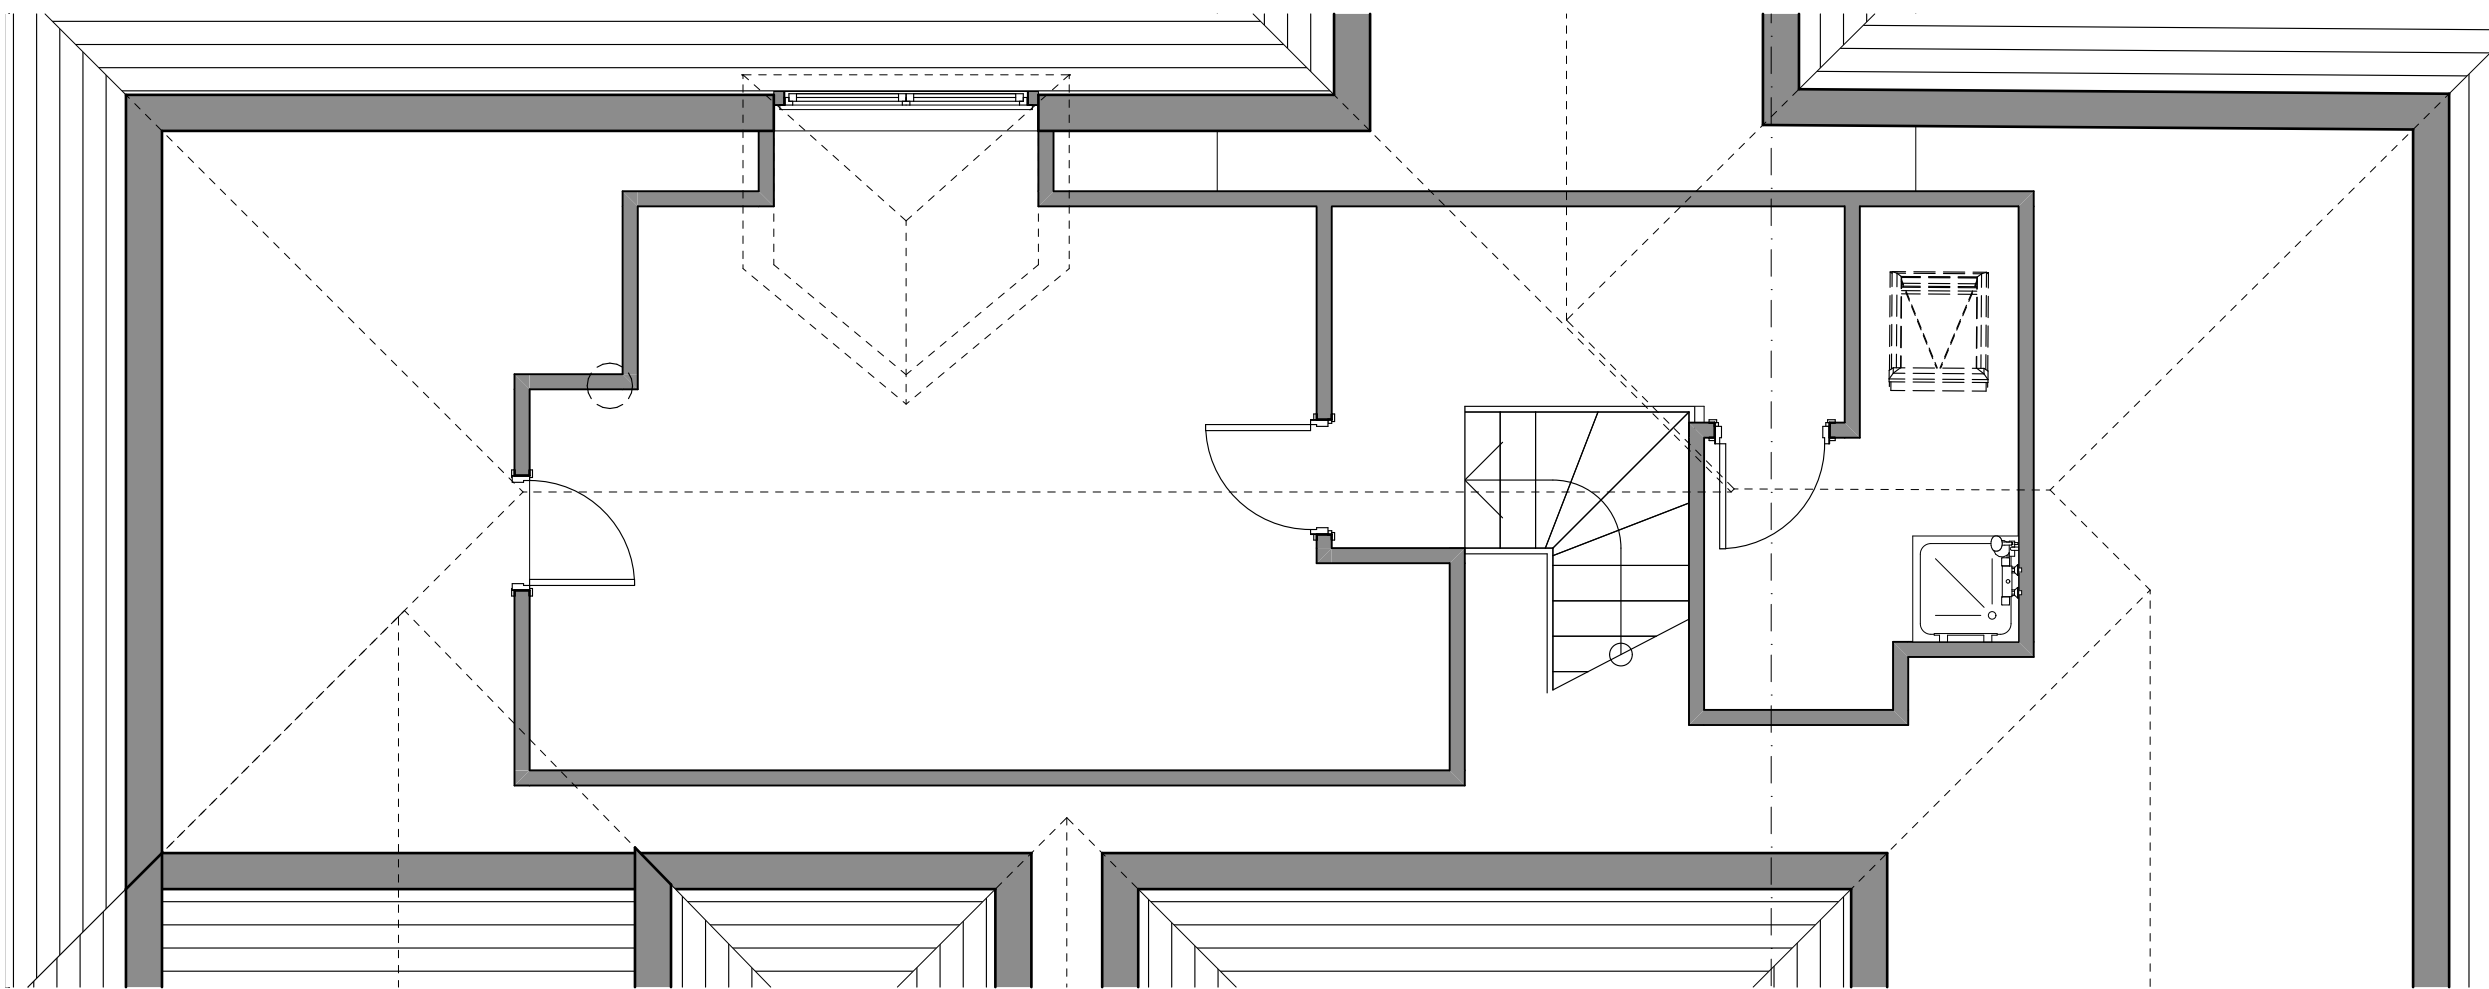

Roof
1:50

EVOKE ARCHITECTURE

13 The Cross, Neston, Cheshire, CH64 9UB, +44 (0)151 315 1112
info@evokearchitecture.com
evokearchitecture.com