


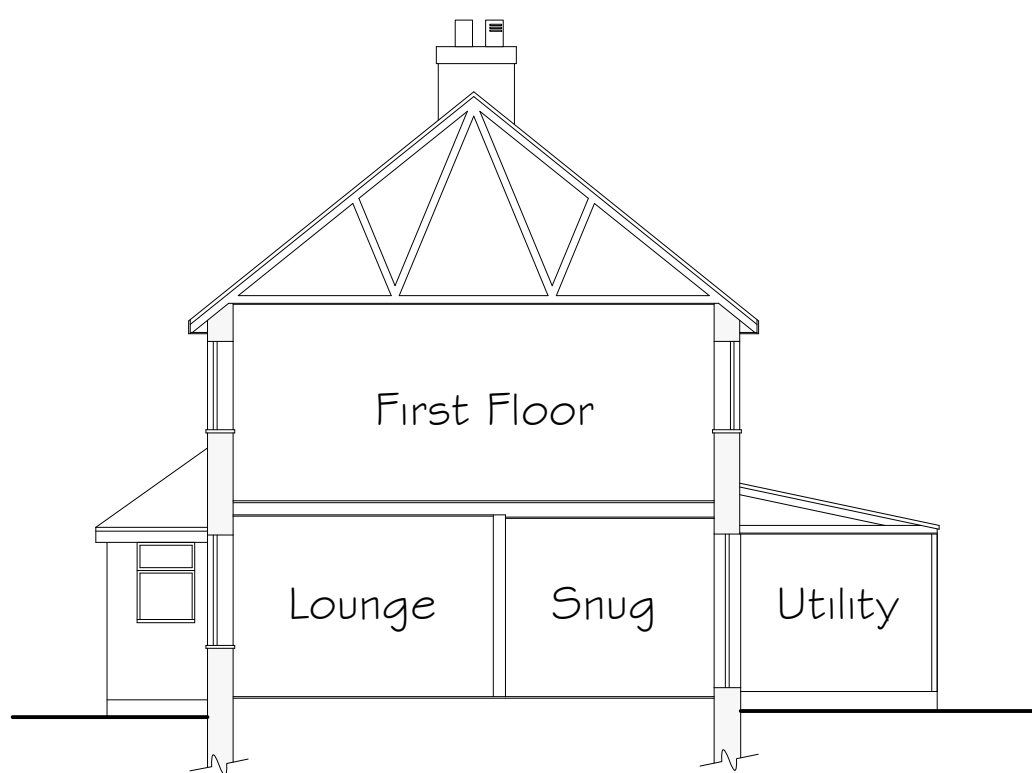

Front Elevation 1:100




Side Elevation 1:100



Rear Elevation 1:100



Side Elevation 1:100

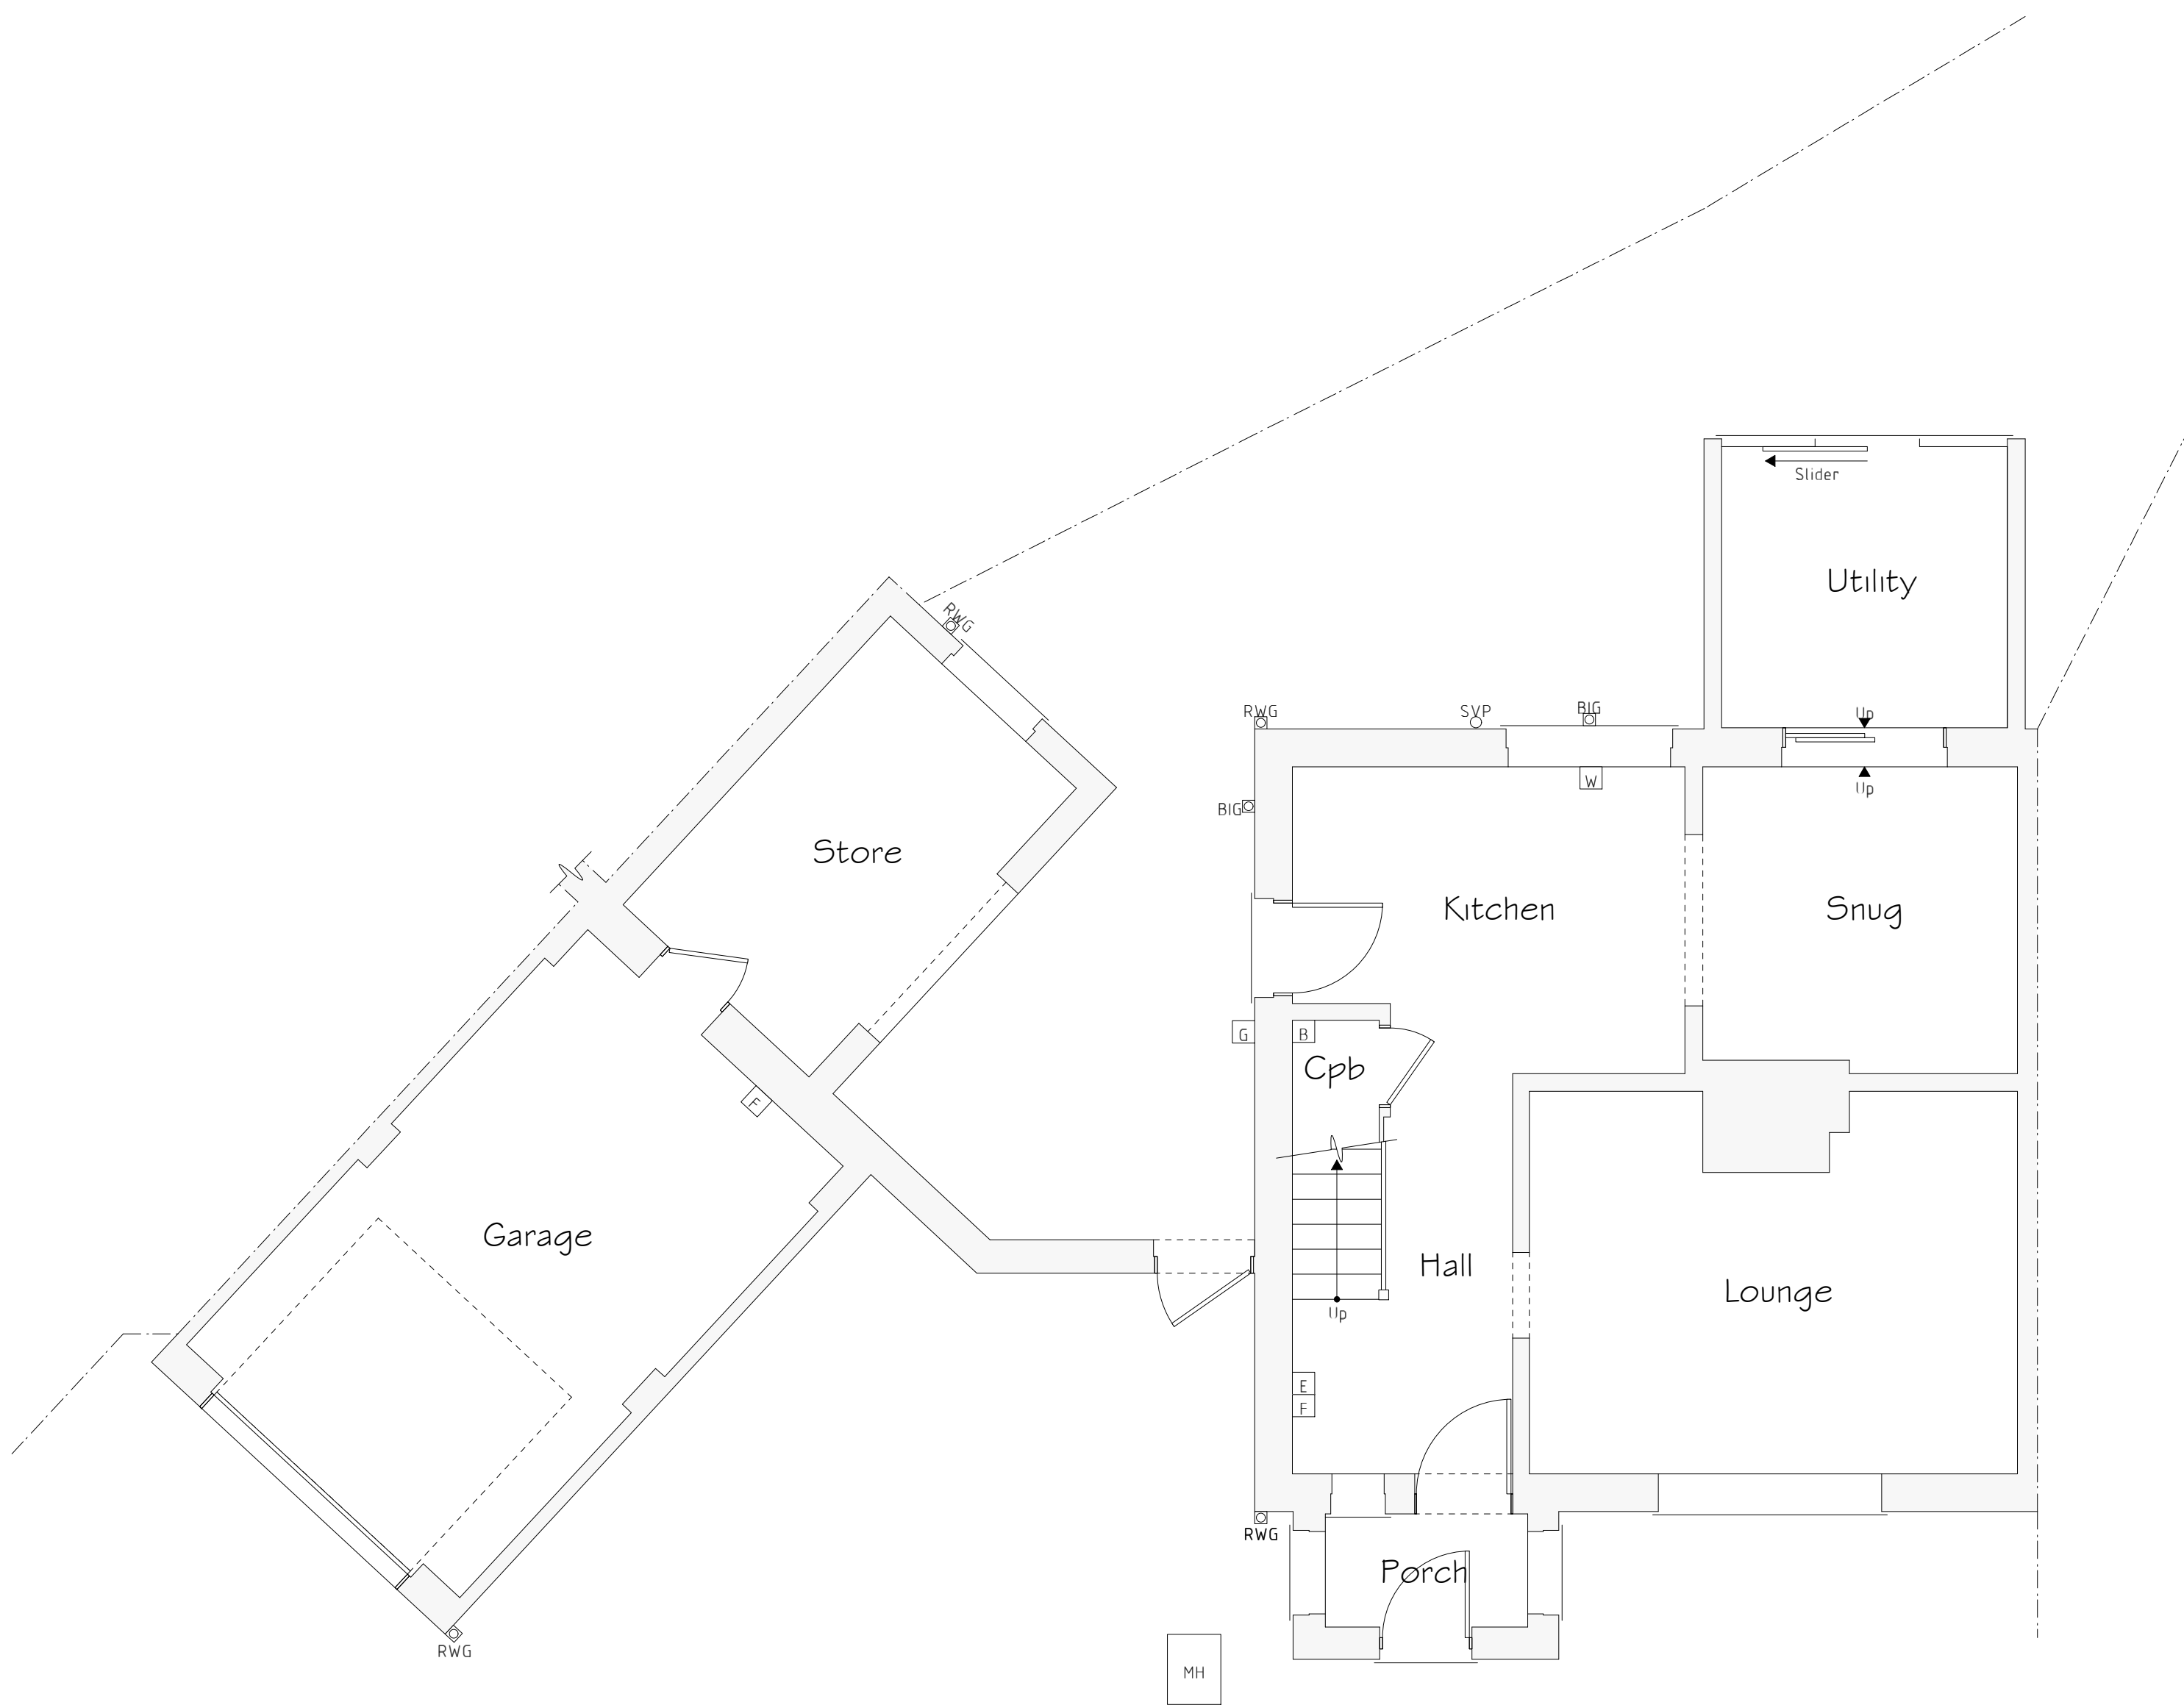

Ground Floor Plan 1:50

Services Key			
[B]	Existing Boiler Position		
[G]	Existing Gas Meter Position		
[E]	Existing Electric Meter Position		
[F]	Existing Fuse Box Position		
[W]	Existing Stopcock Position		
MH	Existing Man Hole Position		
[X]	Existing Rain Water Gully (RWG) Position		
[X]	Existing Back Inlet (BIG) Gully Position		
[O]	Existing Soil Vent Pipe (SVP) Position		

Rev	Date	Detail	Initial

Project: Proposed Alterations to, 10 Trevor Avenue, Rhostyllen, Wrexham, LL14 4BT.	
Title: Existing	Scale: (A1) 1:50 & 1:100

Drawn By: E.M.Jackson	Date: Nov 2020
Drawing No: R105/001	Sheet: 1 of 1