




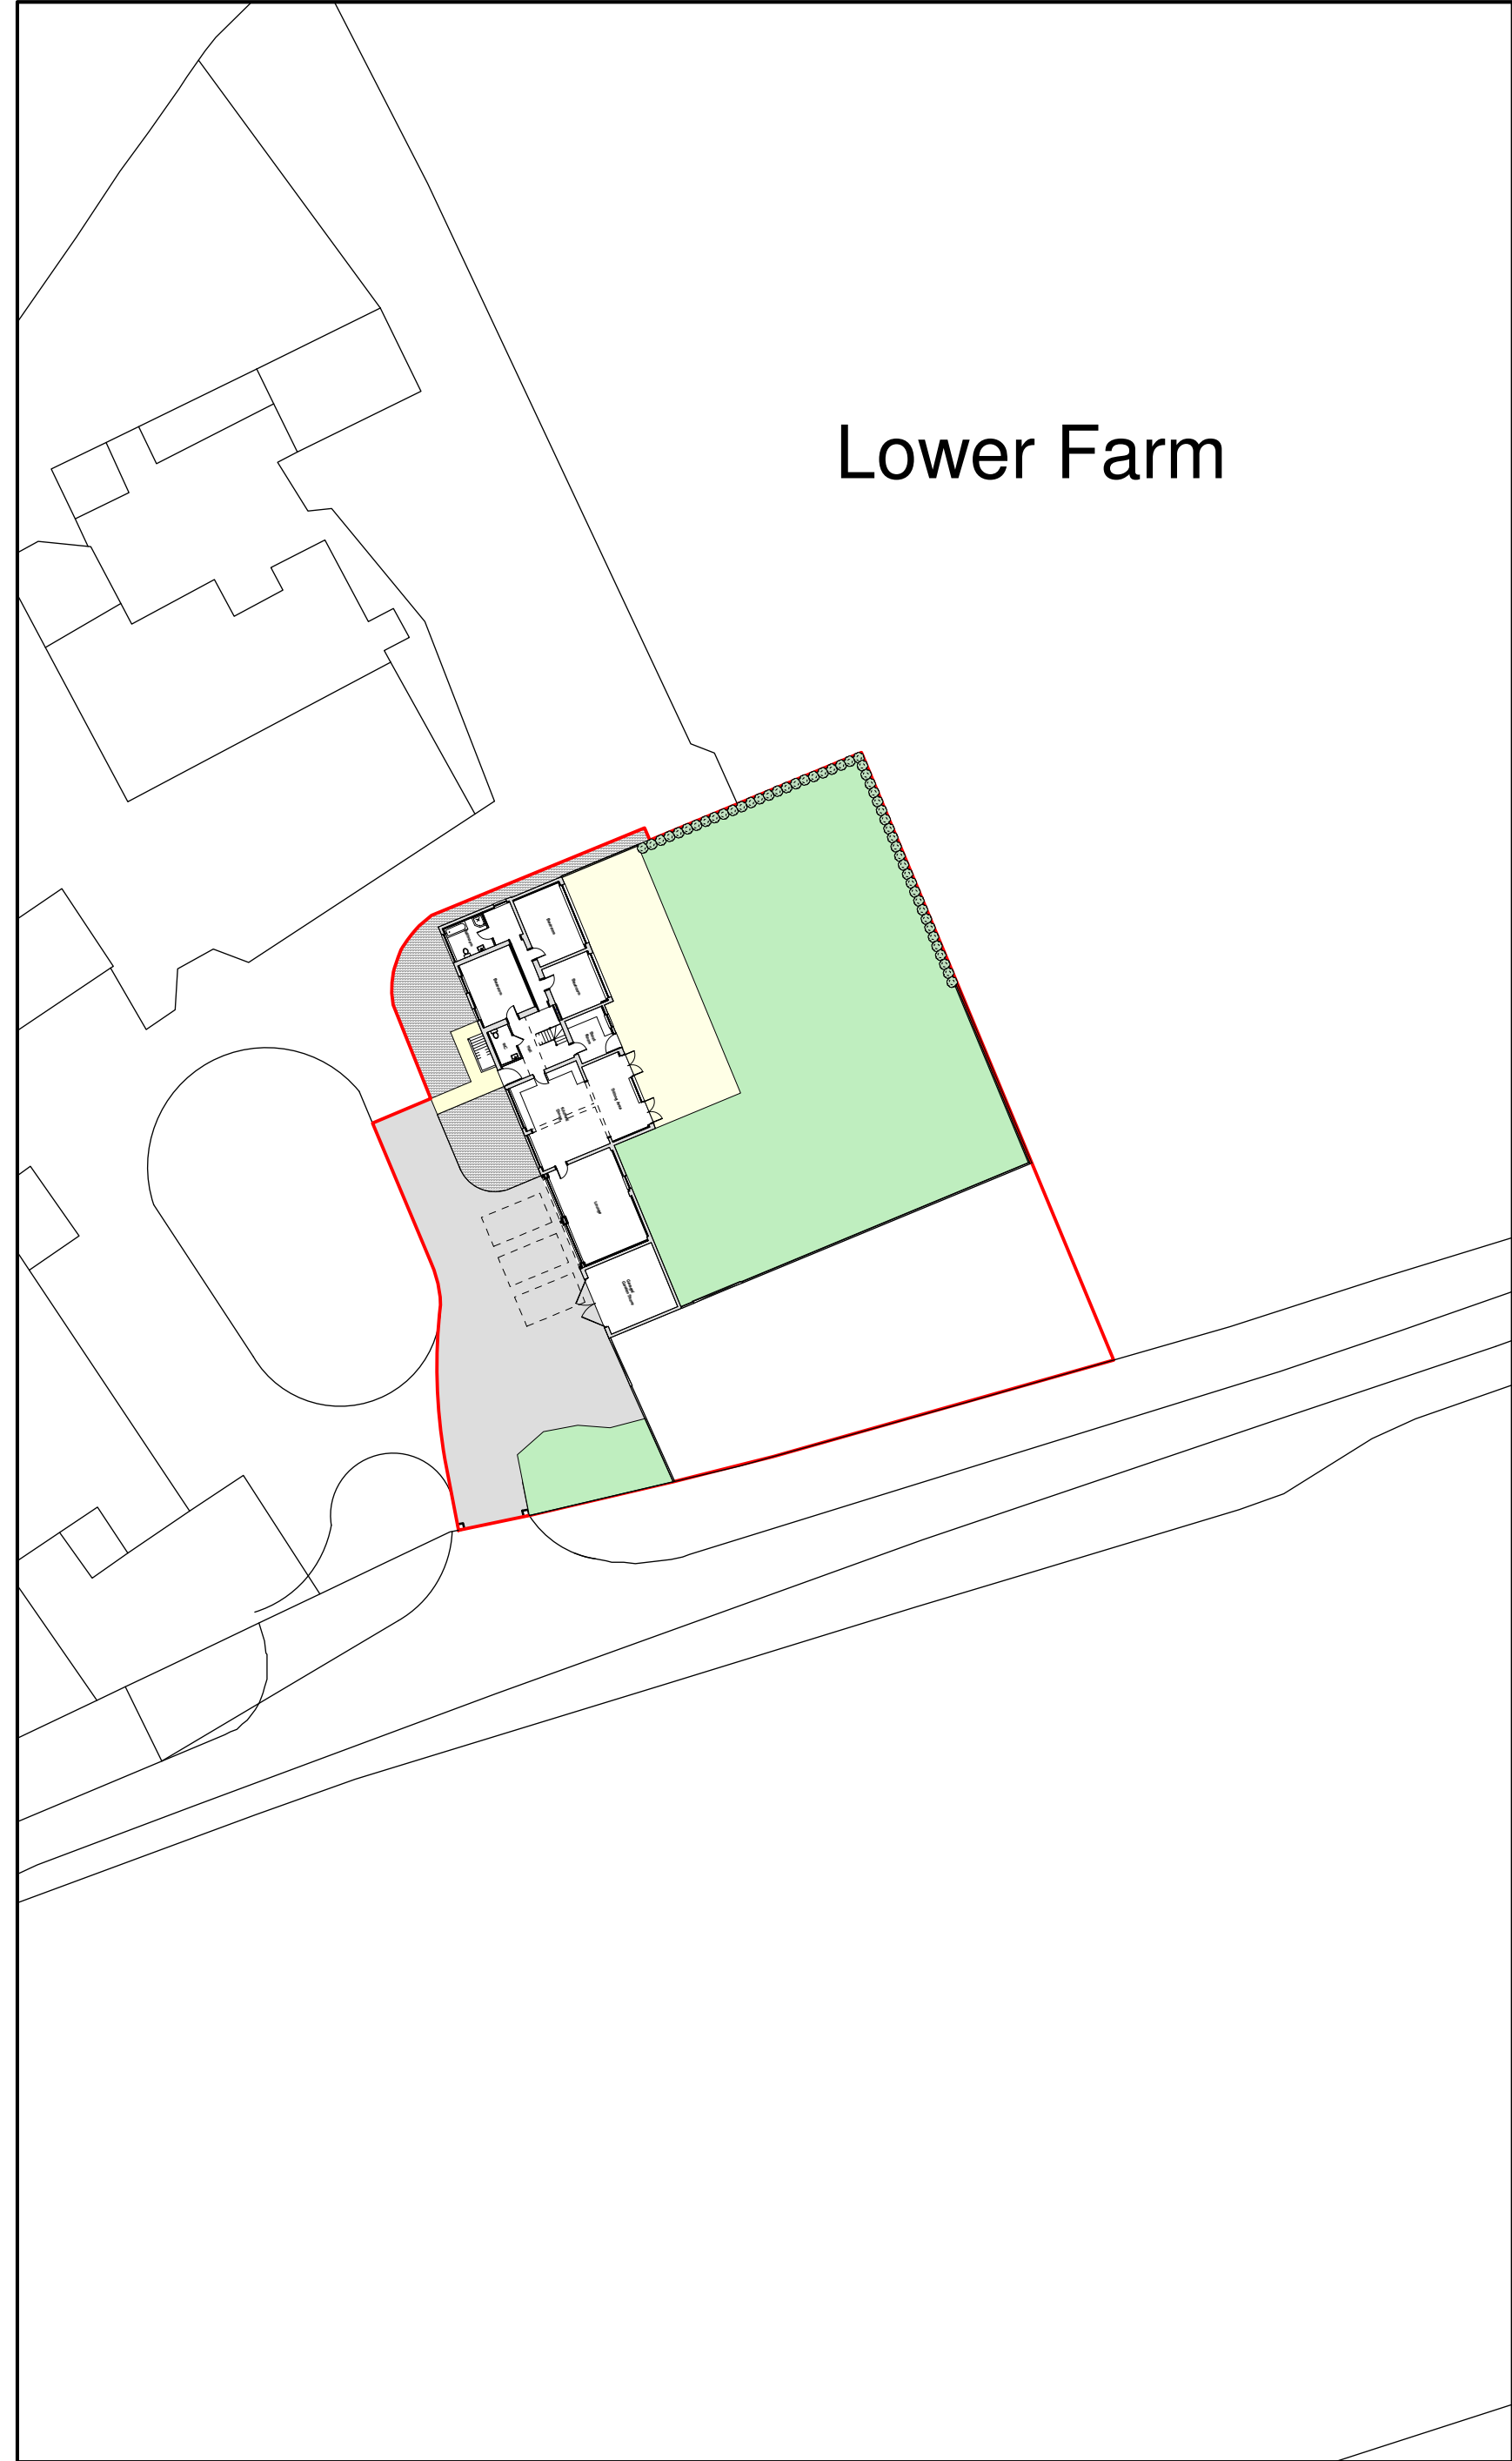

Site Plan 1:500

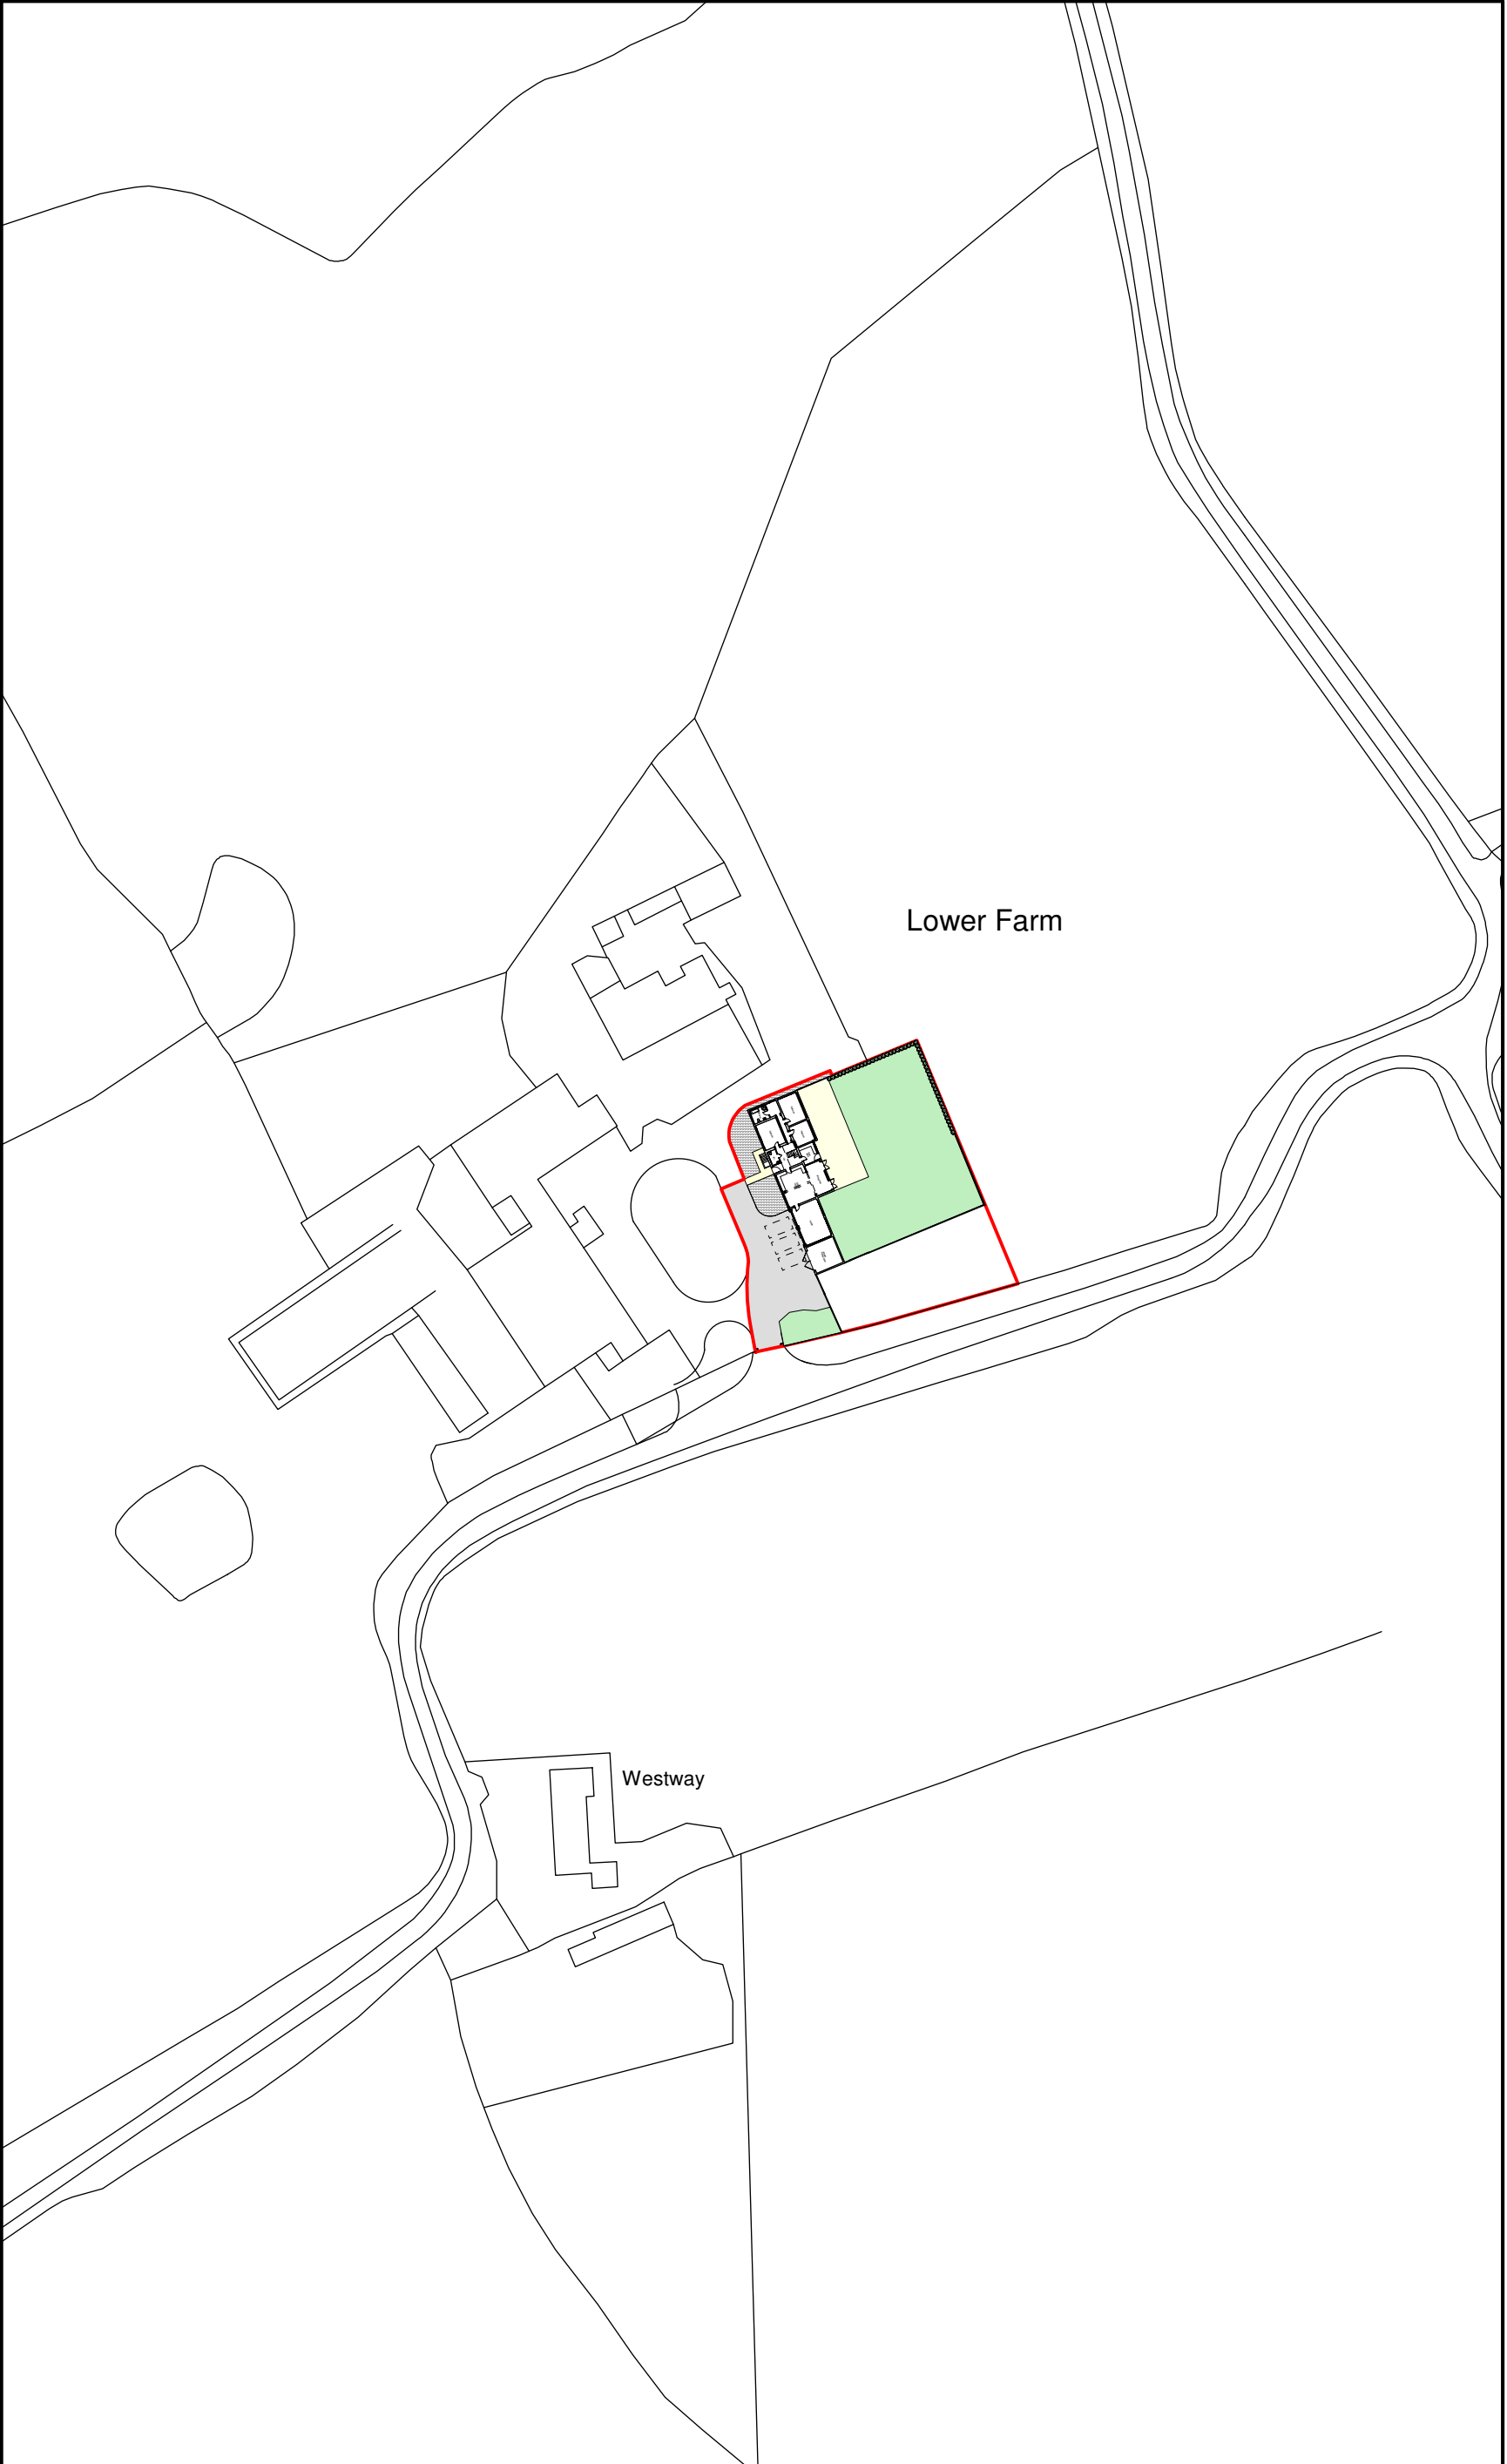

Location Plan 1:1250

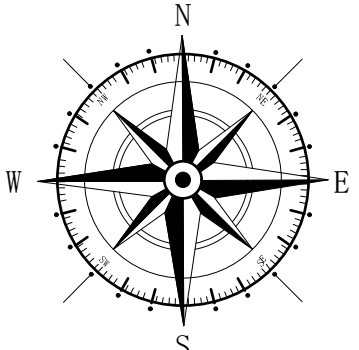

| Key                                                                                  |                       |
|--------------------------------------------------------------------------------------|-----------------------|
|   | Surrounding Buildings |
|  | Application Site      |

| Rev | Date | Detail | Initial |
|-----|------|--------|---------|
|     |      |        |         |
|     |      |        |         |
|     |      |        |         |
|     |      |        |         |

Project:  
Proposed conversion of Barn 6  
to create residential dwelling,  
Lower Farm, Lower Farm Road,  
Bowling Bank, Wrexham.  
LL13 9RY.

|                                            |                                  |
|--------------------------------------------|----------------------------------|
| Title:<br>Planning:Site &<br>Location Plan | Scale: (A2)<br>1:500 &<br>1:1250 |
|--------------------------------------------|----------------------------------|

|                          |                    |
|--------------------------|--------------------|
| Drawn By:<br>E.M.Jackson | Date:<br>June 2021 |
|--------------------------|--------------------|

|                         |                  |
|-------------------------|------------------|
| Drawing No:<br>W178/005 | Sheet:<br>1 of 1 |
|-------------------------|------------------|



Office 3K4,  
Redwither Business Tower,  
Wrexham. LL13 9XT  
Tel: 01978 356500  
[www.blueprintarchitectural.com](http://www.blueprintarchitectural.com)  
© copyright all rights reserved