


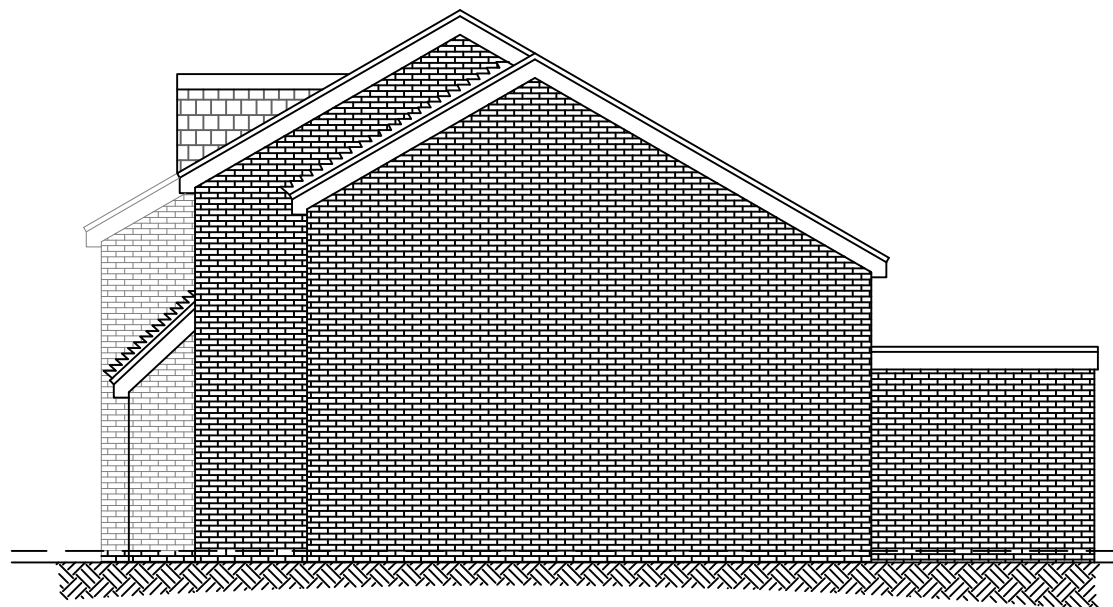


Elevation A
Scale 1:100




Elevation B
Scale 1:100




Elevation C
Scale 1:100

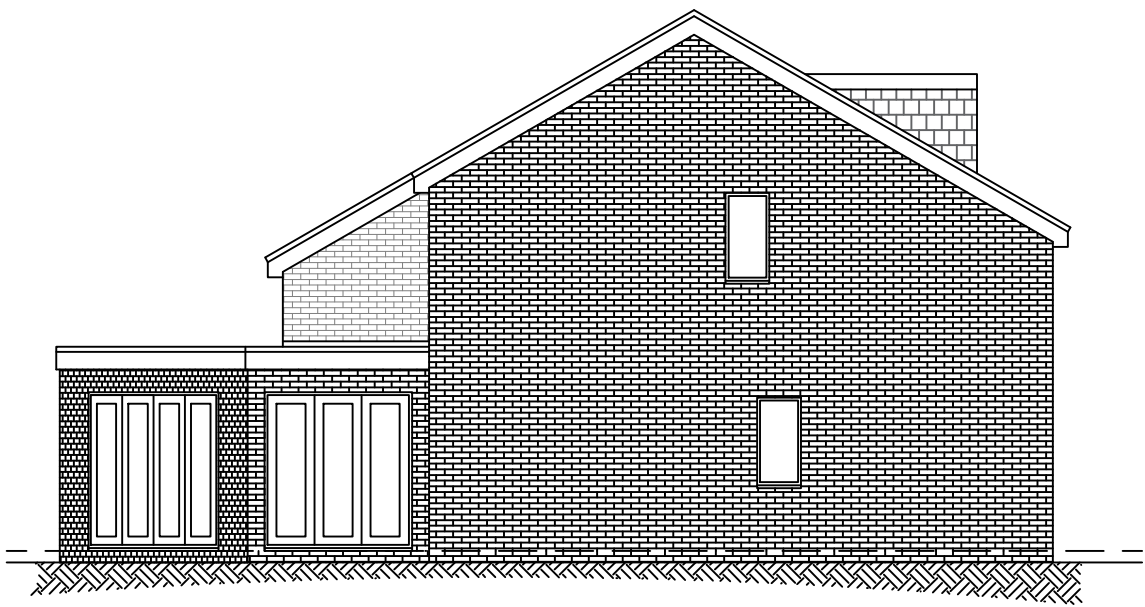


Elevation D
Scale 1:100

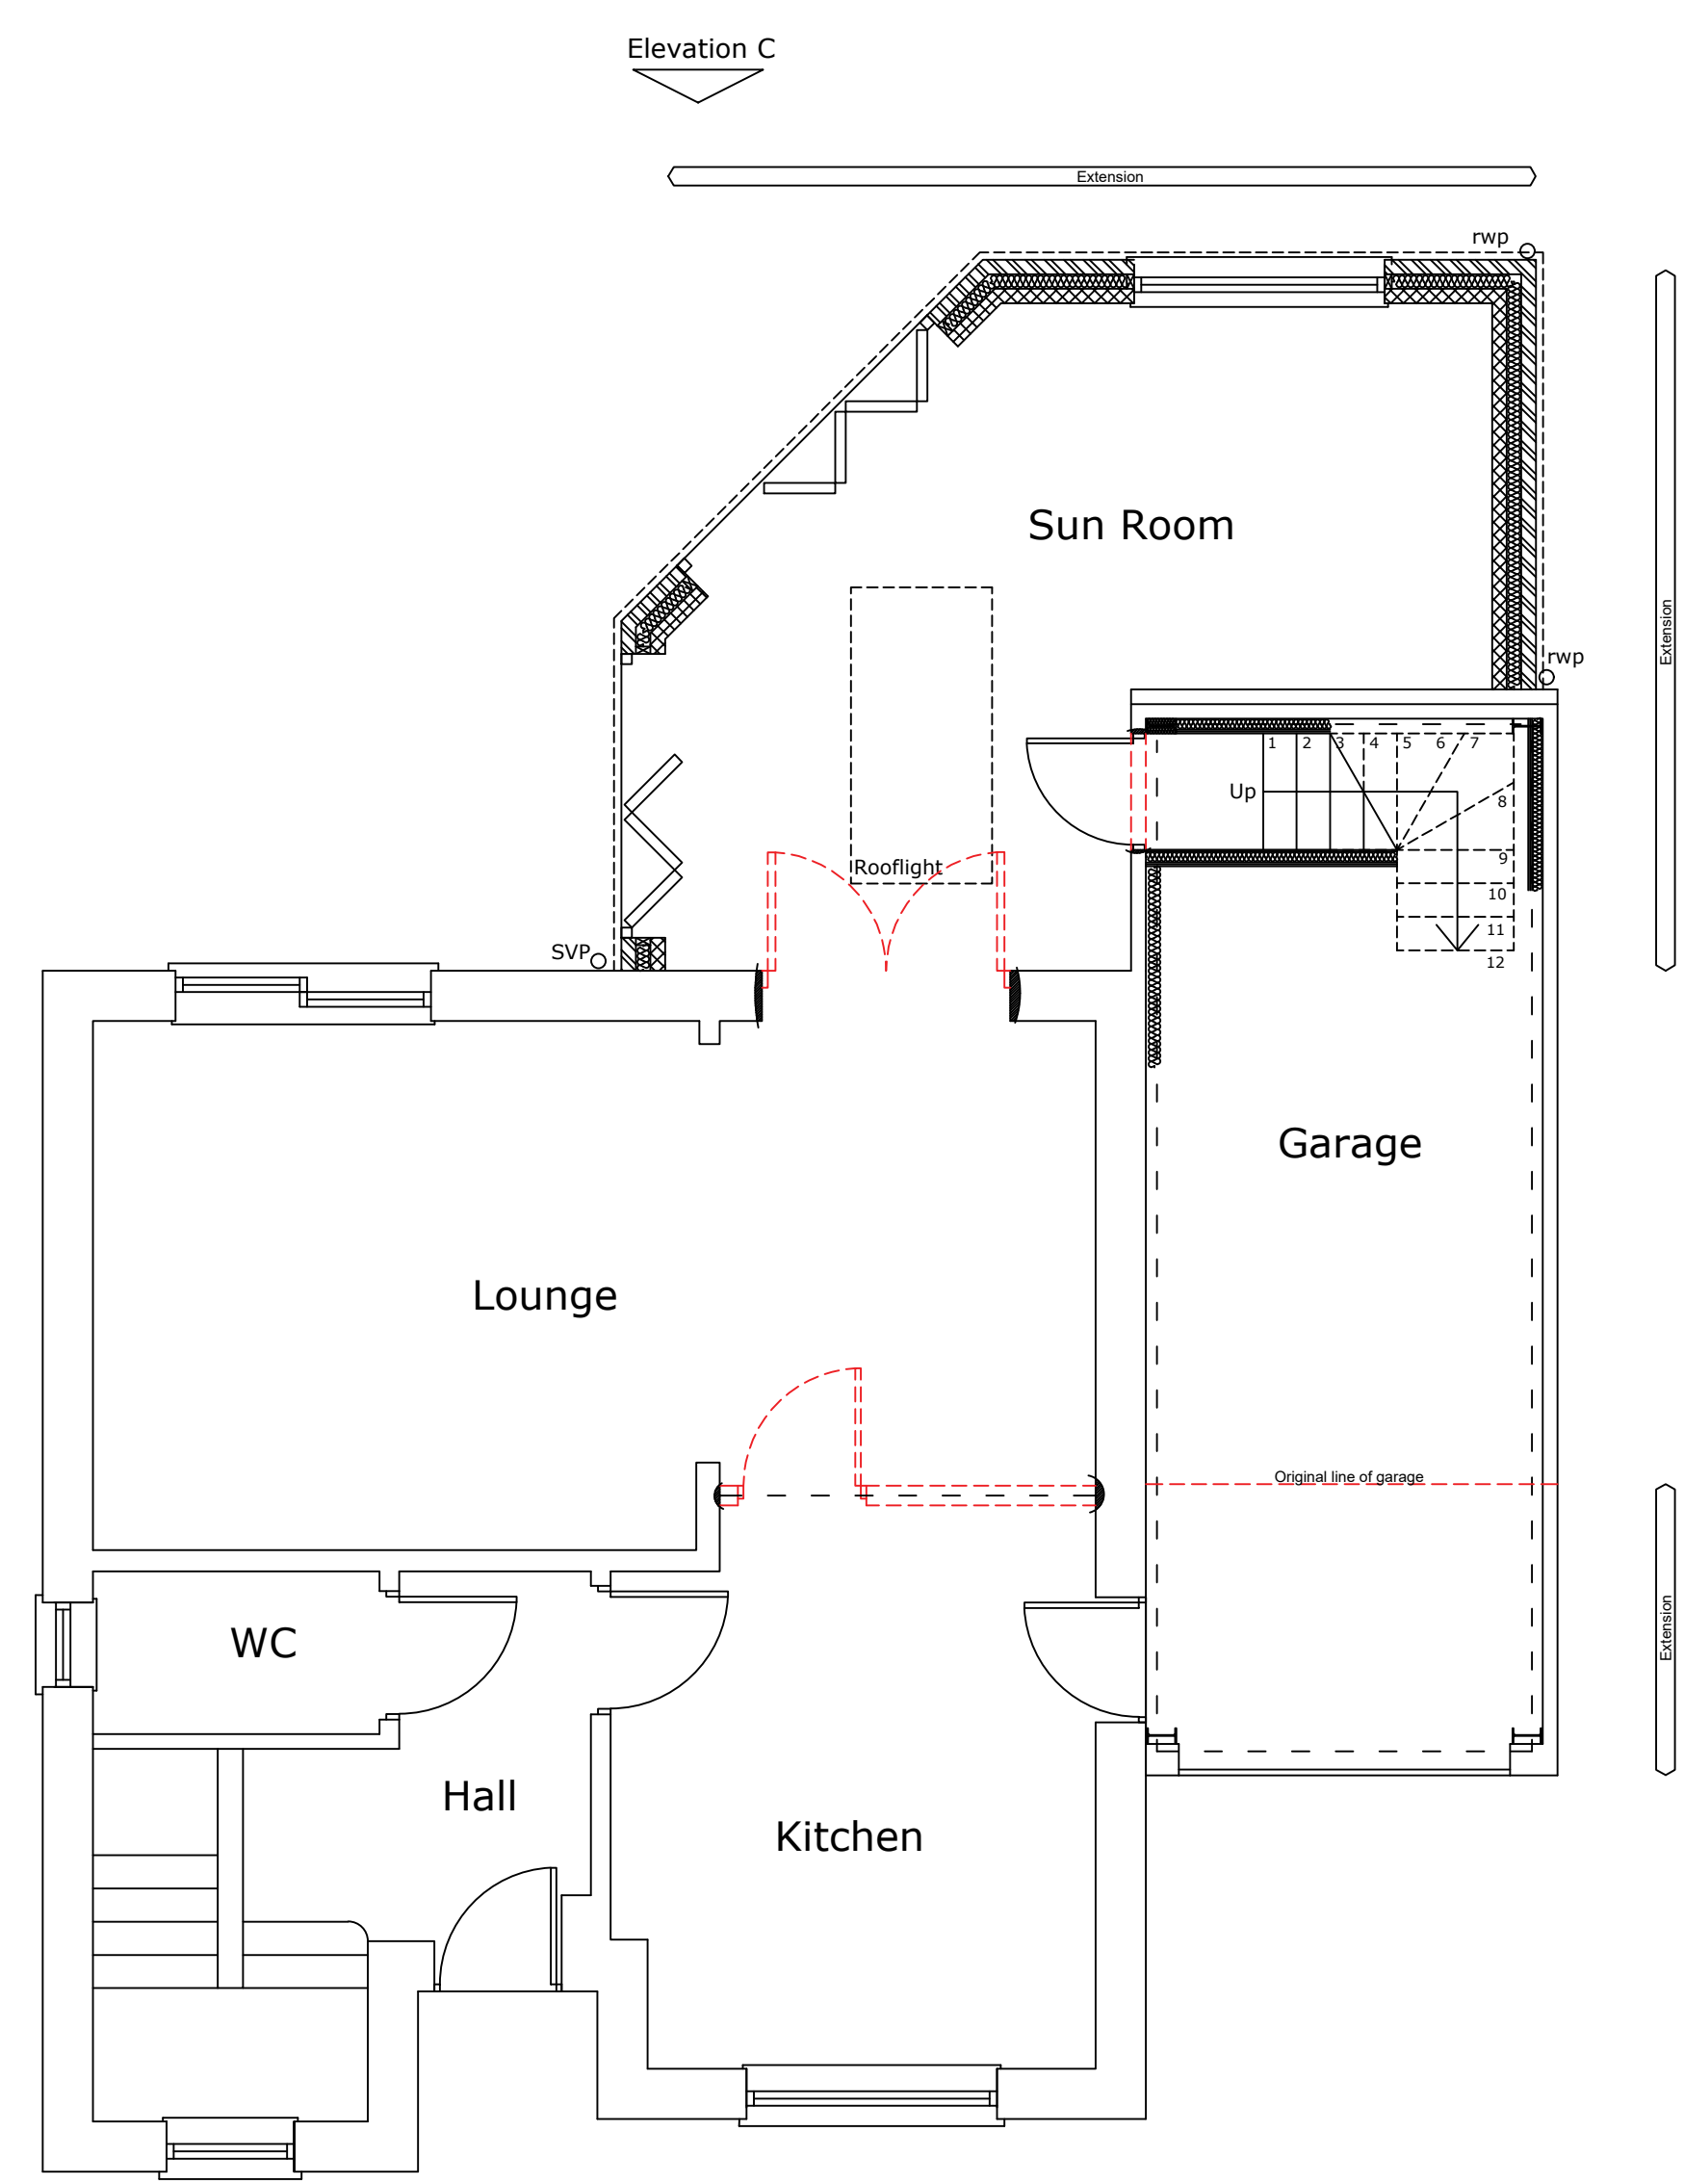

Ground Floor Plan
Scale 1:50

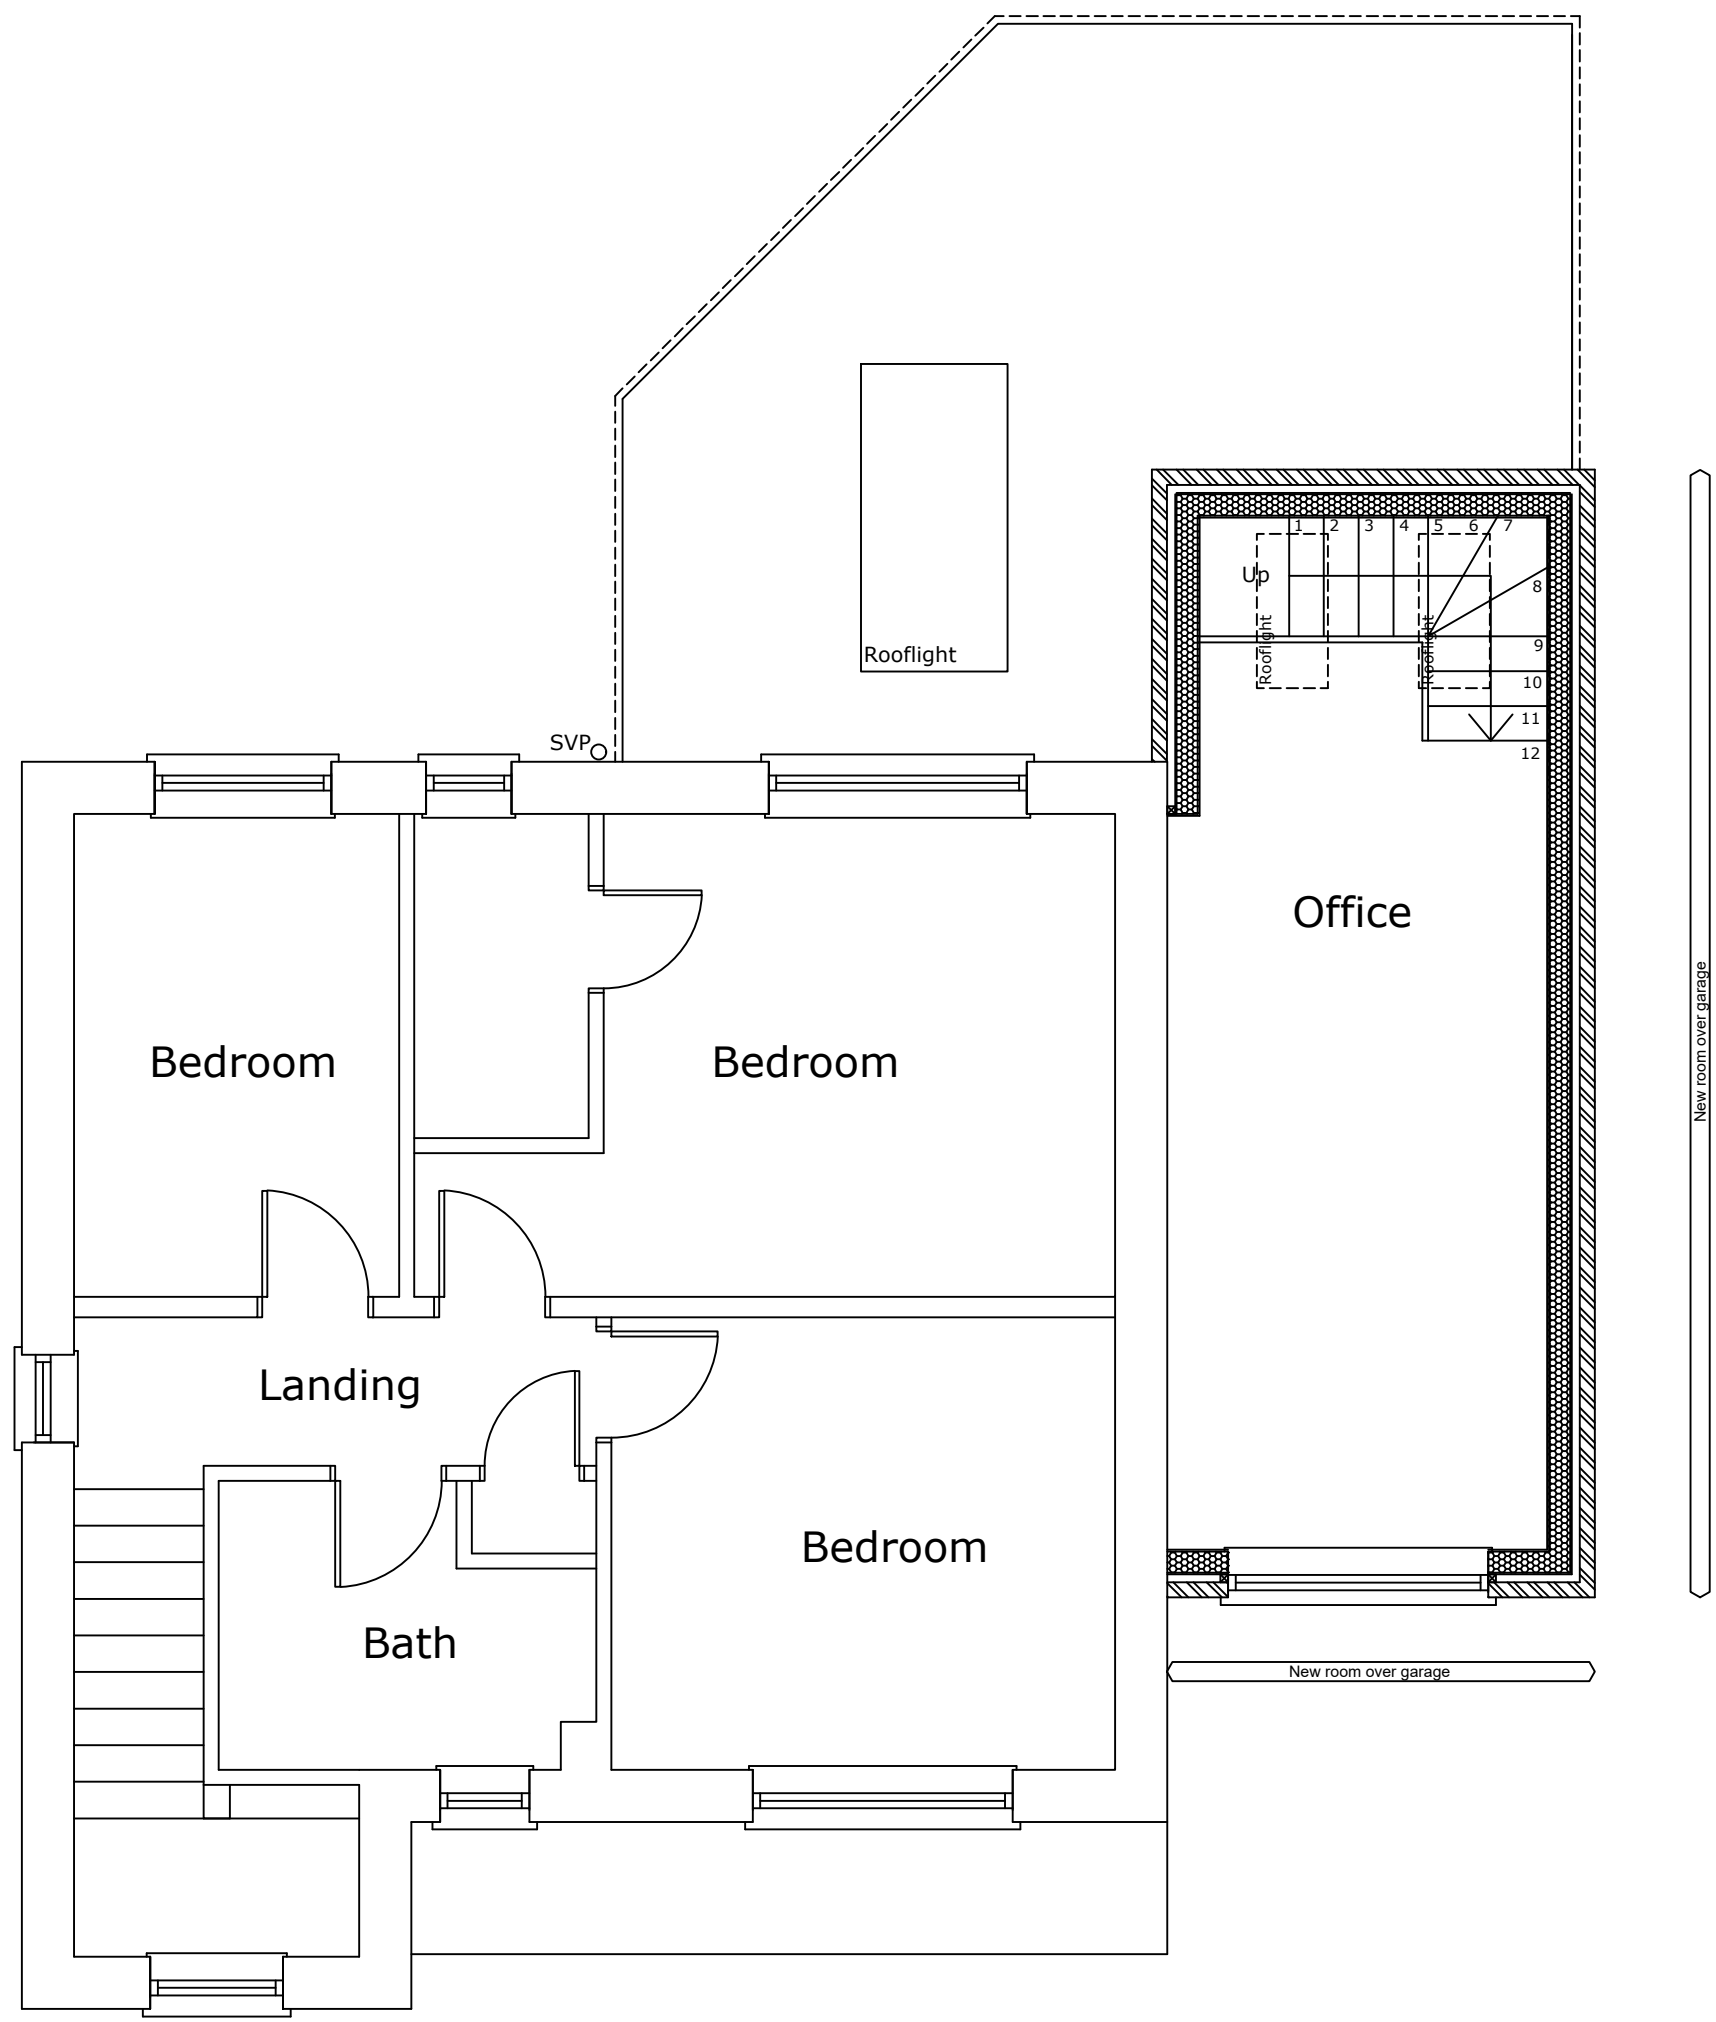

First Floor Plan
Scale 1:50

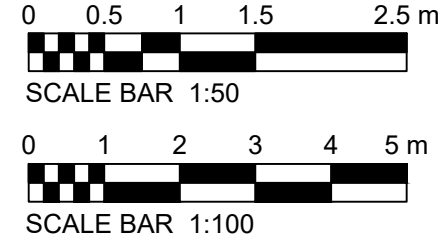

The Contractor must check all dimensions on site before commencing setting out works. Any discrepancies are to be reported immediately.

DO NOT PROCEED IN THE EVENT OF A DISCREPANCY. DO NOT SCALE FROM THE PRINTS.

A 27/05/2021 Extended garage
- 05/02/2021 -
Drawing Revisions

Project
27 Caer Efail Acrefair

Drawing Title
Plans and Elevations As Proposed

Drawing Number	Revision
21-01-PL02	A

Scale 1:50 & 1:100 @ A1 Date February 2020

DO NOT SCALE COPYRIGHT RESERVED