



Ground floor plan 1:50

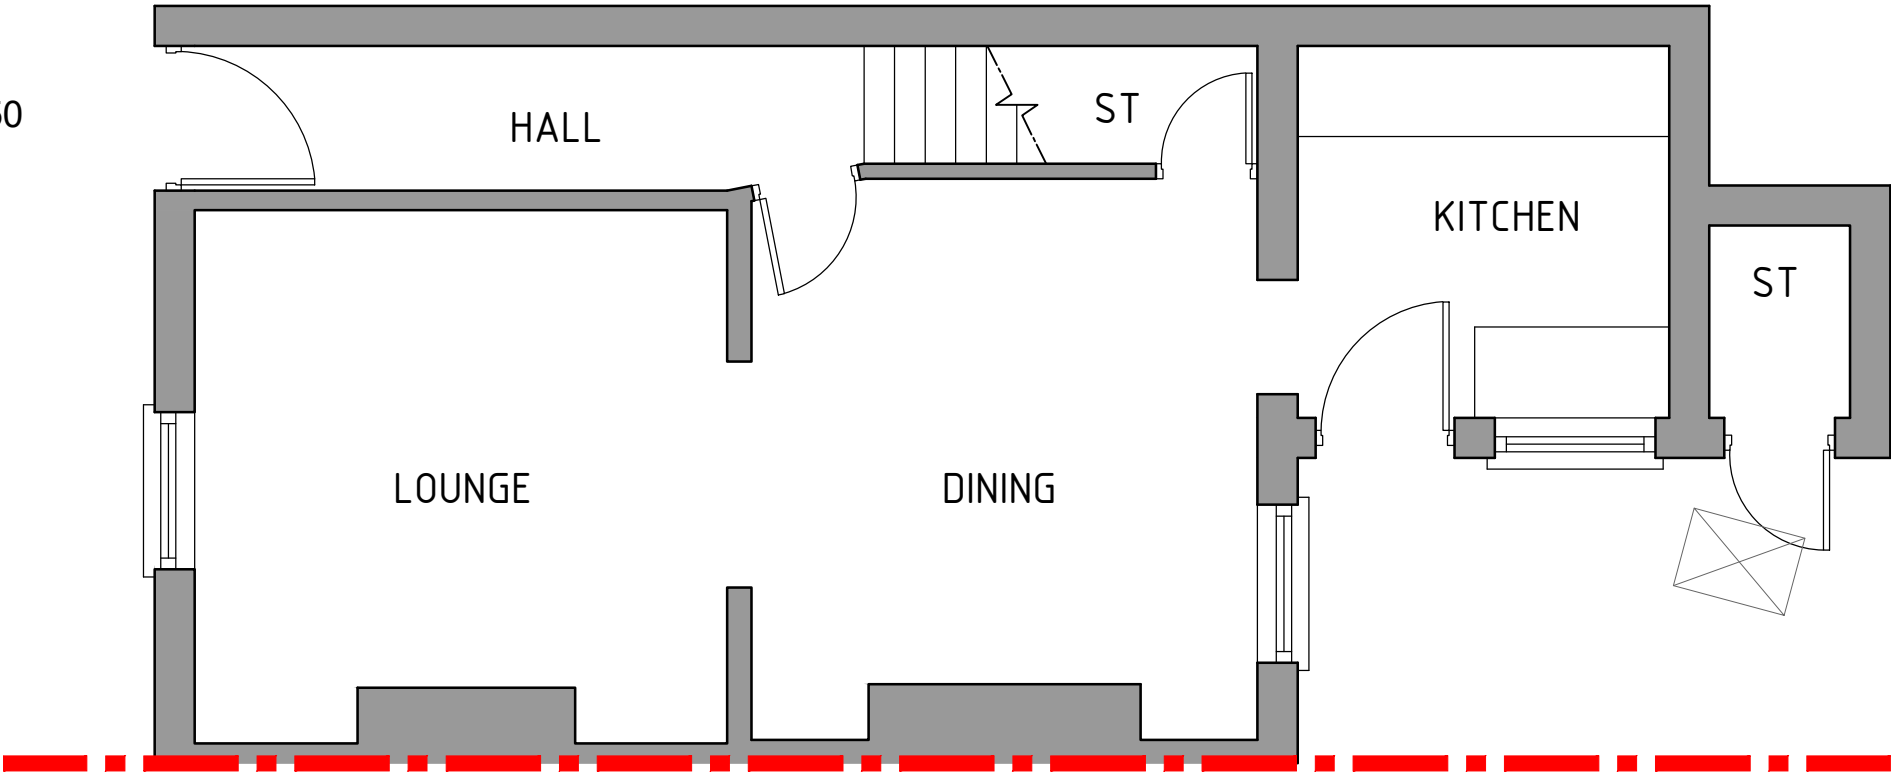

First floor plan 1:50

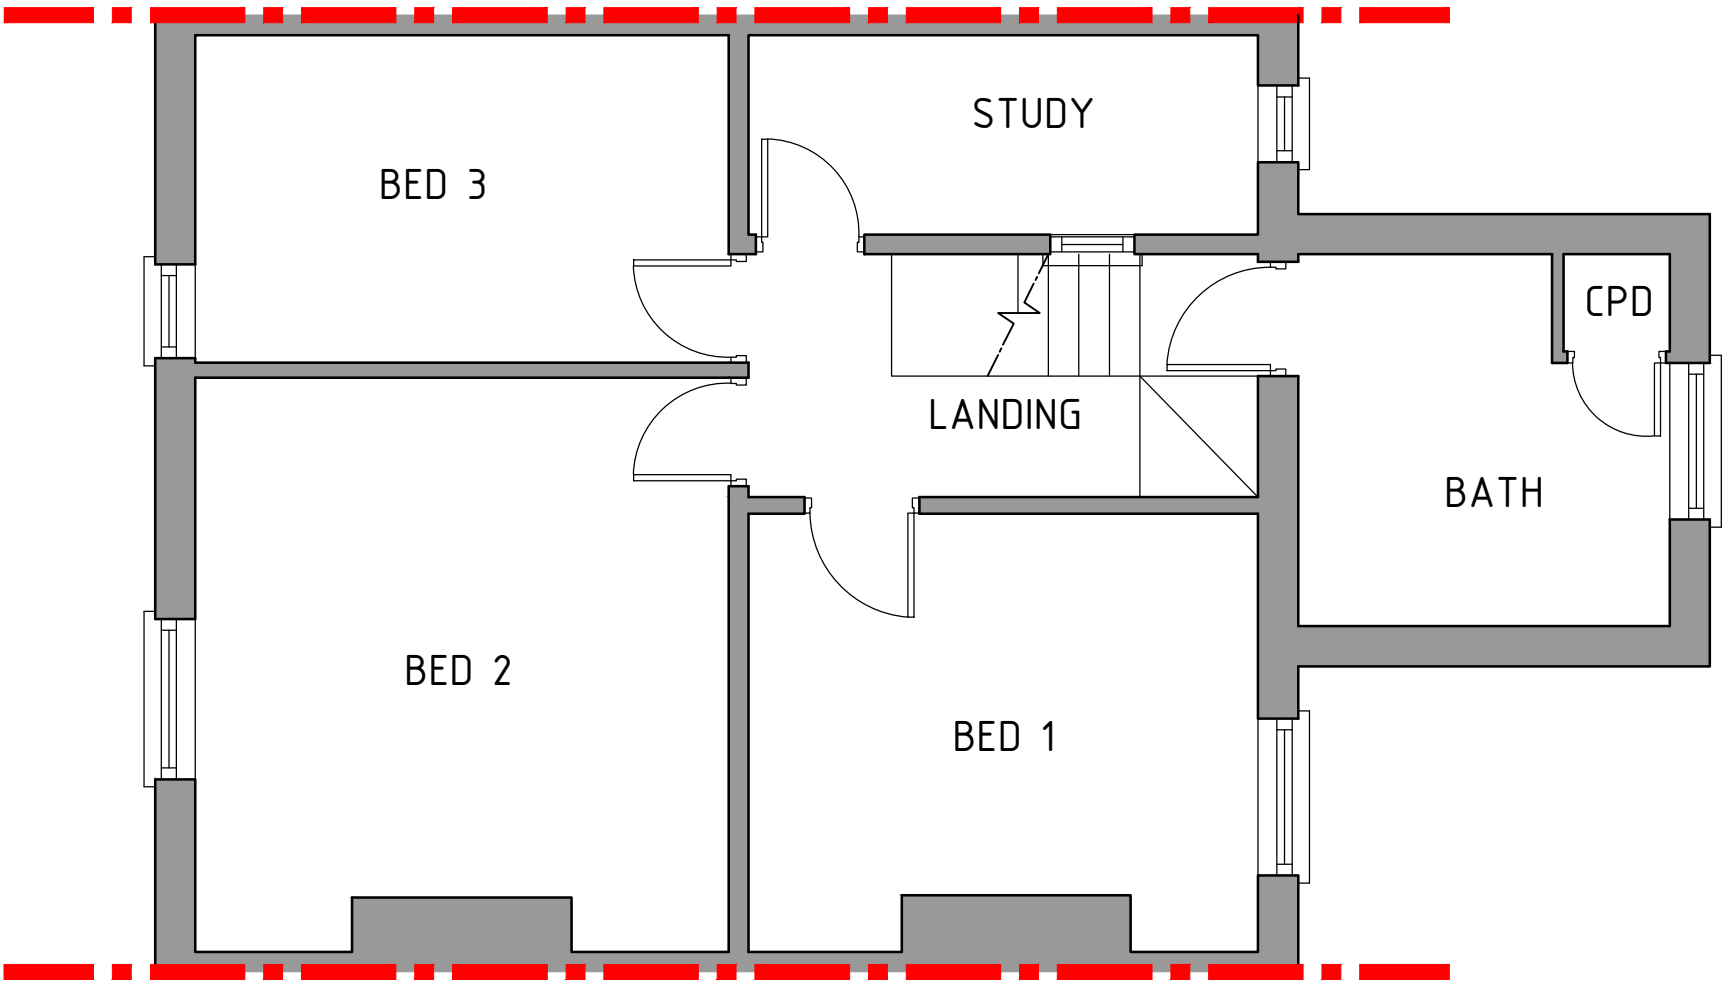



HDS Architectural Services, The Foundry,
15 Yorke Street, Wrexham
LL13 8LW
Tel (01978) 345250
www.hdsarchitectural.co.uk

Project; 28 Lorne Street, Wrexham, LL11 2LR	
Title; Floor Plans as Existing	Scale (A3); 1:50
Dwg No; LS/PD/01	Date; April 2021
Revision;	