
 


Ground Floor

1 : 100

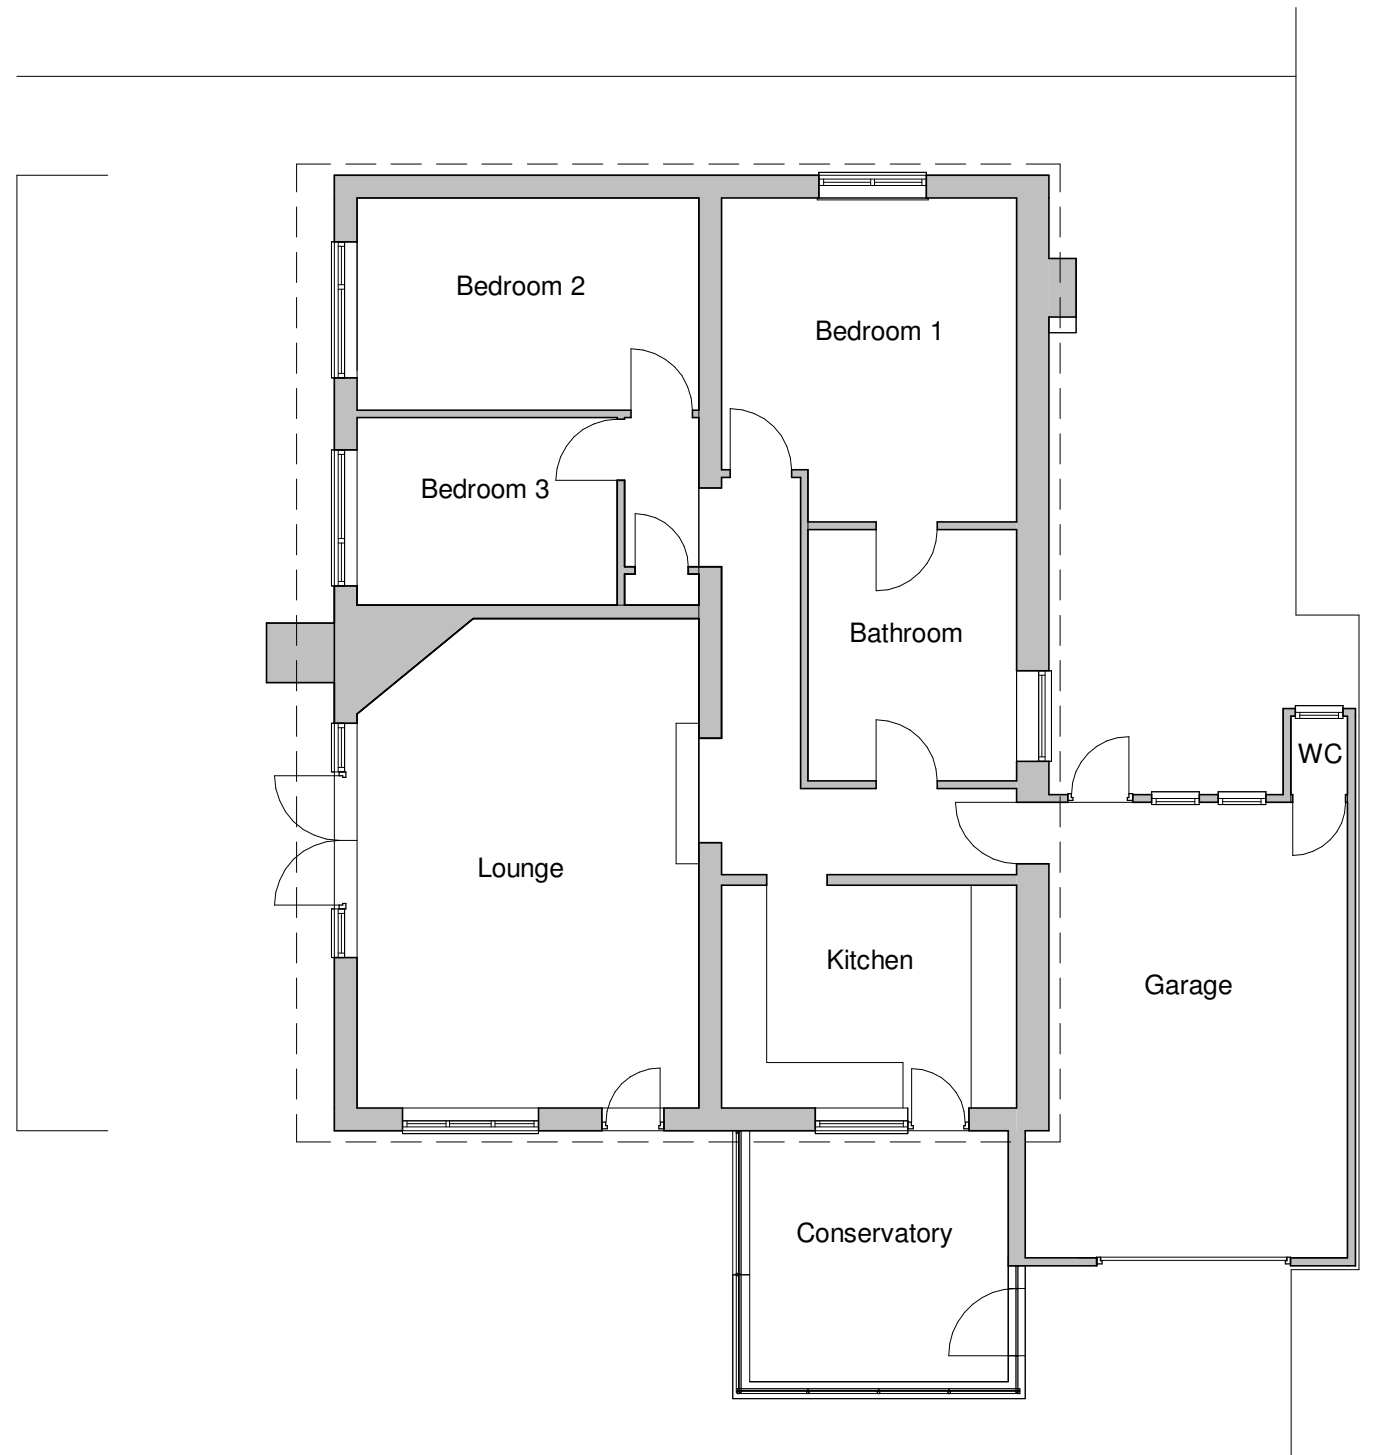

VISUAL SCALE 1:100 @ A3

Rev.	Revision description	Drawn	Checked	Date
------	----------------------	-------	---------	------



Project	Five Oaks, Legacy LL14 4ER	Scale @ A3	Drawn By	Checked By	Date
		1 : 100	GE	-	13.01.21
Title	Existing Ground Floor Plan	Job No.	Sheet No.	Rev.	
		Drawing Number	21-01	A003	-