



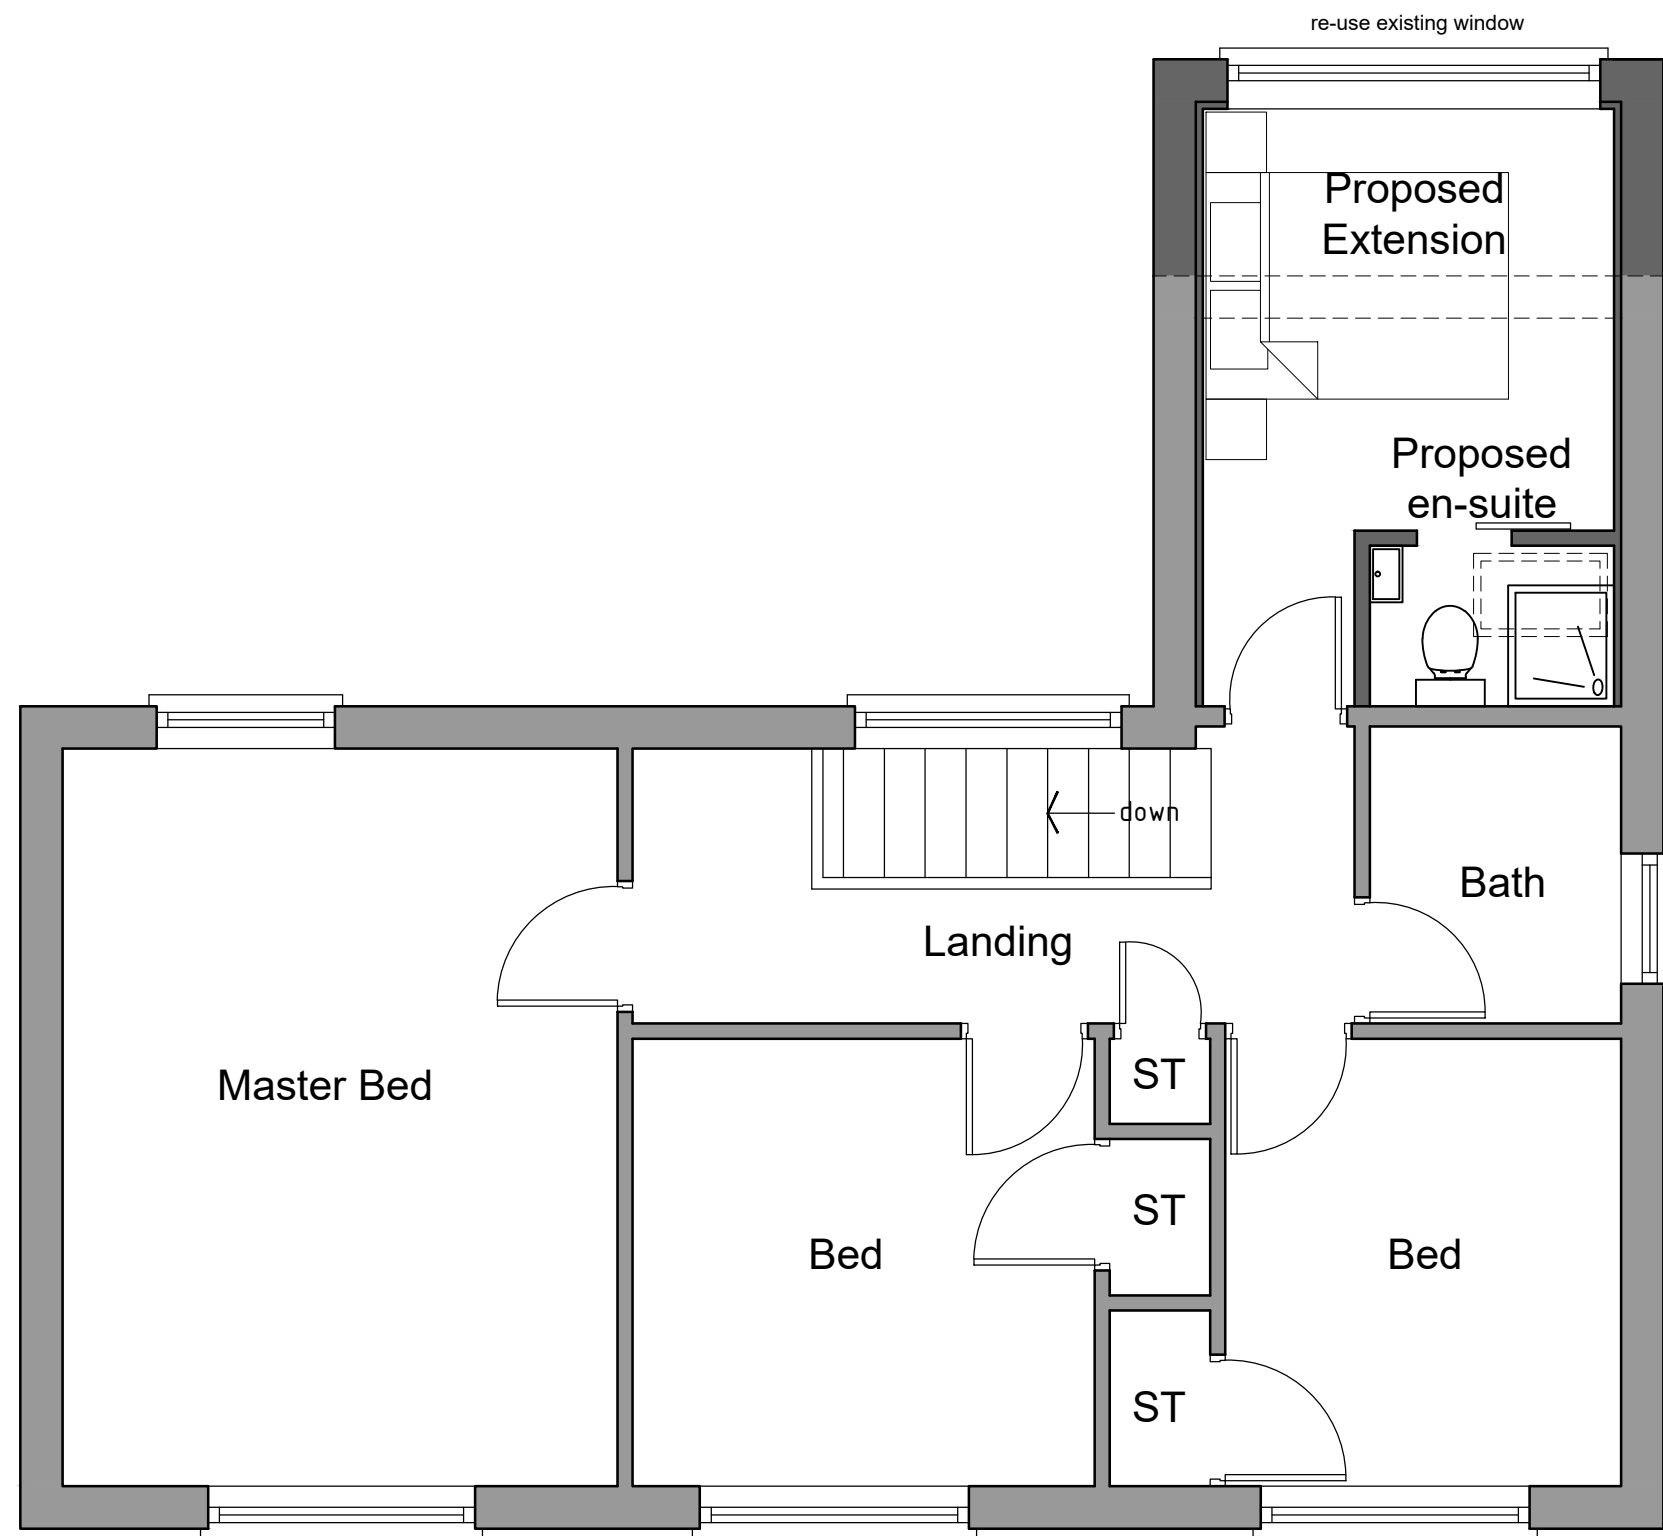

Existing floor plan 1:50

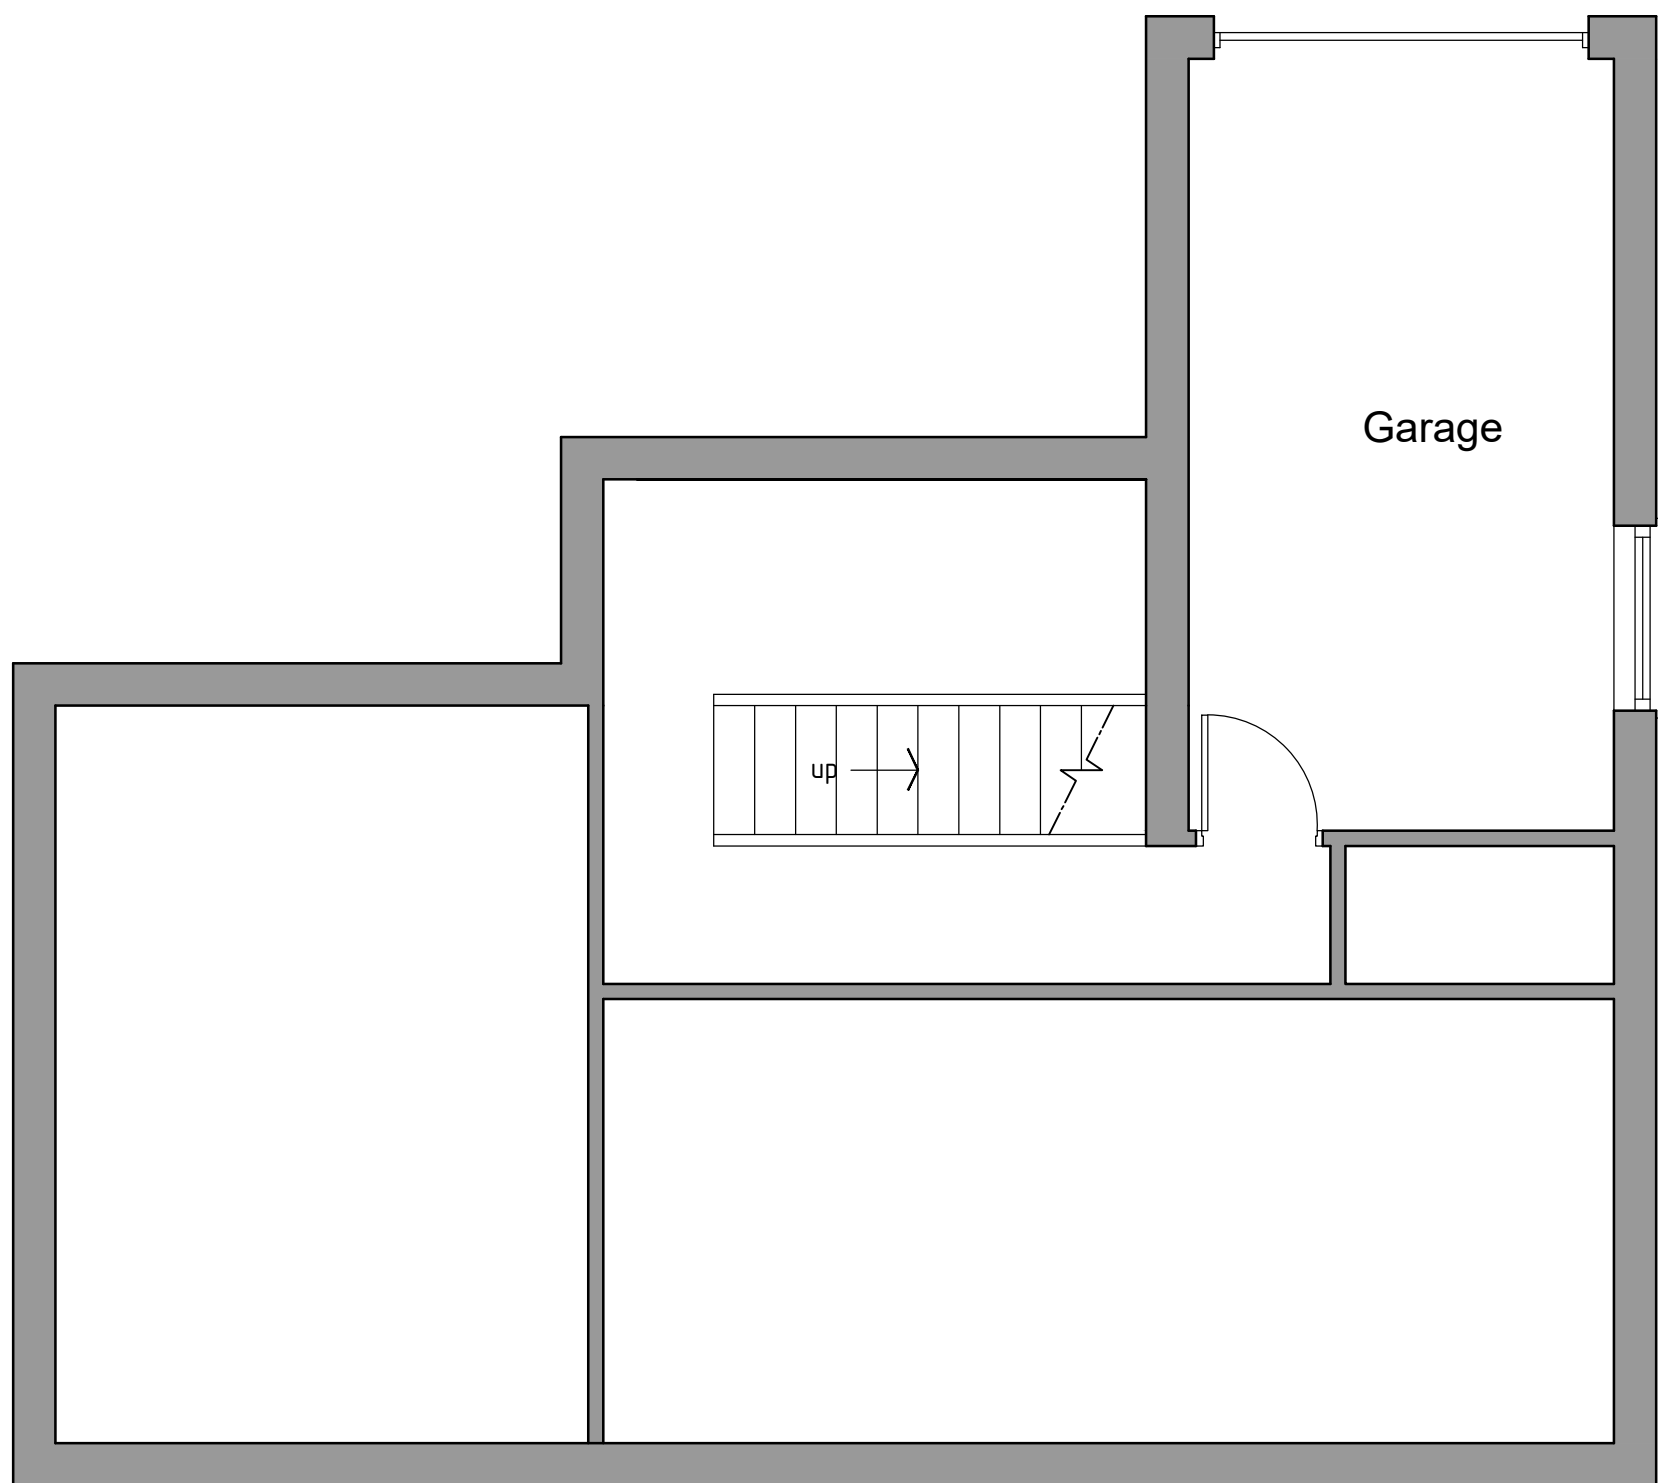

HDS Architectural Services, The Foundry,
15 Yorke Street, Wrexham
LL13 8LW
Tel (01978) 345250
www.hdsarchitectural.co.uk

Project; 16 Trem Y Nant, Coed Y Glyn, Wrexham, LL13 7QL	
Title; Floor Plans as Proposed	Scale (A3); 1:50
Dwg No; TN/PD/03	Date; May 2021
Revision;	