




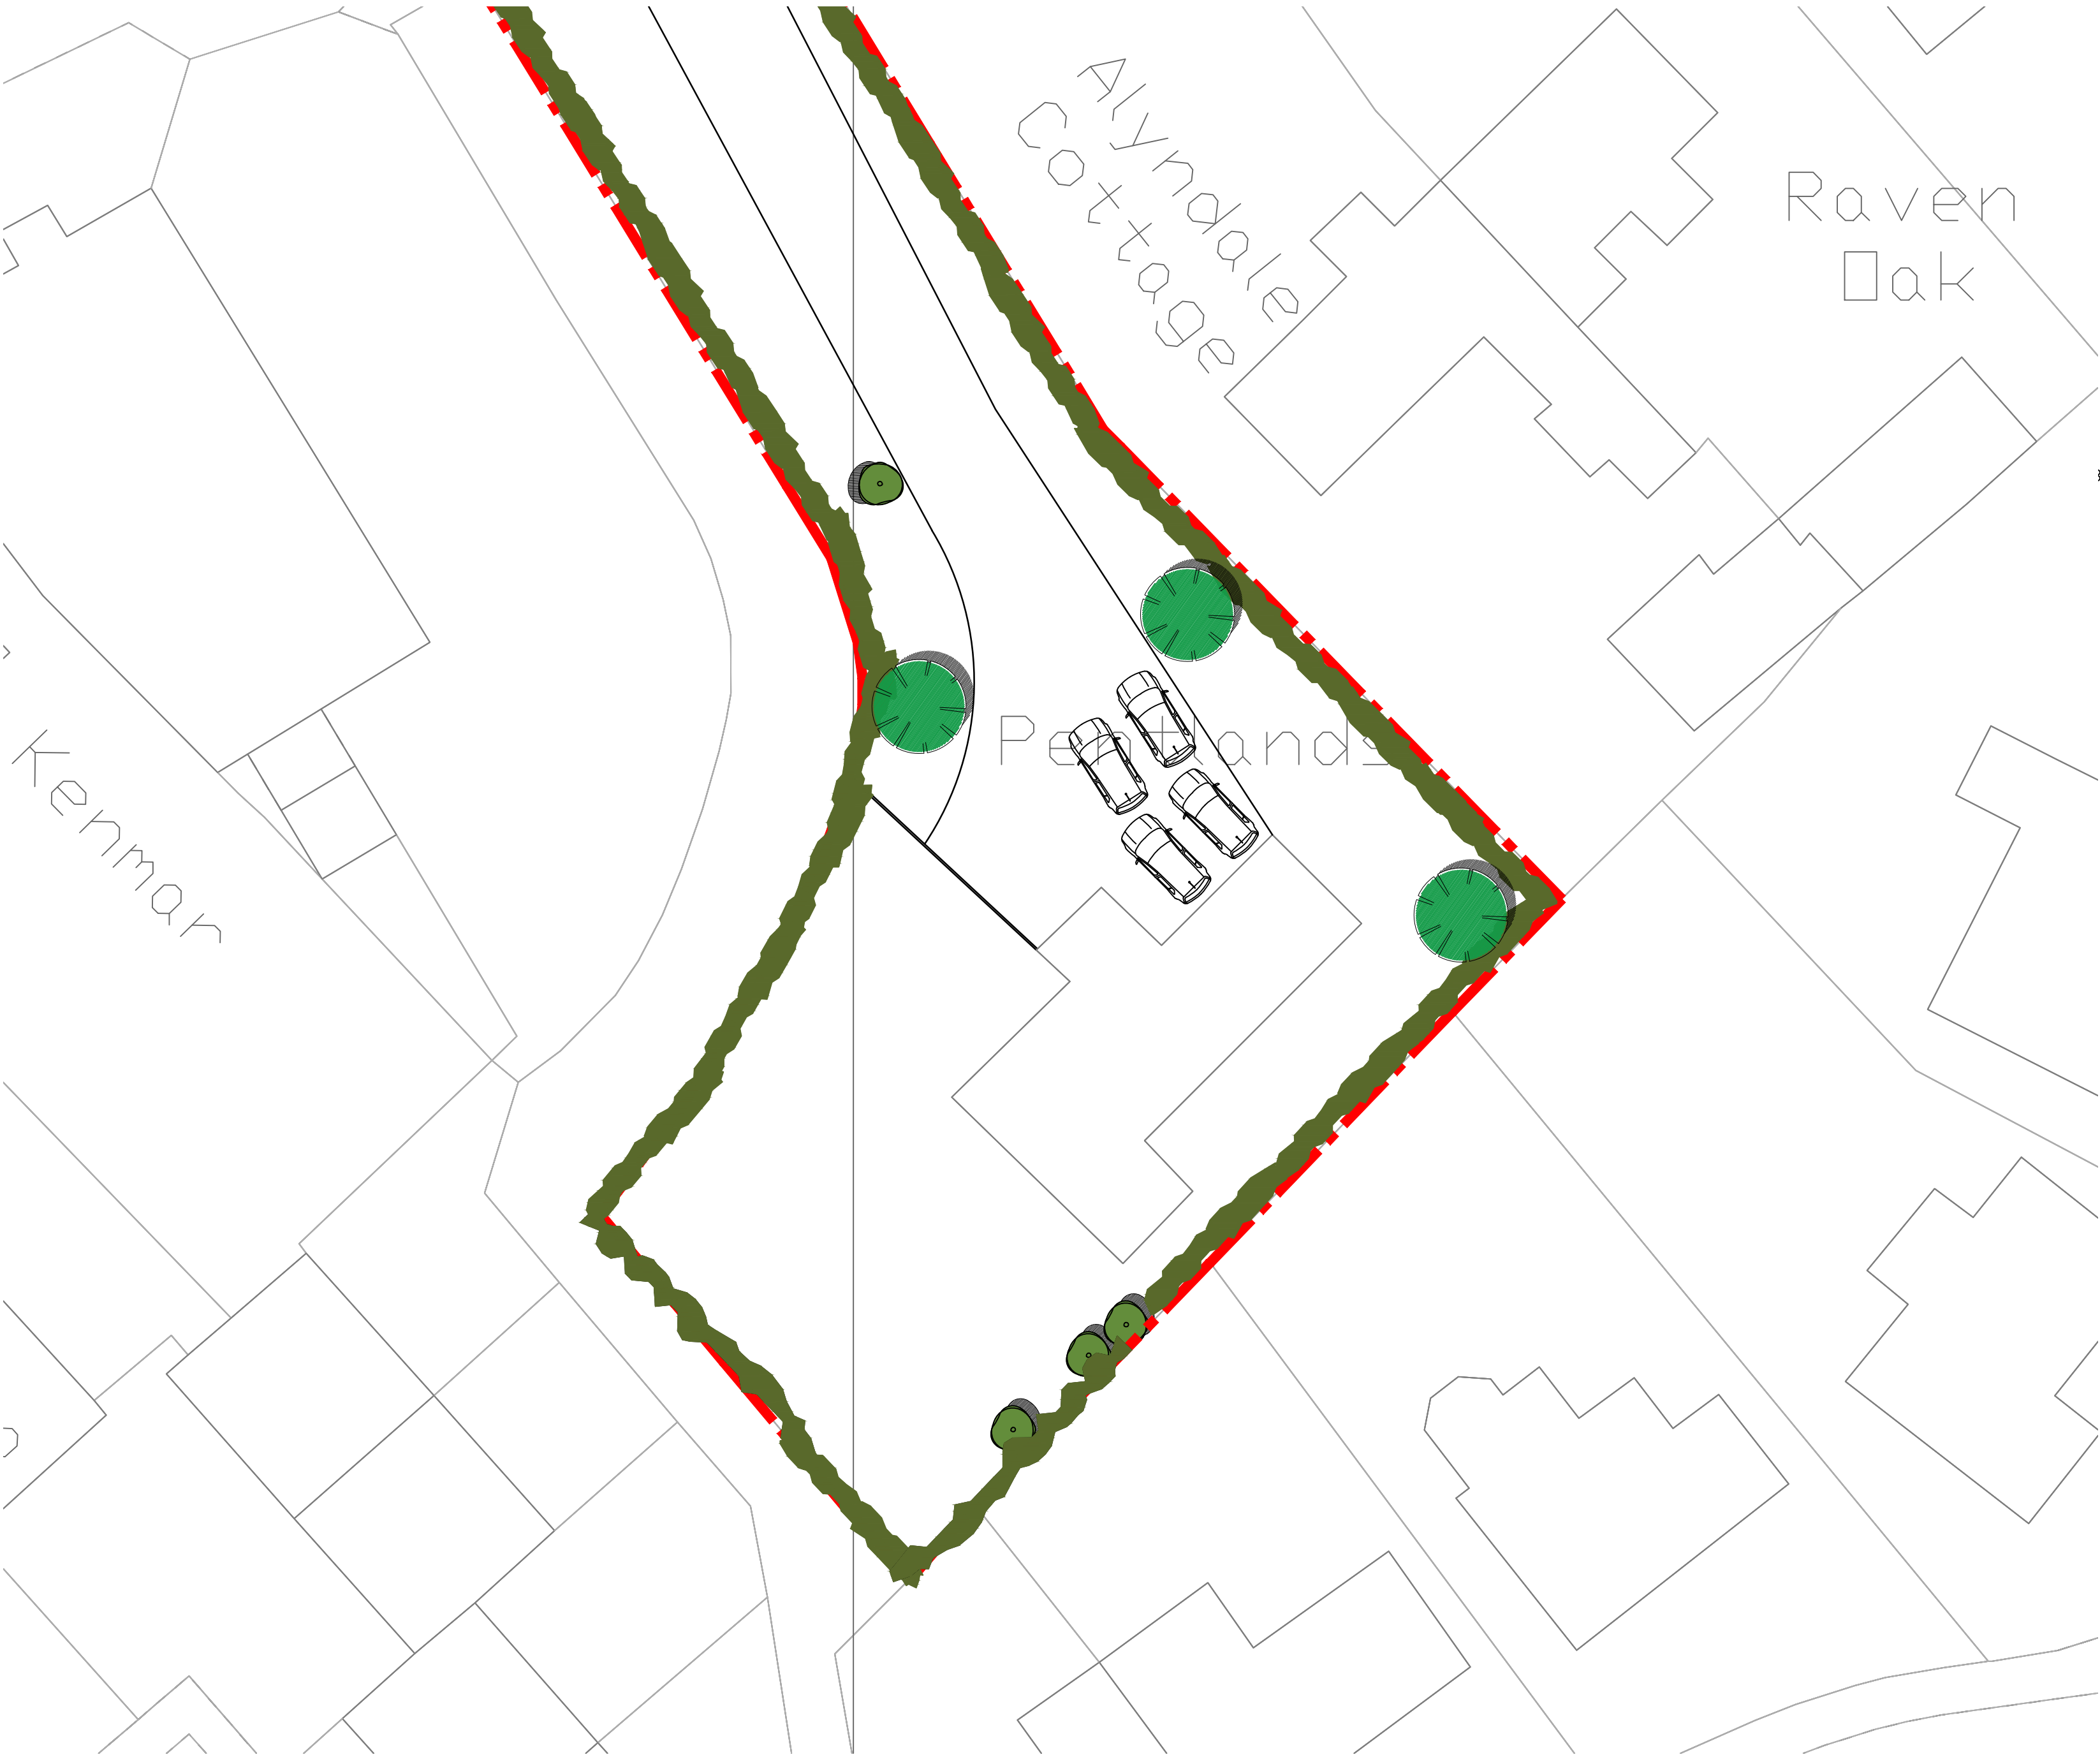


As Existing Site plan 1:200

 

Site location plan 1:1250

 

©Crown Copyright and database rights
2019 OS 100047474

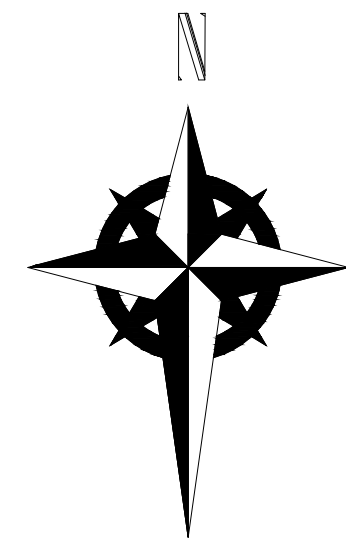



HDS Architectural Services, The Foundry,
15 Yorke Street, Wrexham
LL13 8LW
Tel (01978) 345250
www.hdsarchitectural.co.uk

Project; Pentlands, The Green, Rossett, Wrexham, LL12 0DS	
Title; Site Location & Site plans	Scale (A2); 1:200 & 1:1250
Dwg No; PR/PD/01	Date; April 2021
Revision;	