


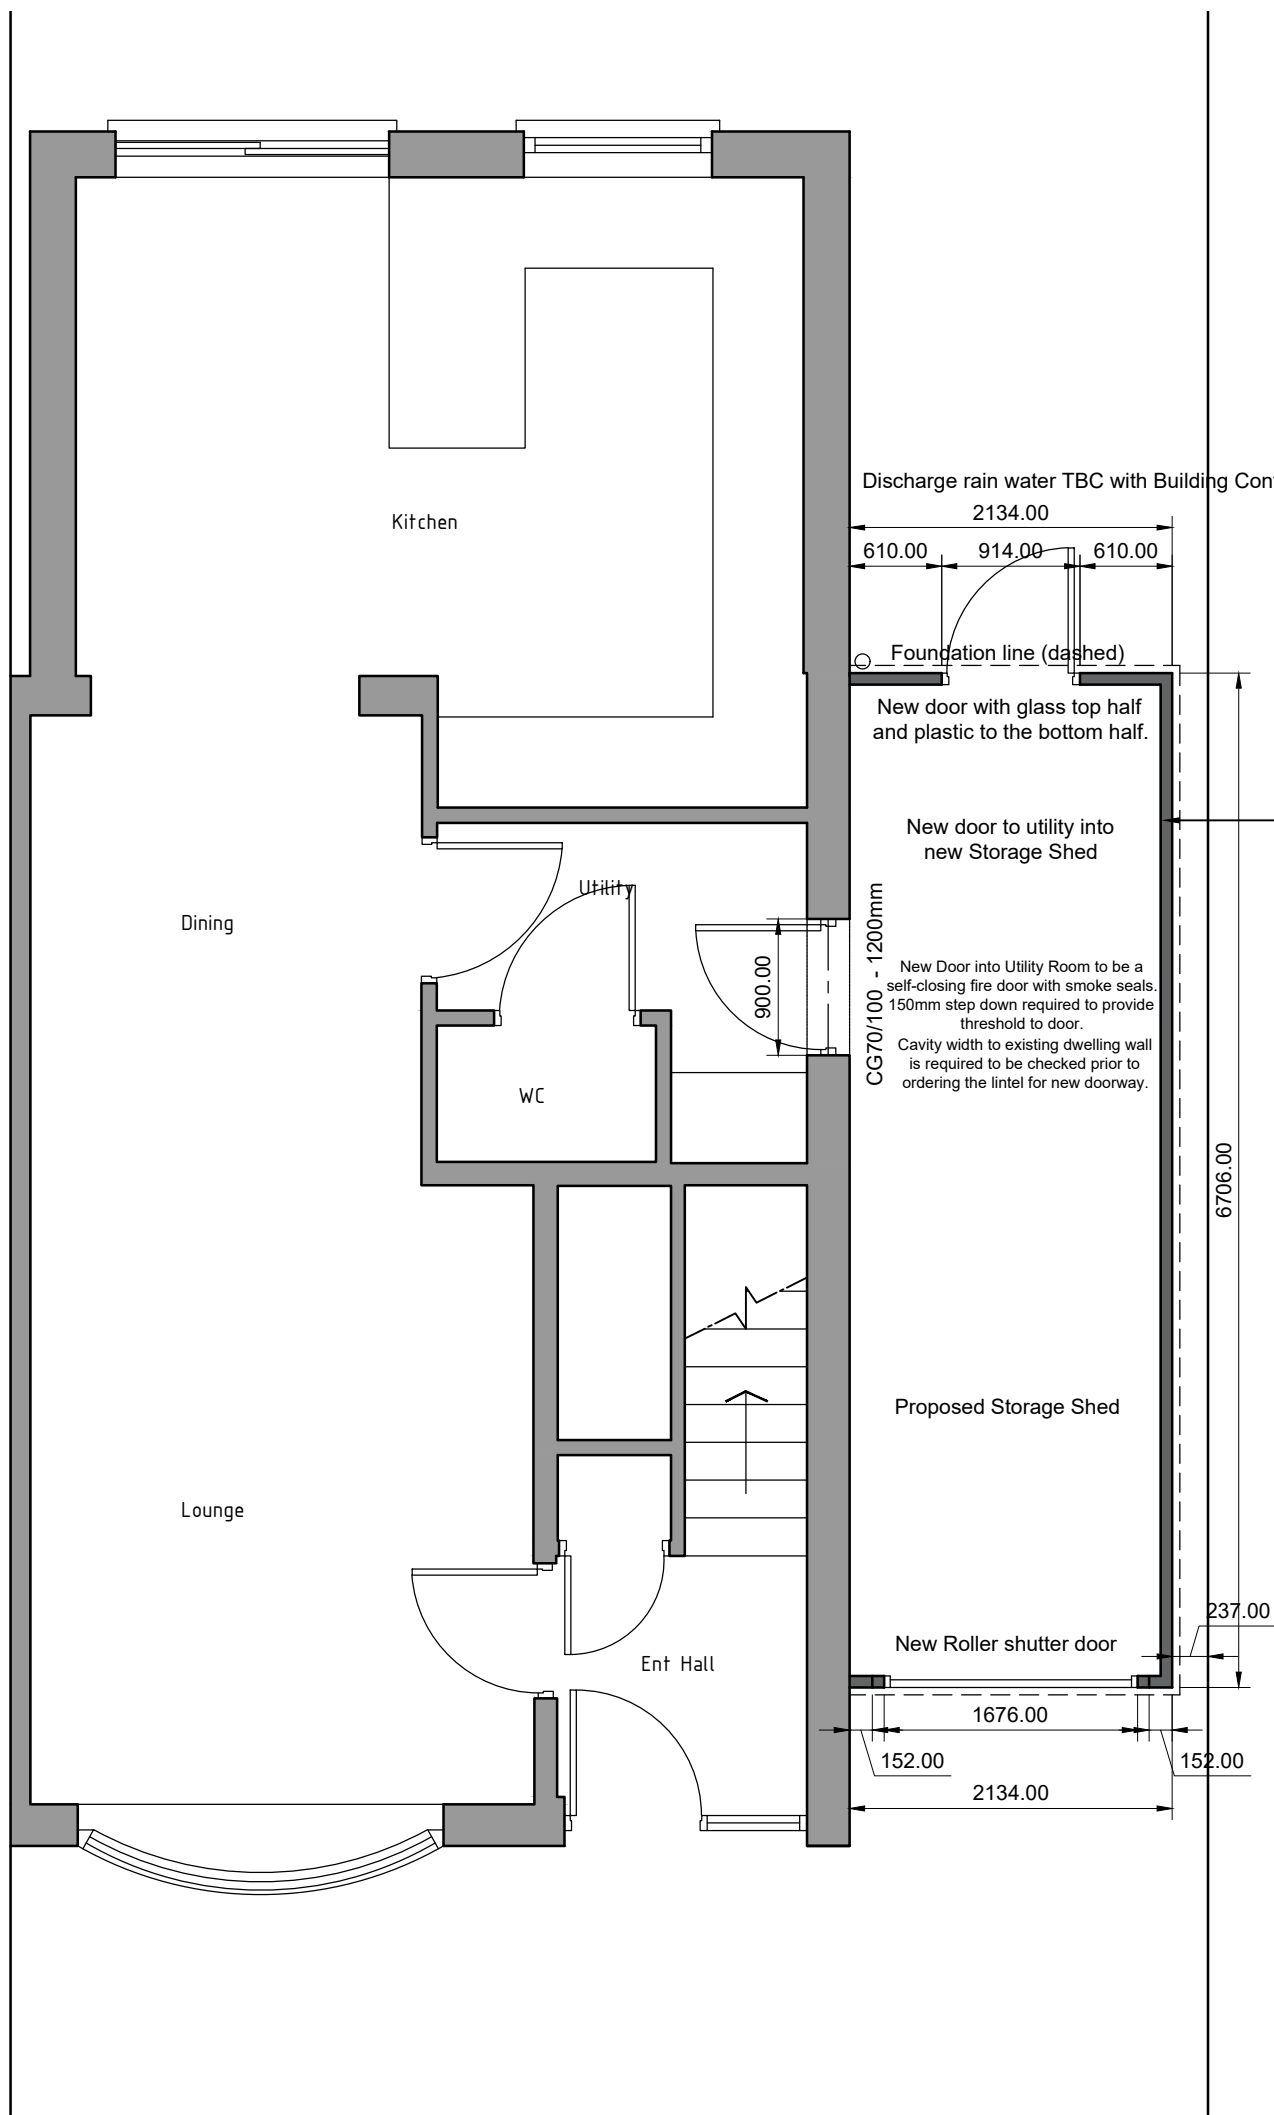


Concrete Wall Specification
Mix Type
Optomix 450

Compressive Strength (N/mm²)
24 Hours = 24.9
7 Days = 58.0
28 Days = 68.0

Co-efficient of water absorption = 0.71

Face of concrete panel to be finished in brickwork effect to match existing house

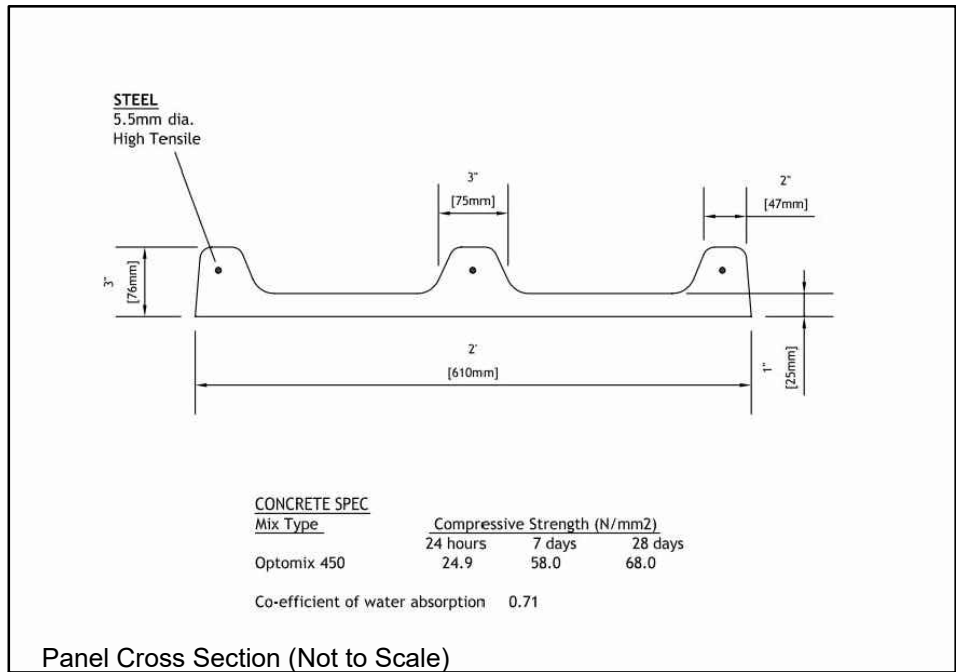

Panel Cross Section (Not to Scale)
Detail Provided by Lidget Compton



HDS Architectural Services, The Foundry,
15 Yorke Street, Wrexham
LL13 8LW
Tel (01978) 345250
www.hdsarchitectural.co.uk

Project; 26 Cherry Tree Road, Bradley, Wrexham, LL11 4DN	
Title; Ground Floor Plan as Proposed	Scale (A3); 1:50
Dwg No; CT/PD/03	Date; February 2021

PLEASE NOTE:

THESE DRAWINGS HAVE NOT YET BEEN SIGNED OFF BY LA BUILDING CONTROL AND THE SAP ASSESSOR AND ARE THEREFORE SUBJECT TO CHANGE

Revision;
REV A - drawings updated to suit comments from Building Control (04-03-21).
REV B - finishing material to extension changed as per Planning Officer request (09-04-21).