



NOTES:
All drawings and specifications contained in this document are copyright to SHENTON OWEN PLANNING & DESIGN. All dimensions must be checked on site and not scaled from the drawings. All discrepancies must be notified to the Agent immediately.

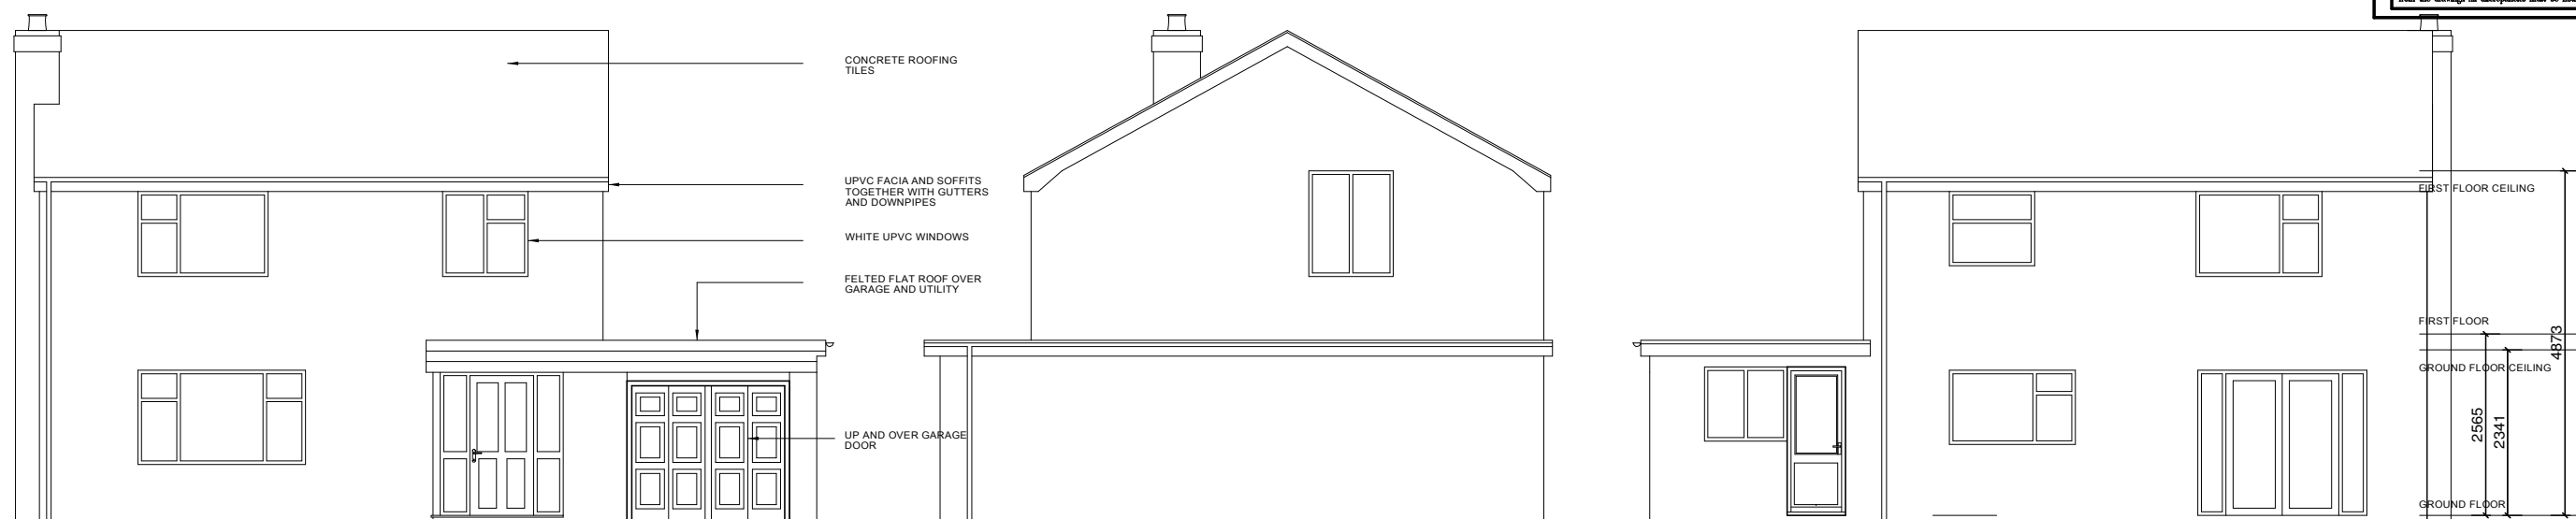


FRONT ELEVATION

SIDE ELEVATION


REAR ELEVATION

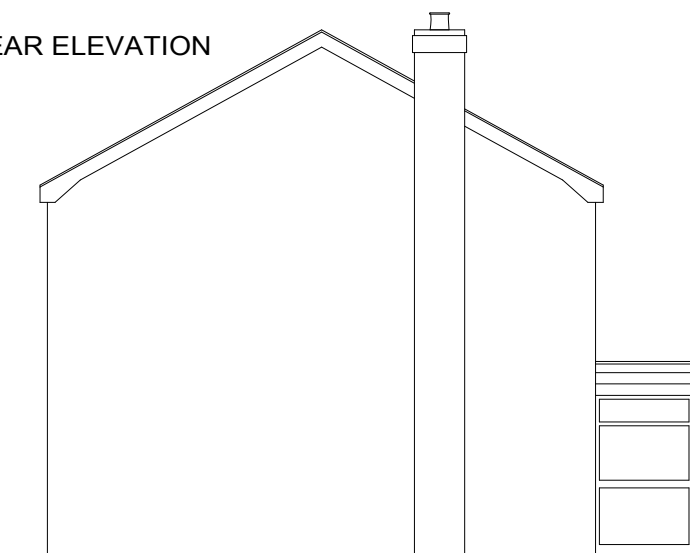

SIDE ELEVATION

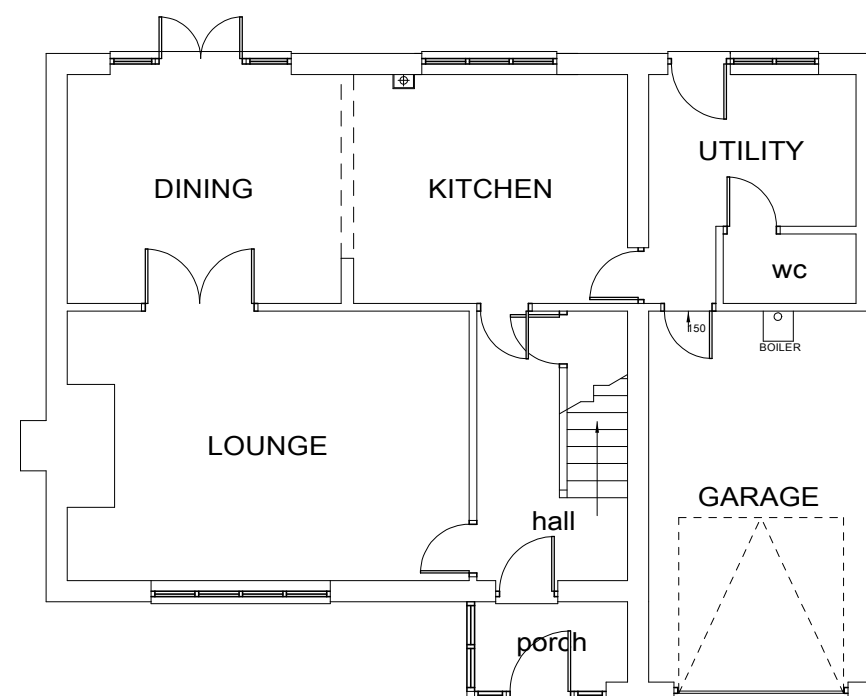

GROUND FLOOR PLAN

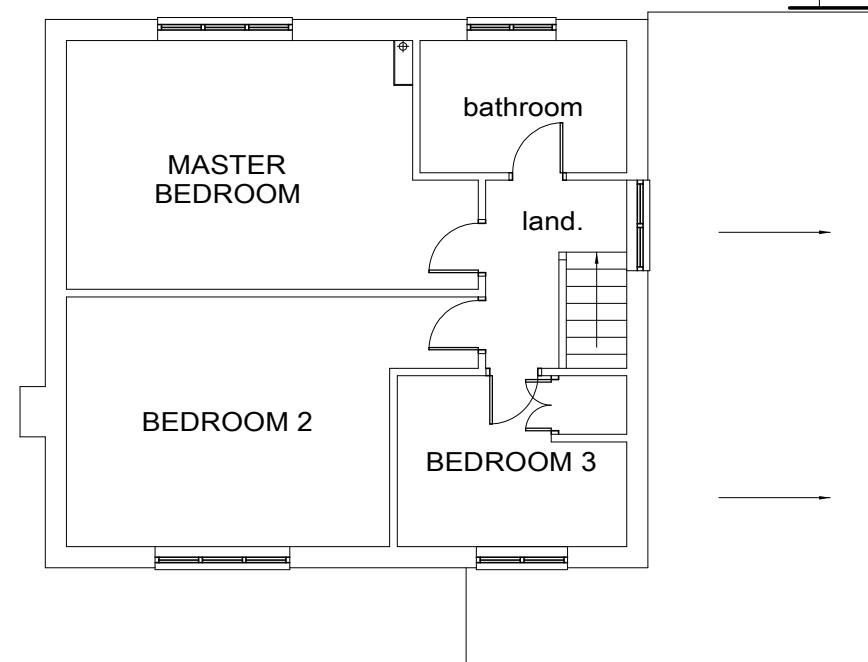

FIRST FLOOR PLAN

-			
Rev	Date	Revisions	No
Drawn by :		Date :	
DAVID OWEN		05th OCTOBER 2020	

 **Shenton Owen**
PLANNING & DESIGN

Victoria House
46b High Street
Whitchurch
Shropshire
SY13 1EQ

Tel: (01948) 663004

e-mail
info@shenton-owen.co.uk

© copyright

This drawing must not be reproduced without first obtaining written permission

Client :
MR and MRS JUPE

Job Title :

PROPOSED EXTENSIONS AND DETACHED GARAGE
AT
STONEYHURST
GRANGE ROAD
BRONINGTON
SY13 3HL

Drawing Title :
EXISTING DETAILS

Drp No : W20/2704/01	Scale : 1:100@A3	Rev : -
-------------------------	---------------------	------------