





Rear Elelvation

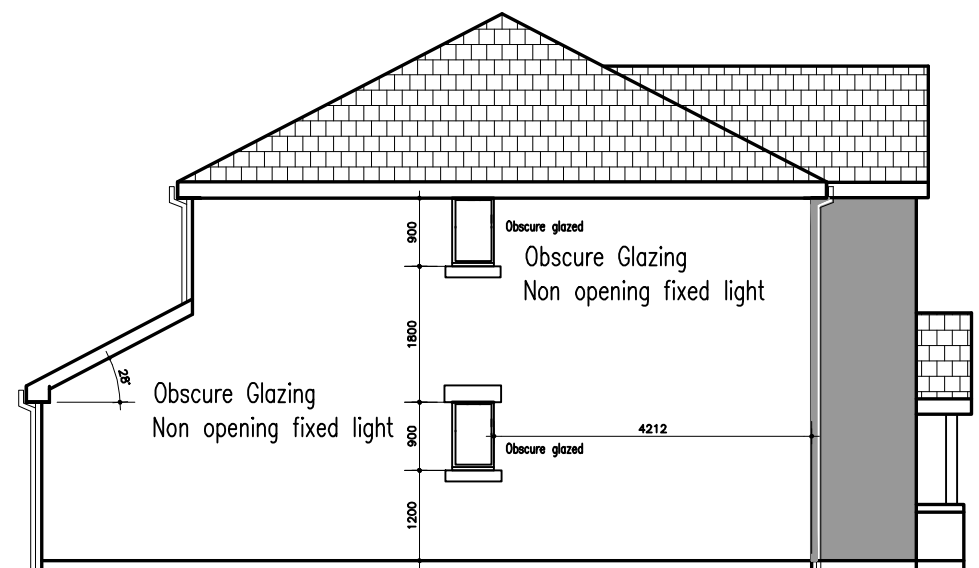

Side Elevation



Front Elevation

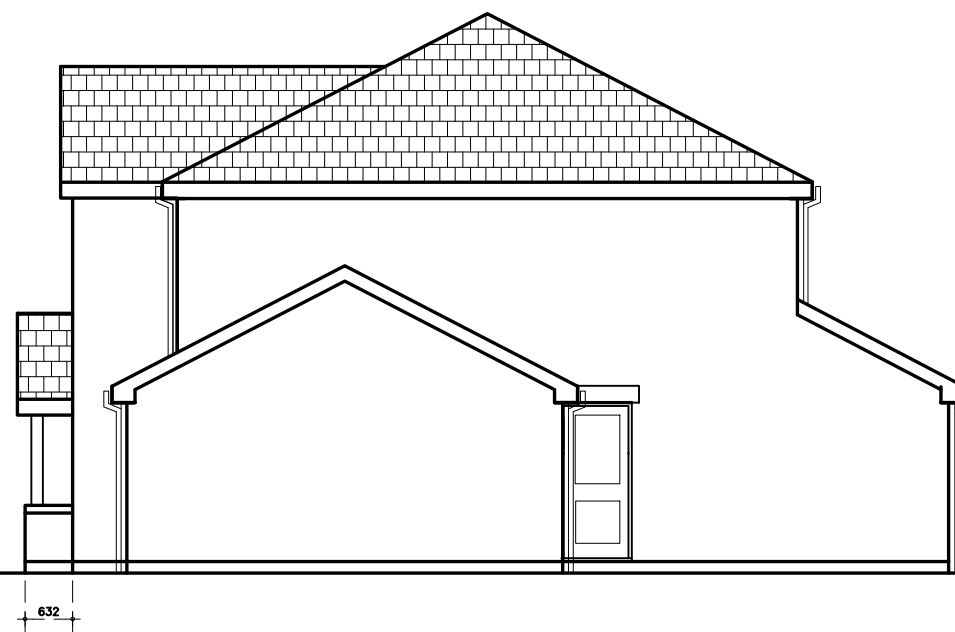

Side Elevation

Revisions

- Rev A Render to FE gable
- Rev B Windows amended to suit Planning for site

CARTWRIGHT
ARCHITECTURAL & PLANNING SERVICES

90 Main Road, Wybunbury, Cheshire. CW5 7LS
Telephone and Fax No. 01270 368217 or 07917672498
E-mail - robert.cartwright6@btinternet.com

CLIENT



CONTRACT

Plot 15 Rhostyllen

DWG TITLE:

House Type Conway
155.3 sqm - 1672 sqft
Working Drawing
Elevations Hipped Roof

SCALE: 1:50

DATE: March 2011

DWG No.

WD C 7B