



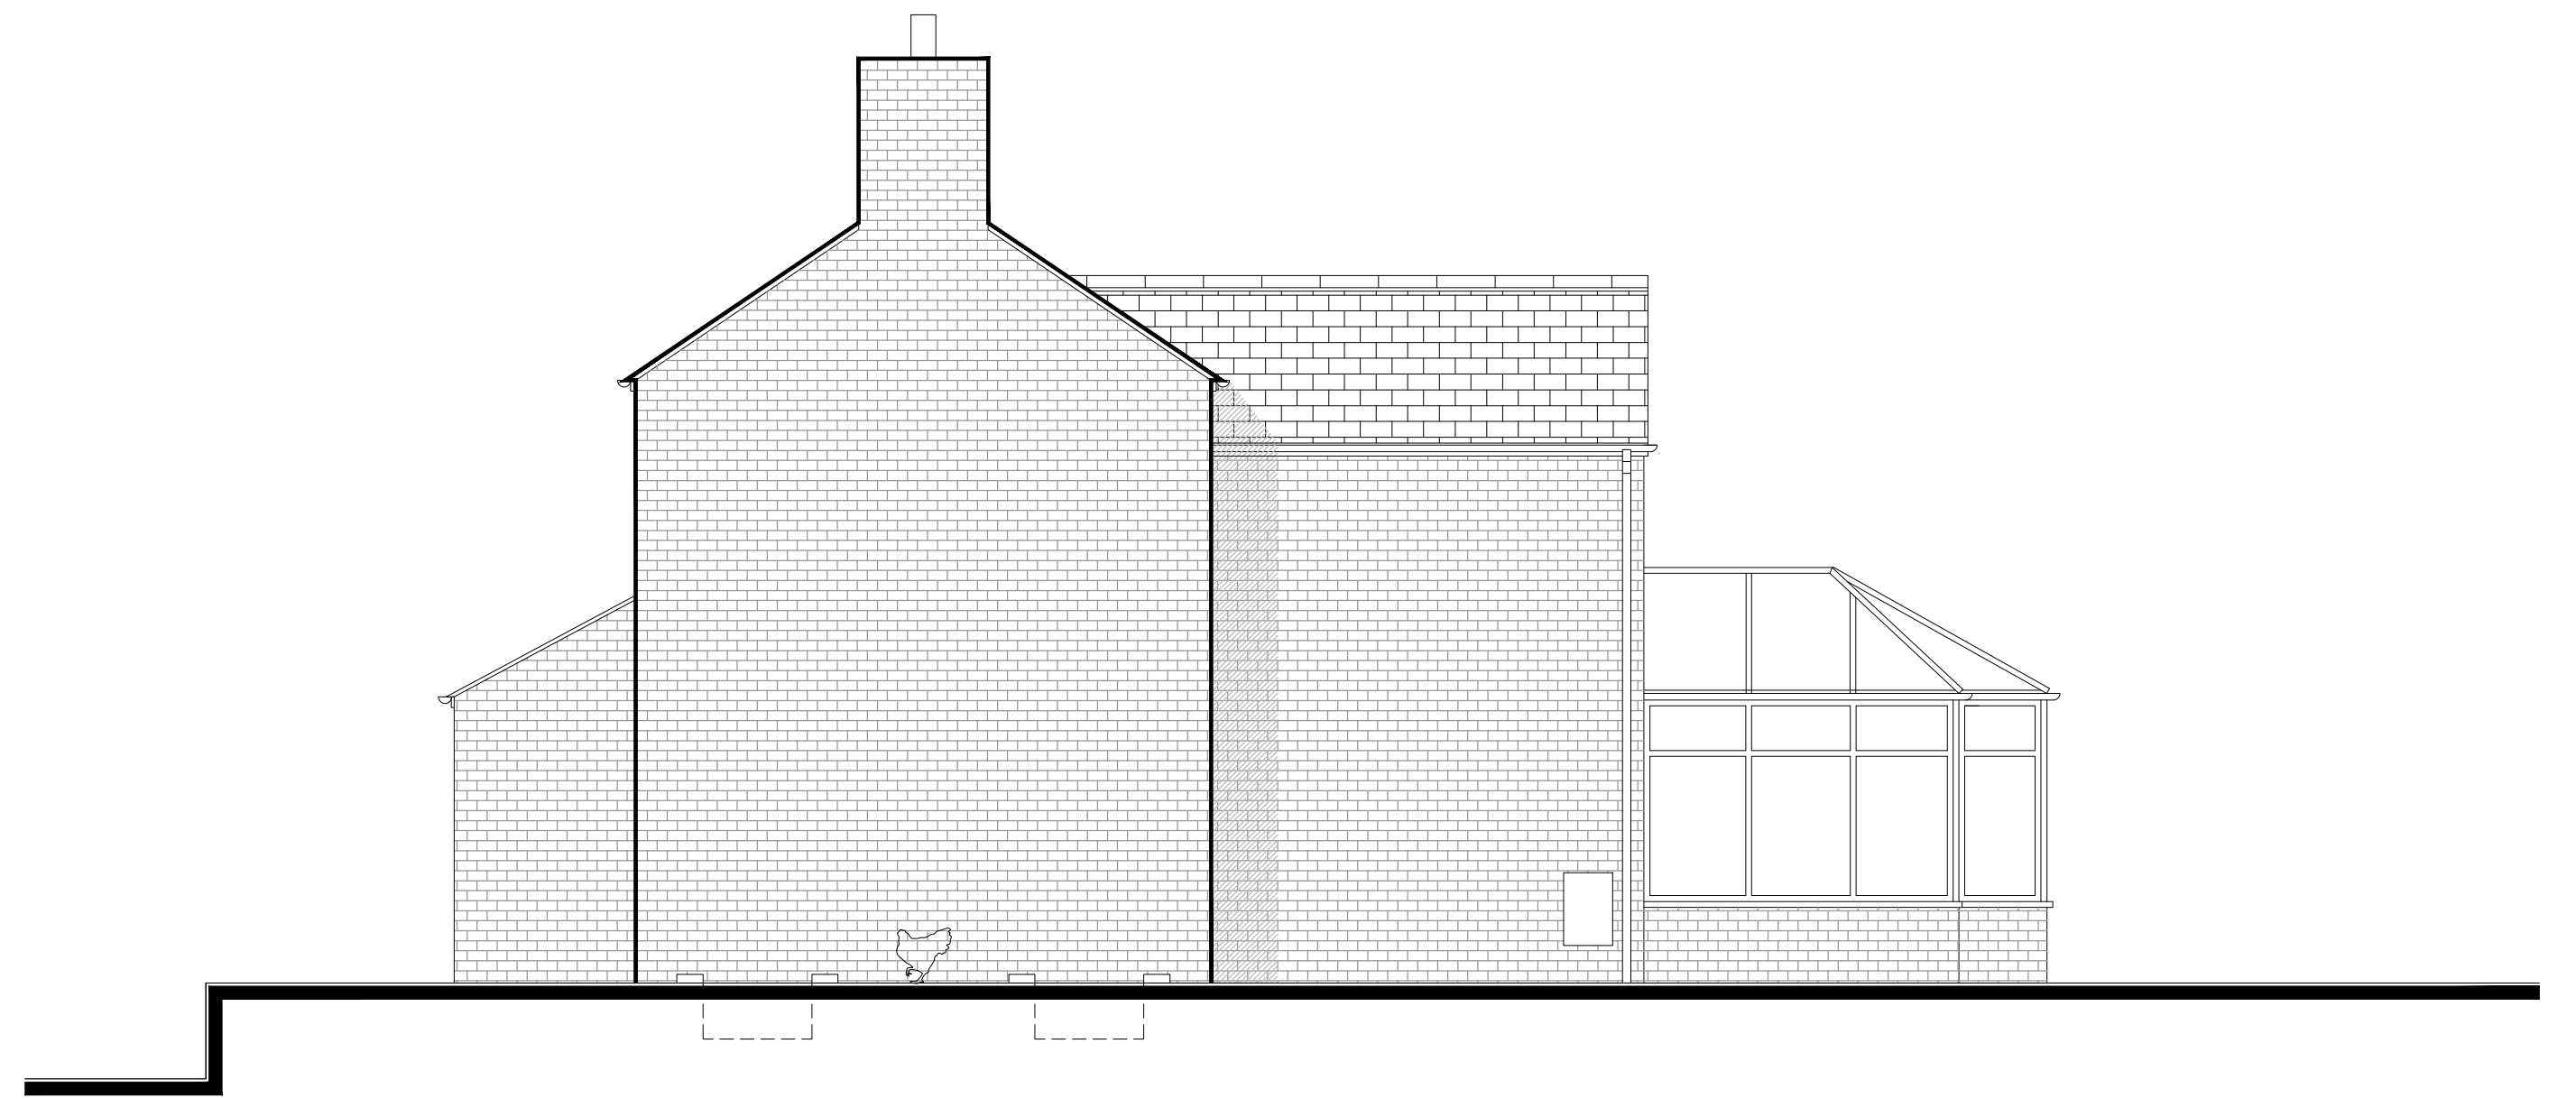


Existing Side Elevation
1:50



Existing Side Elevation
1:50

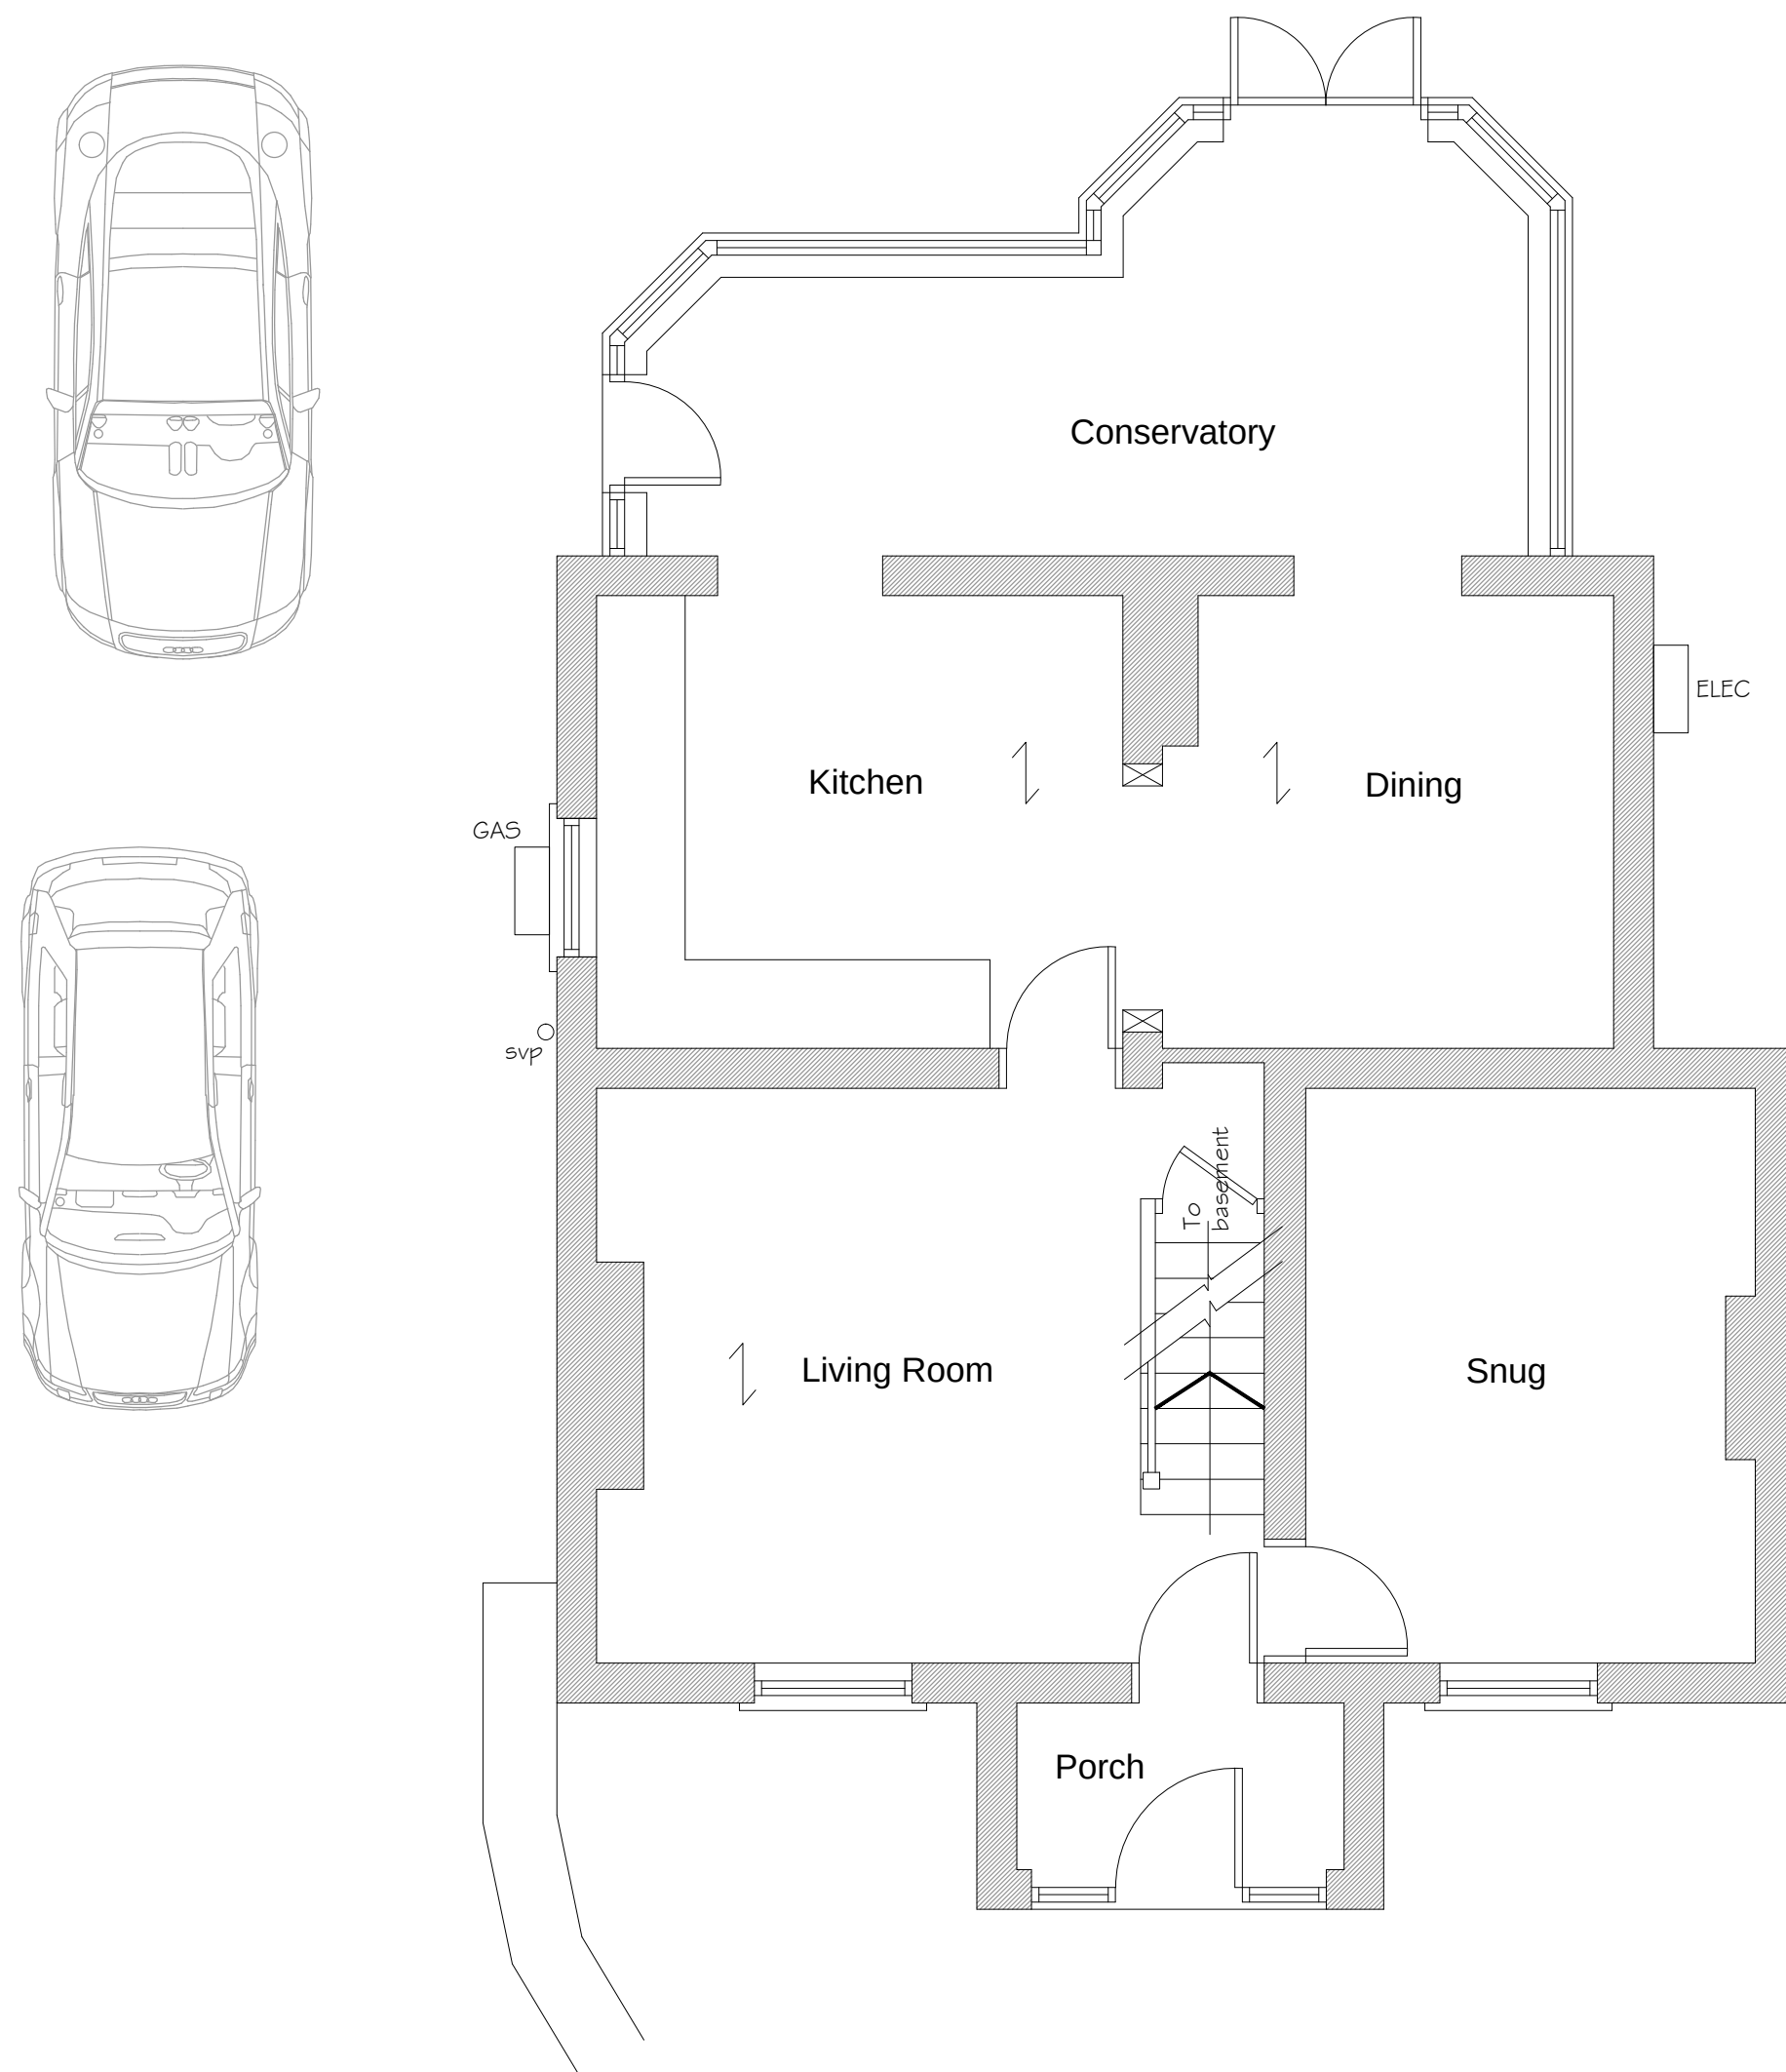


Existing Ground Floor Plan
1:50

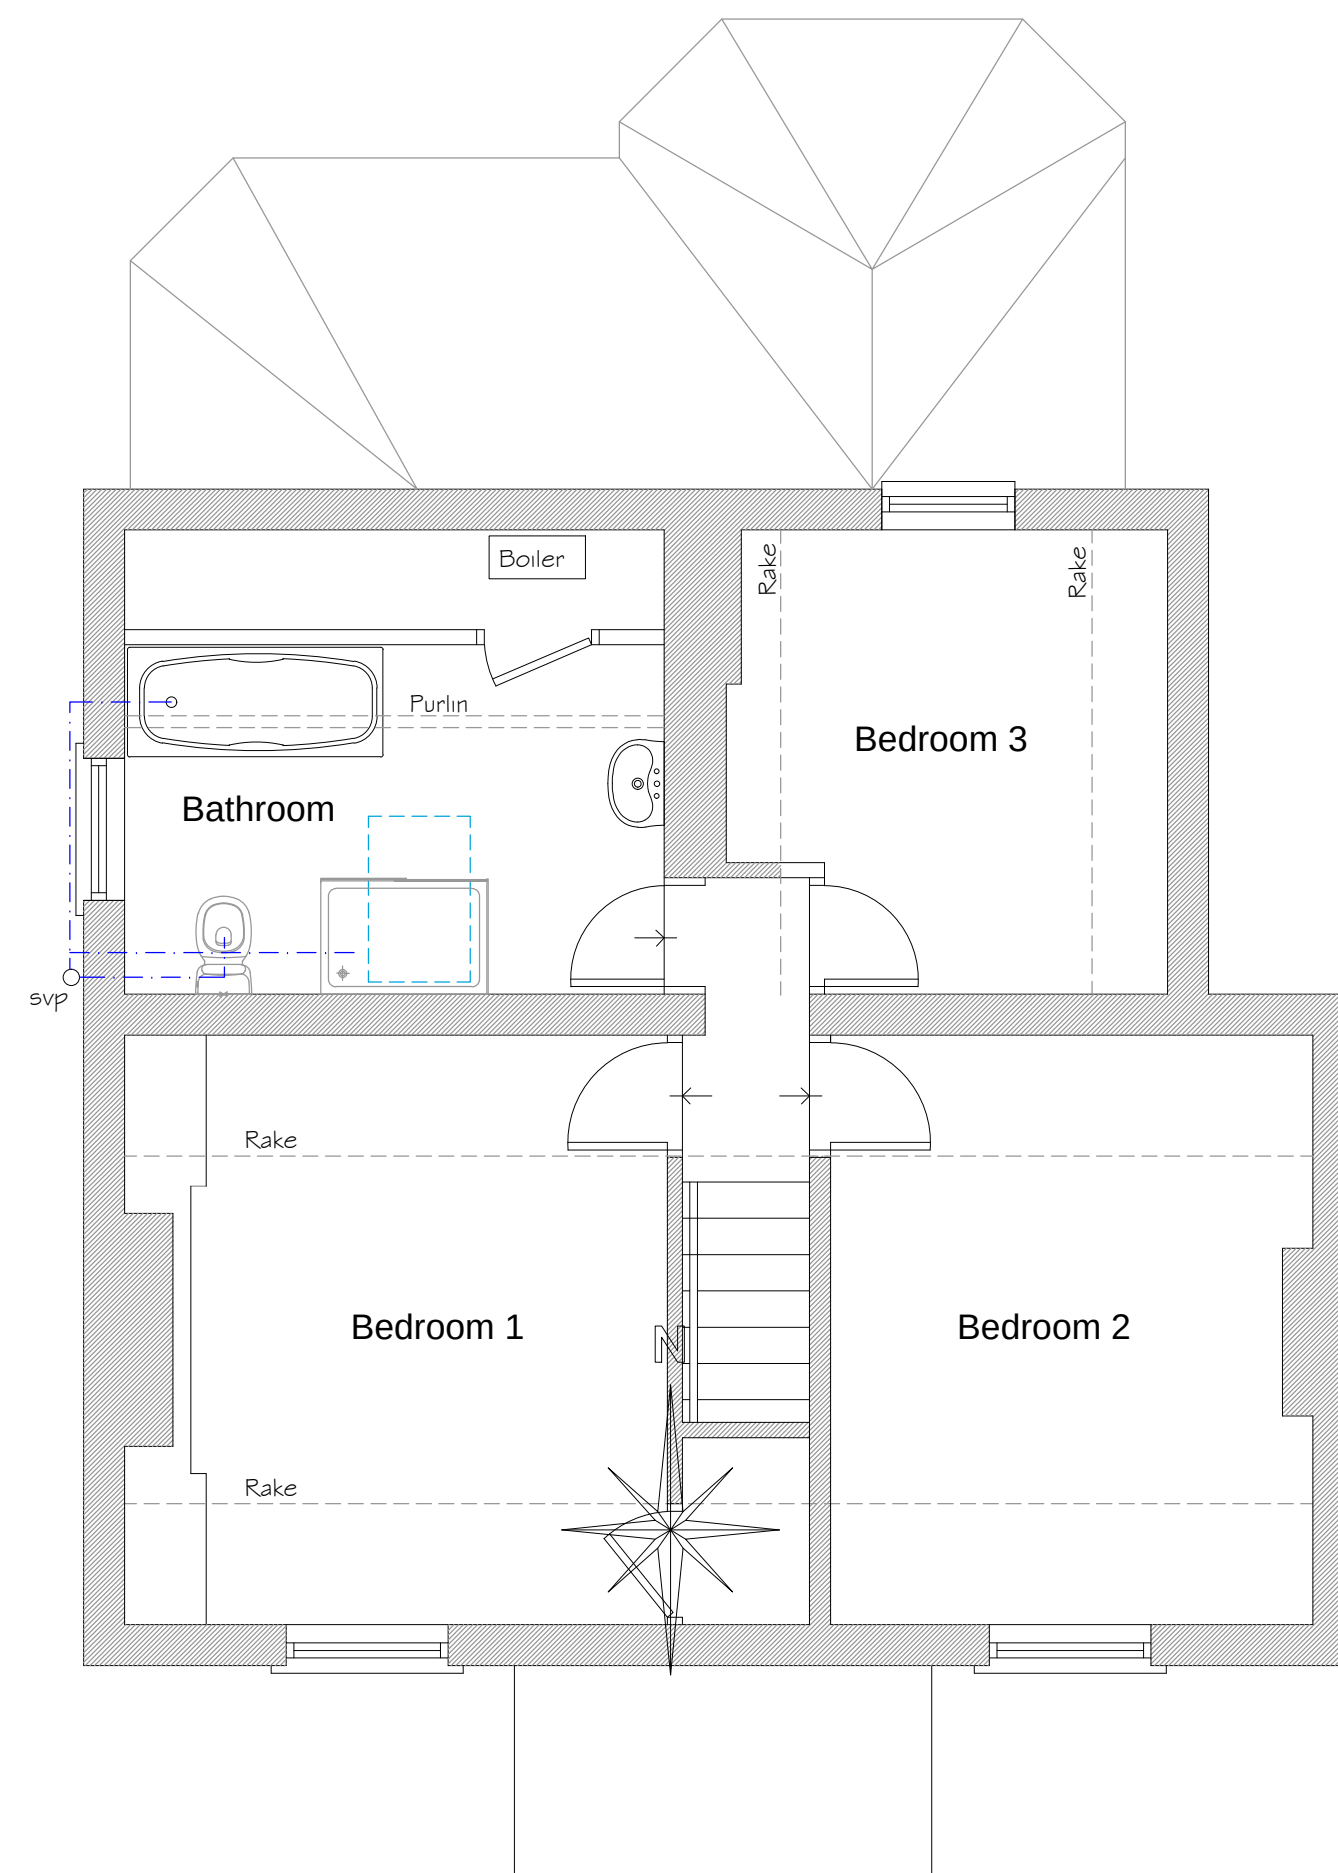


Existing First Floor Plan
1:50



Existing Rear Elevation
1:50

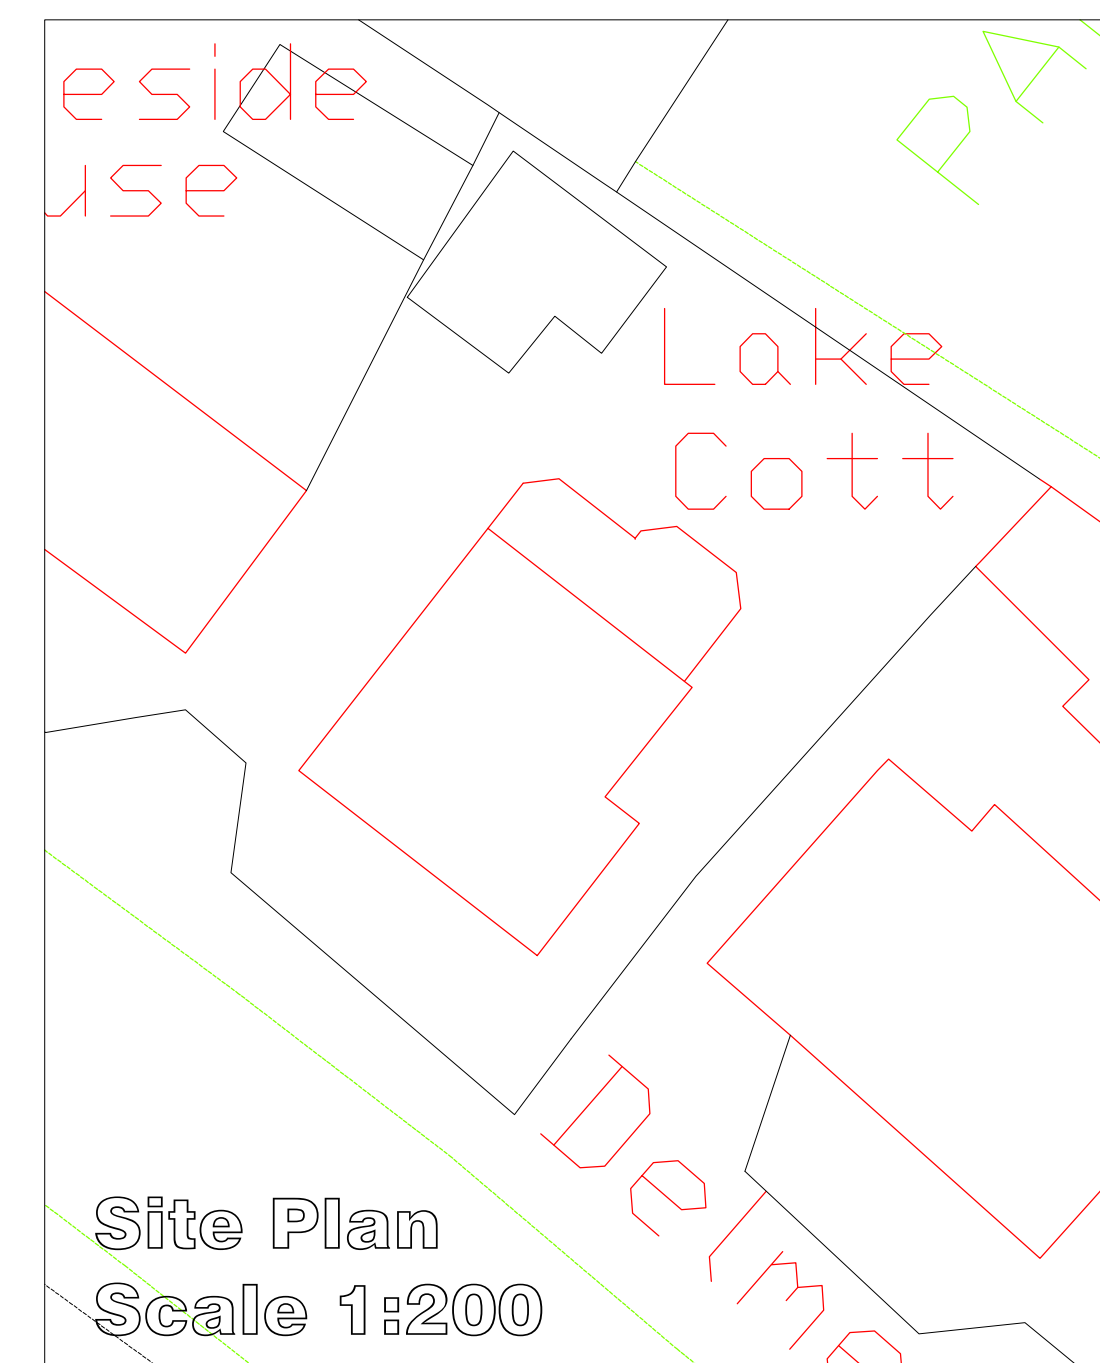

Site Plan
Scale 1:200

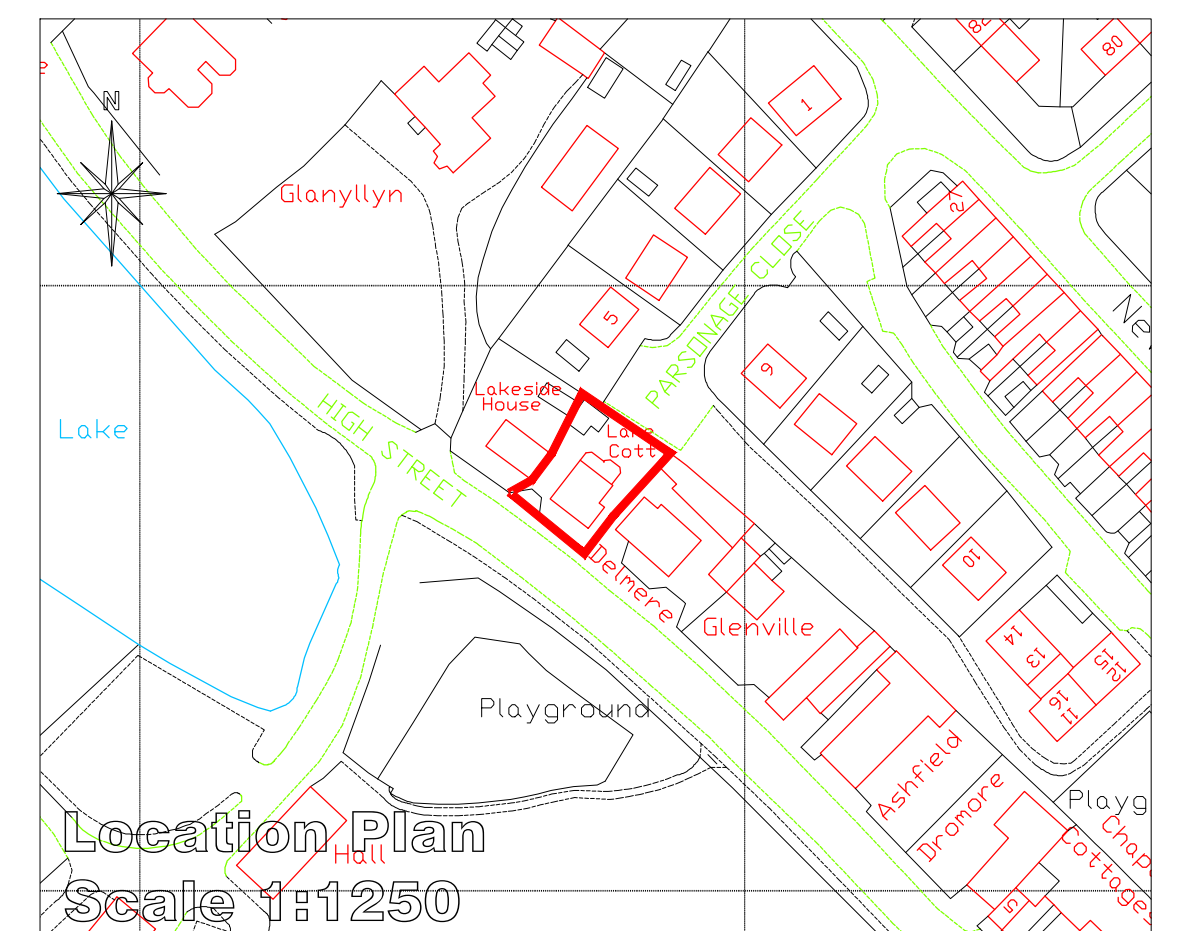

Location Plan
Scale 1:1250

 25 Sunningdale Close Wrexham North Wales LL13 9QU T 01978 264376 M 07791 480768 E ajones540@btinternet.com	Client: Mr. P. Edgar.	
	Drawing Title: Existing Drawings.	
	Job Title: Proposed Extensions to Lake Cottage, Gresford, Wrexham.	
	Date: June 2020	Scale: 1:50 at A1 Rev: PD209/01