


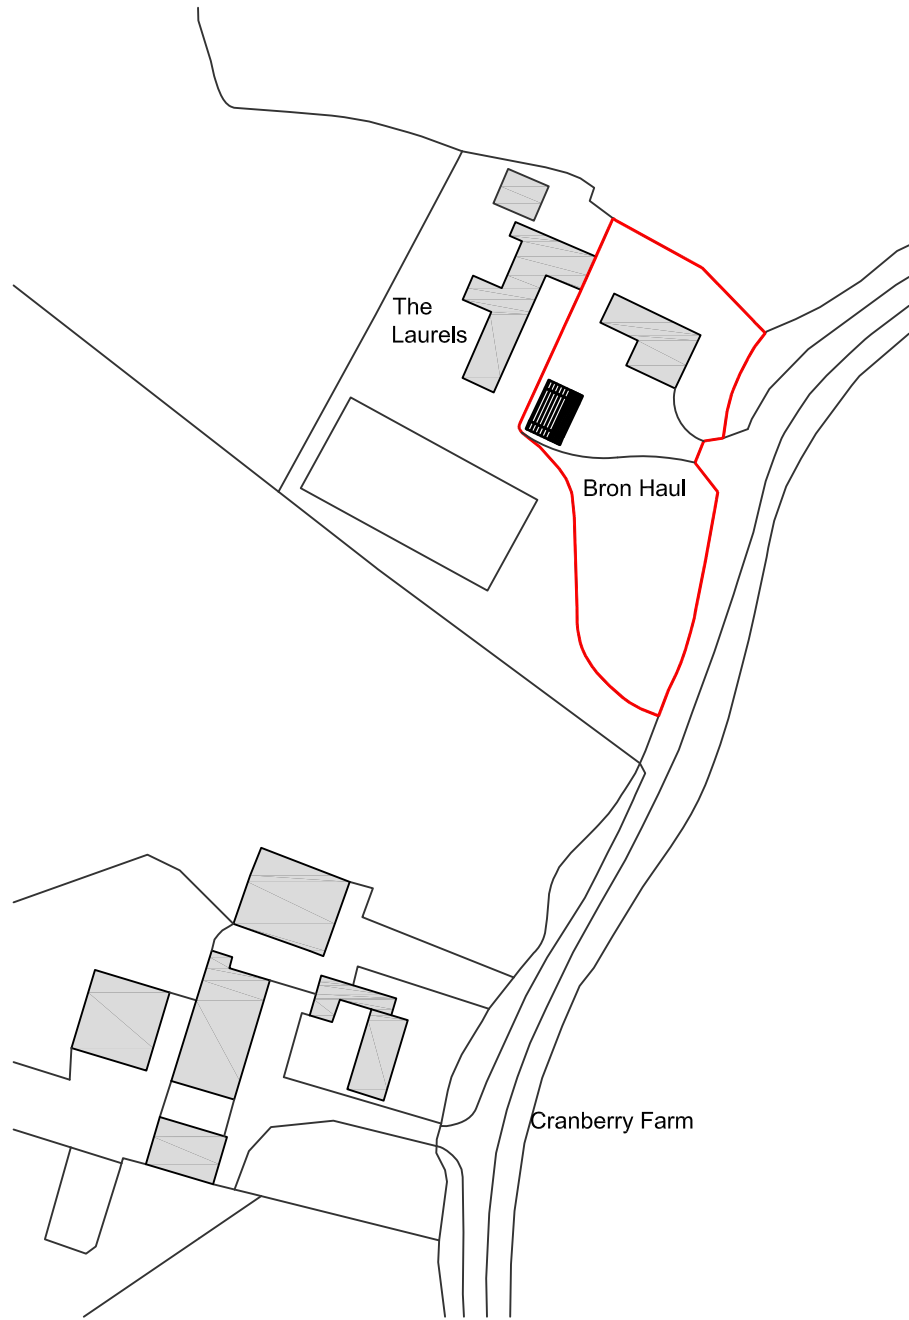


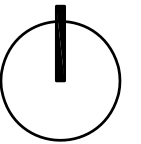

Location plan 1:1250

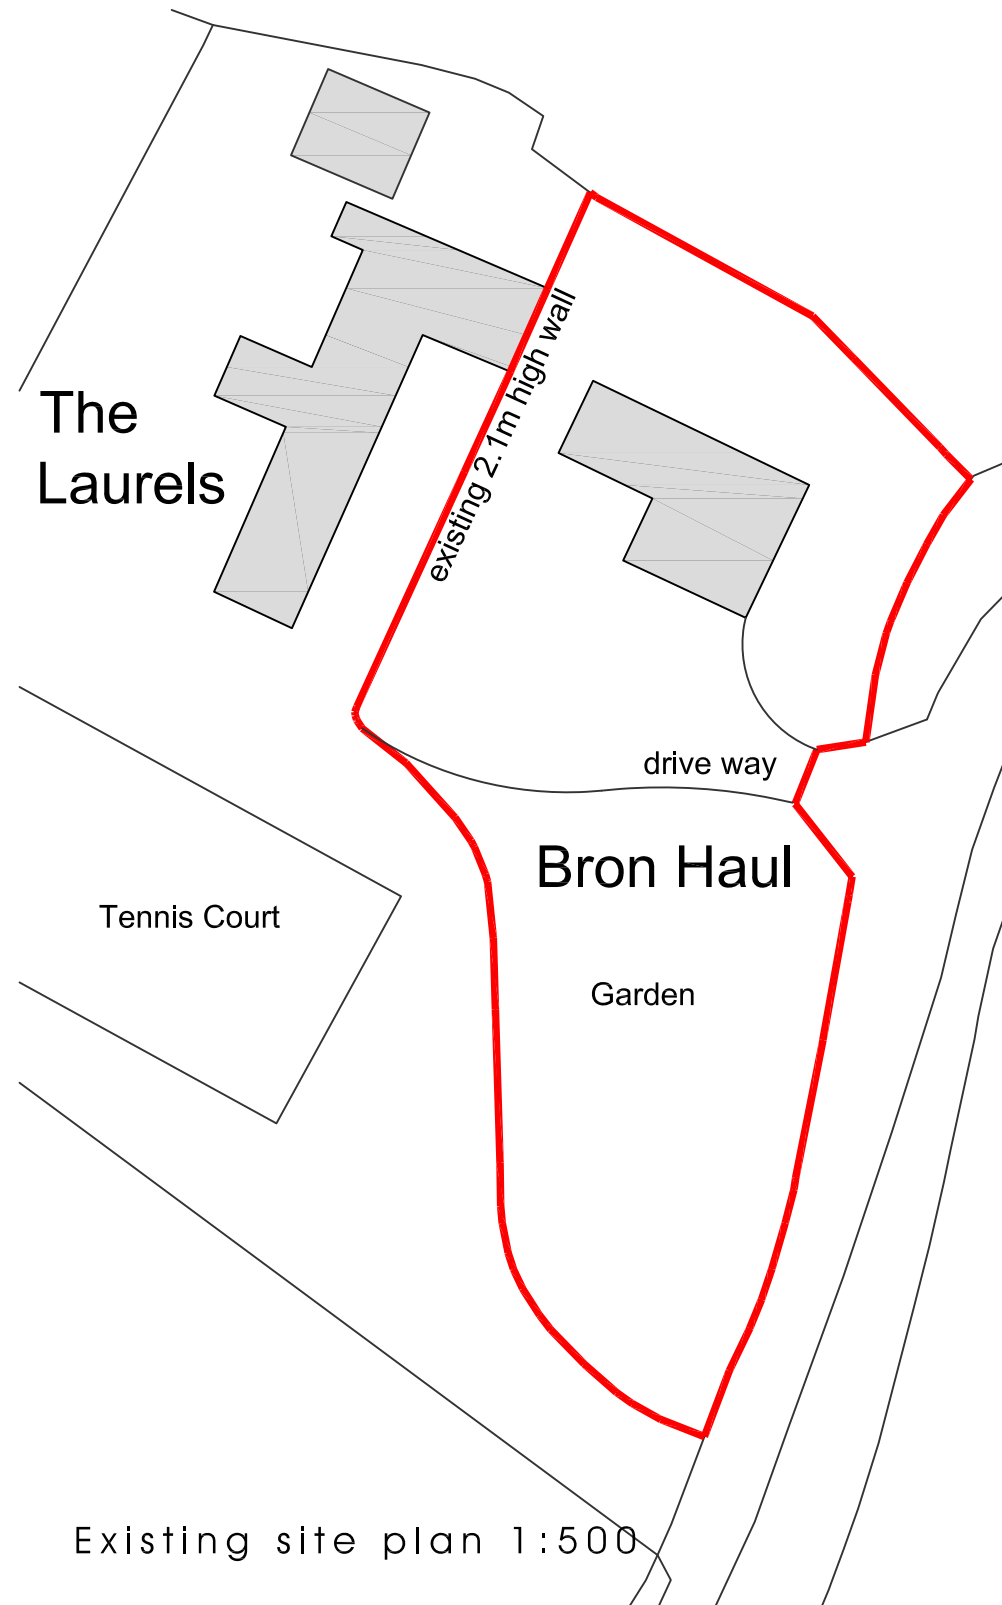

Existing site plan 1:500

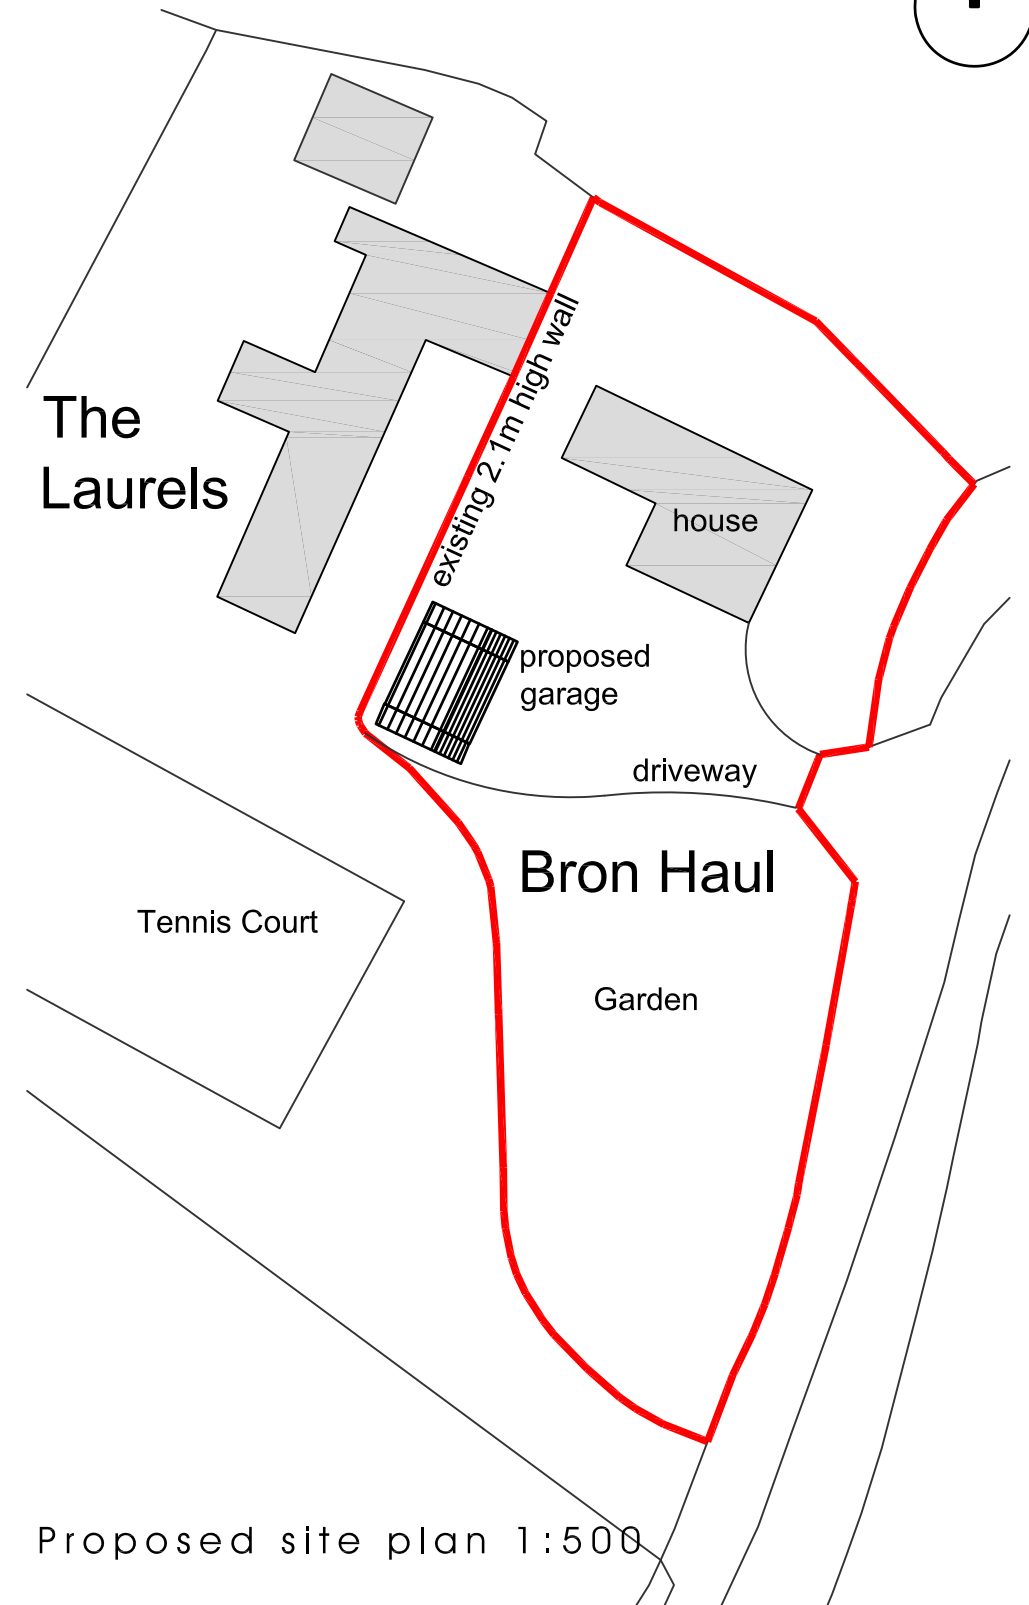

Proposed site plan 1:500

rev.	description	date	by
status.			

 E: Info@ke-design.co.uk www.ke-design.co.uk T: 01743 298080	Unit 7, Henry Close Battlefield Enterprise Park Battlefield Shrewsbury Shropshire SY1 3TJ	The Studio, 3 William Felton Mews Salop Road, Oswestry Shropshire SY11 2RQ T: 01691 656964	client Ms Clifford, Mr Byrne	drawing Location Plan Site Plan	scale 1:1250 & 1:500@A3	date 08/06/2021	drawn PB
			project. Bron Haul, Drury Lane, Ty Broughton, Whitchurch, SY13 3BD		drwg no 2129-MA(00)0001		rev -