


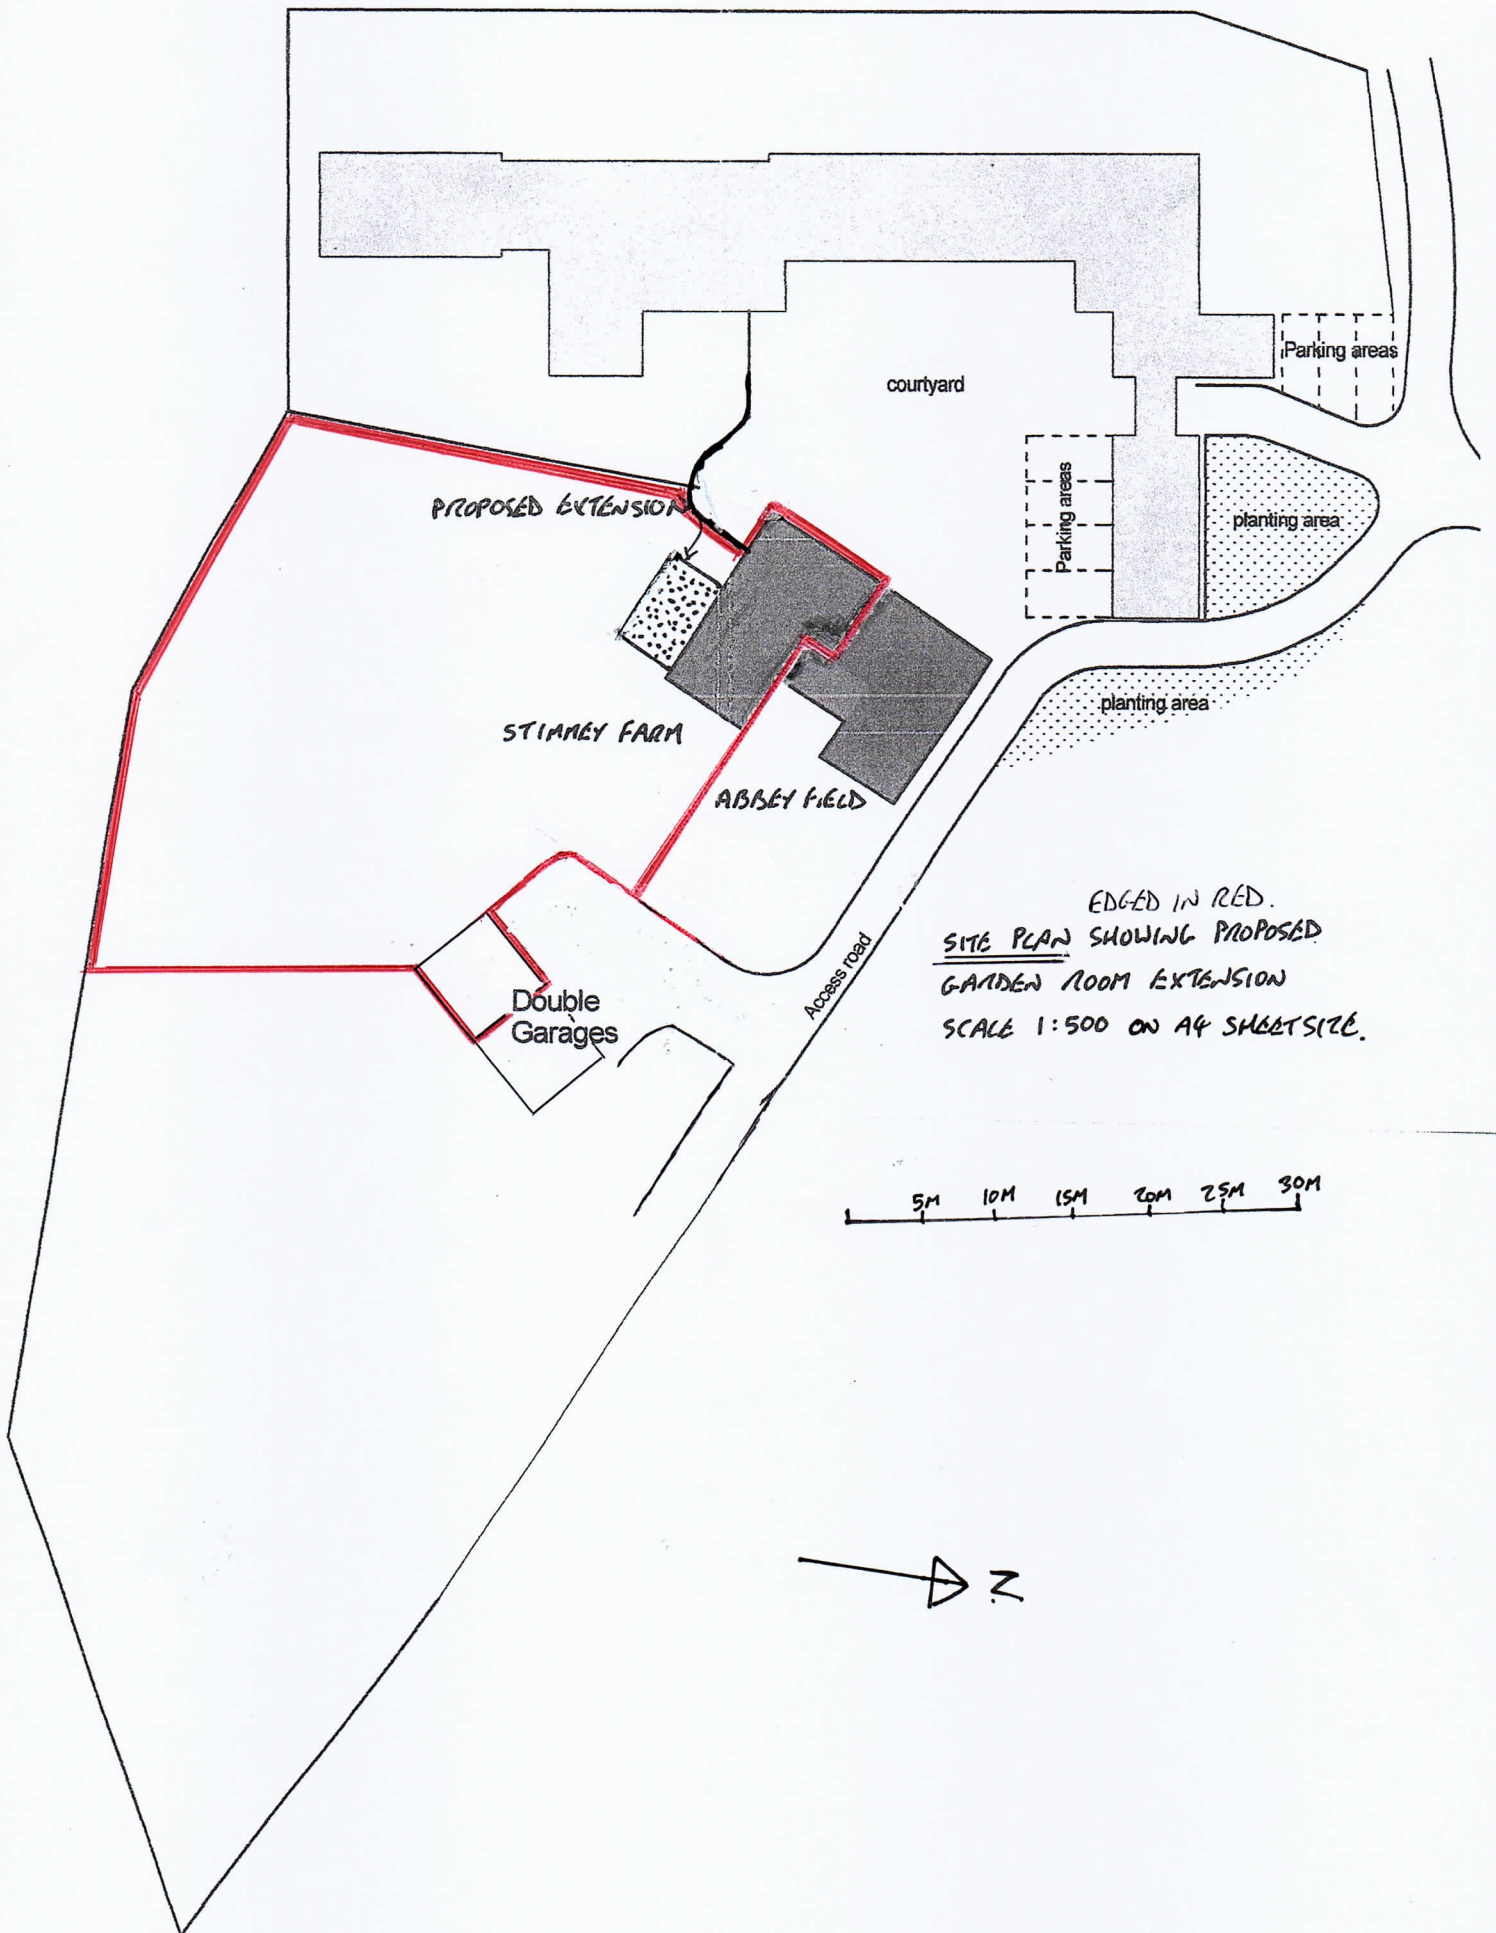

EDGED IN RED.
SITE PLAN SHOWING PROPOSED
GARDEN ROOM EXTENSION
SCALE 1:500 ON A4 SHEET SIZE.

5m 10m 15m 20m 25m 30m

