



FOR PLANNING ONLY

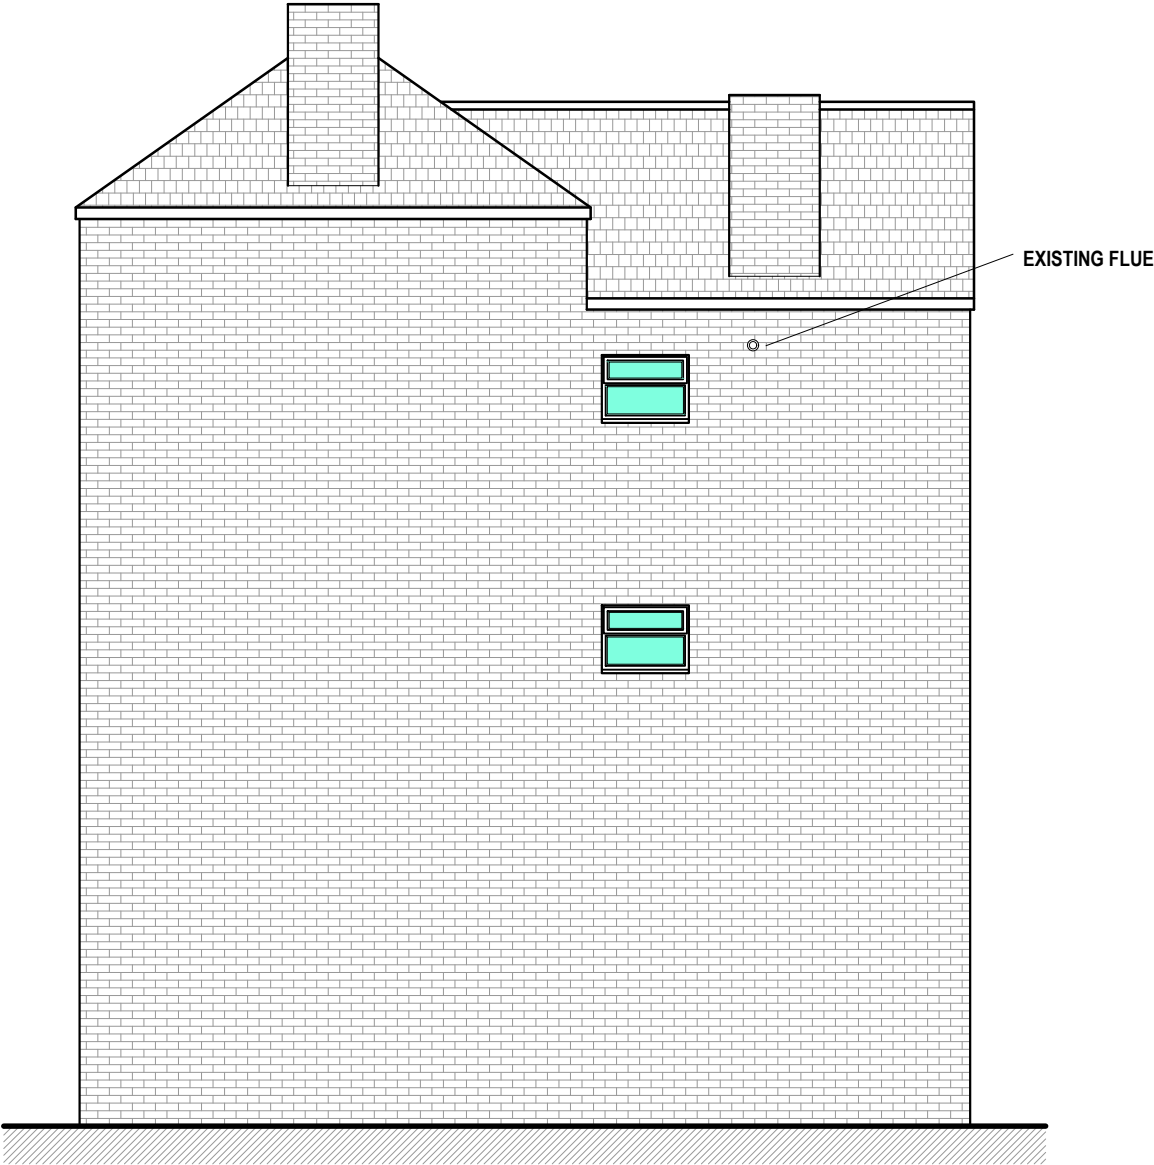

EXISTING NORTH ELEVATION

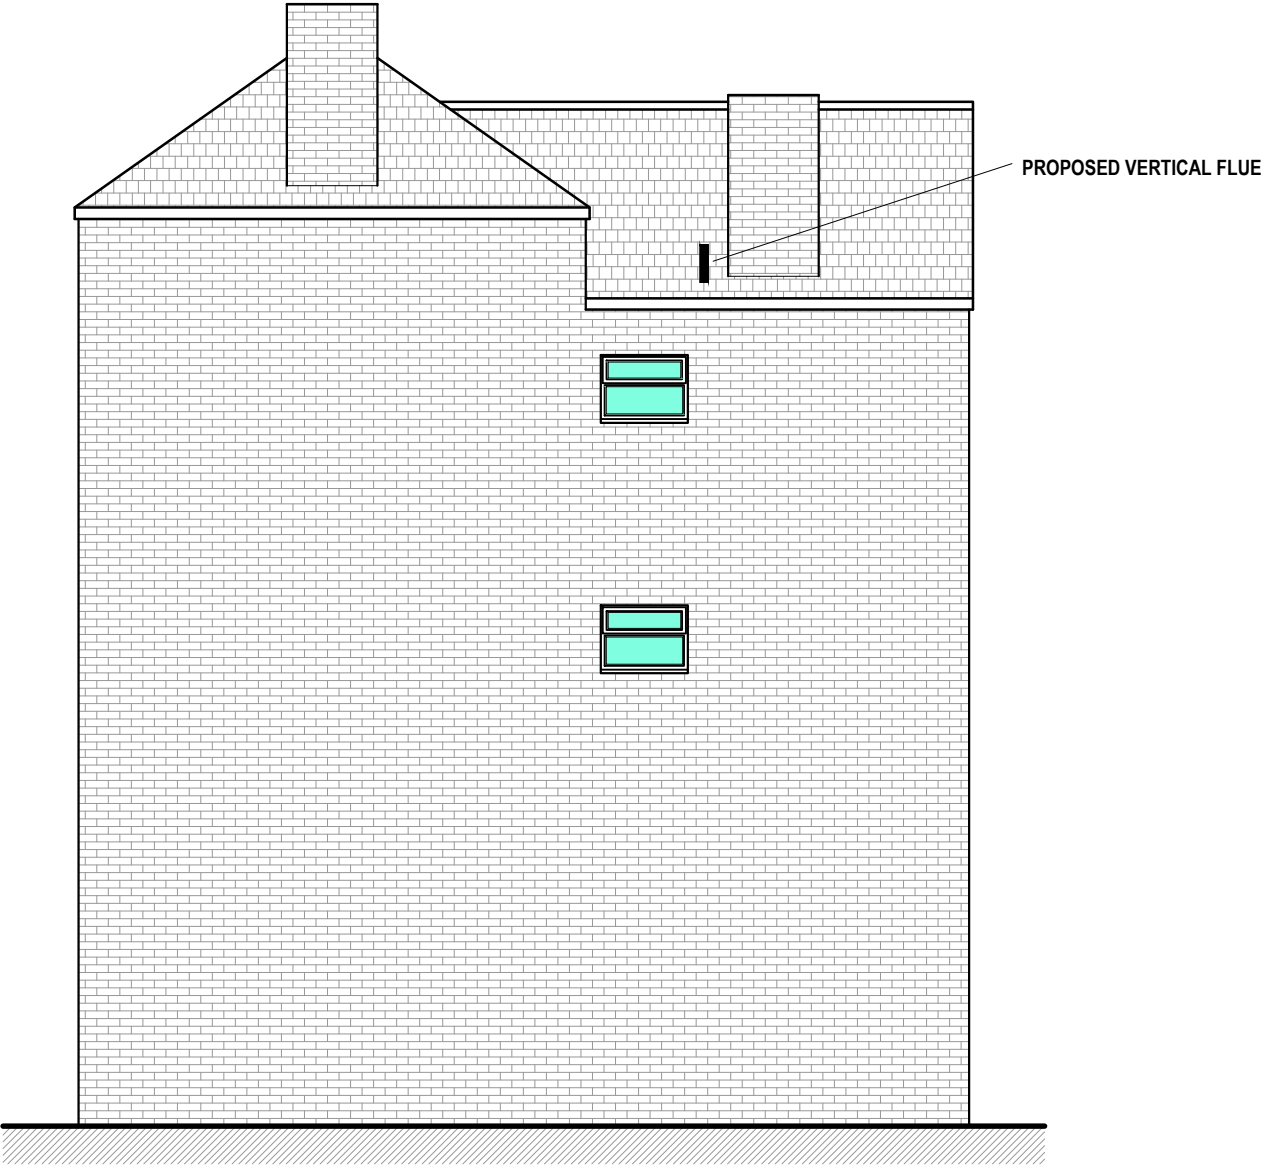

PROPOSED NORTH ELEVATION

A: 14 Llys Marina  
Bangor Road  
Y Felinheli  
Gwynedd  
E: info@bds-gwynedd.co.uk  
T: 01248 295 093



© This drawing is the property of BDS Gwynedd and must not be copied in whole or in part without their written permission. All discrepancies and errors or omissions must be reported to BDS Gwynedd prior to works commencing. This drawing must not be scaled.

Address: **Listed Building Consent**  
Flat 4, Burton Buildings, Wrexham

Title: **Existing and Proposed Elevations**

|                 |            |                      |      |
|-----------------|------------|----------------------|------|
| Drawn: HGJ      | Checked: - | Date: 17.04.21       | Rev: |
| Scale: 1:100@A3 | Job: 12392 | Drawing No: AL.02.01 | B    |