


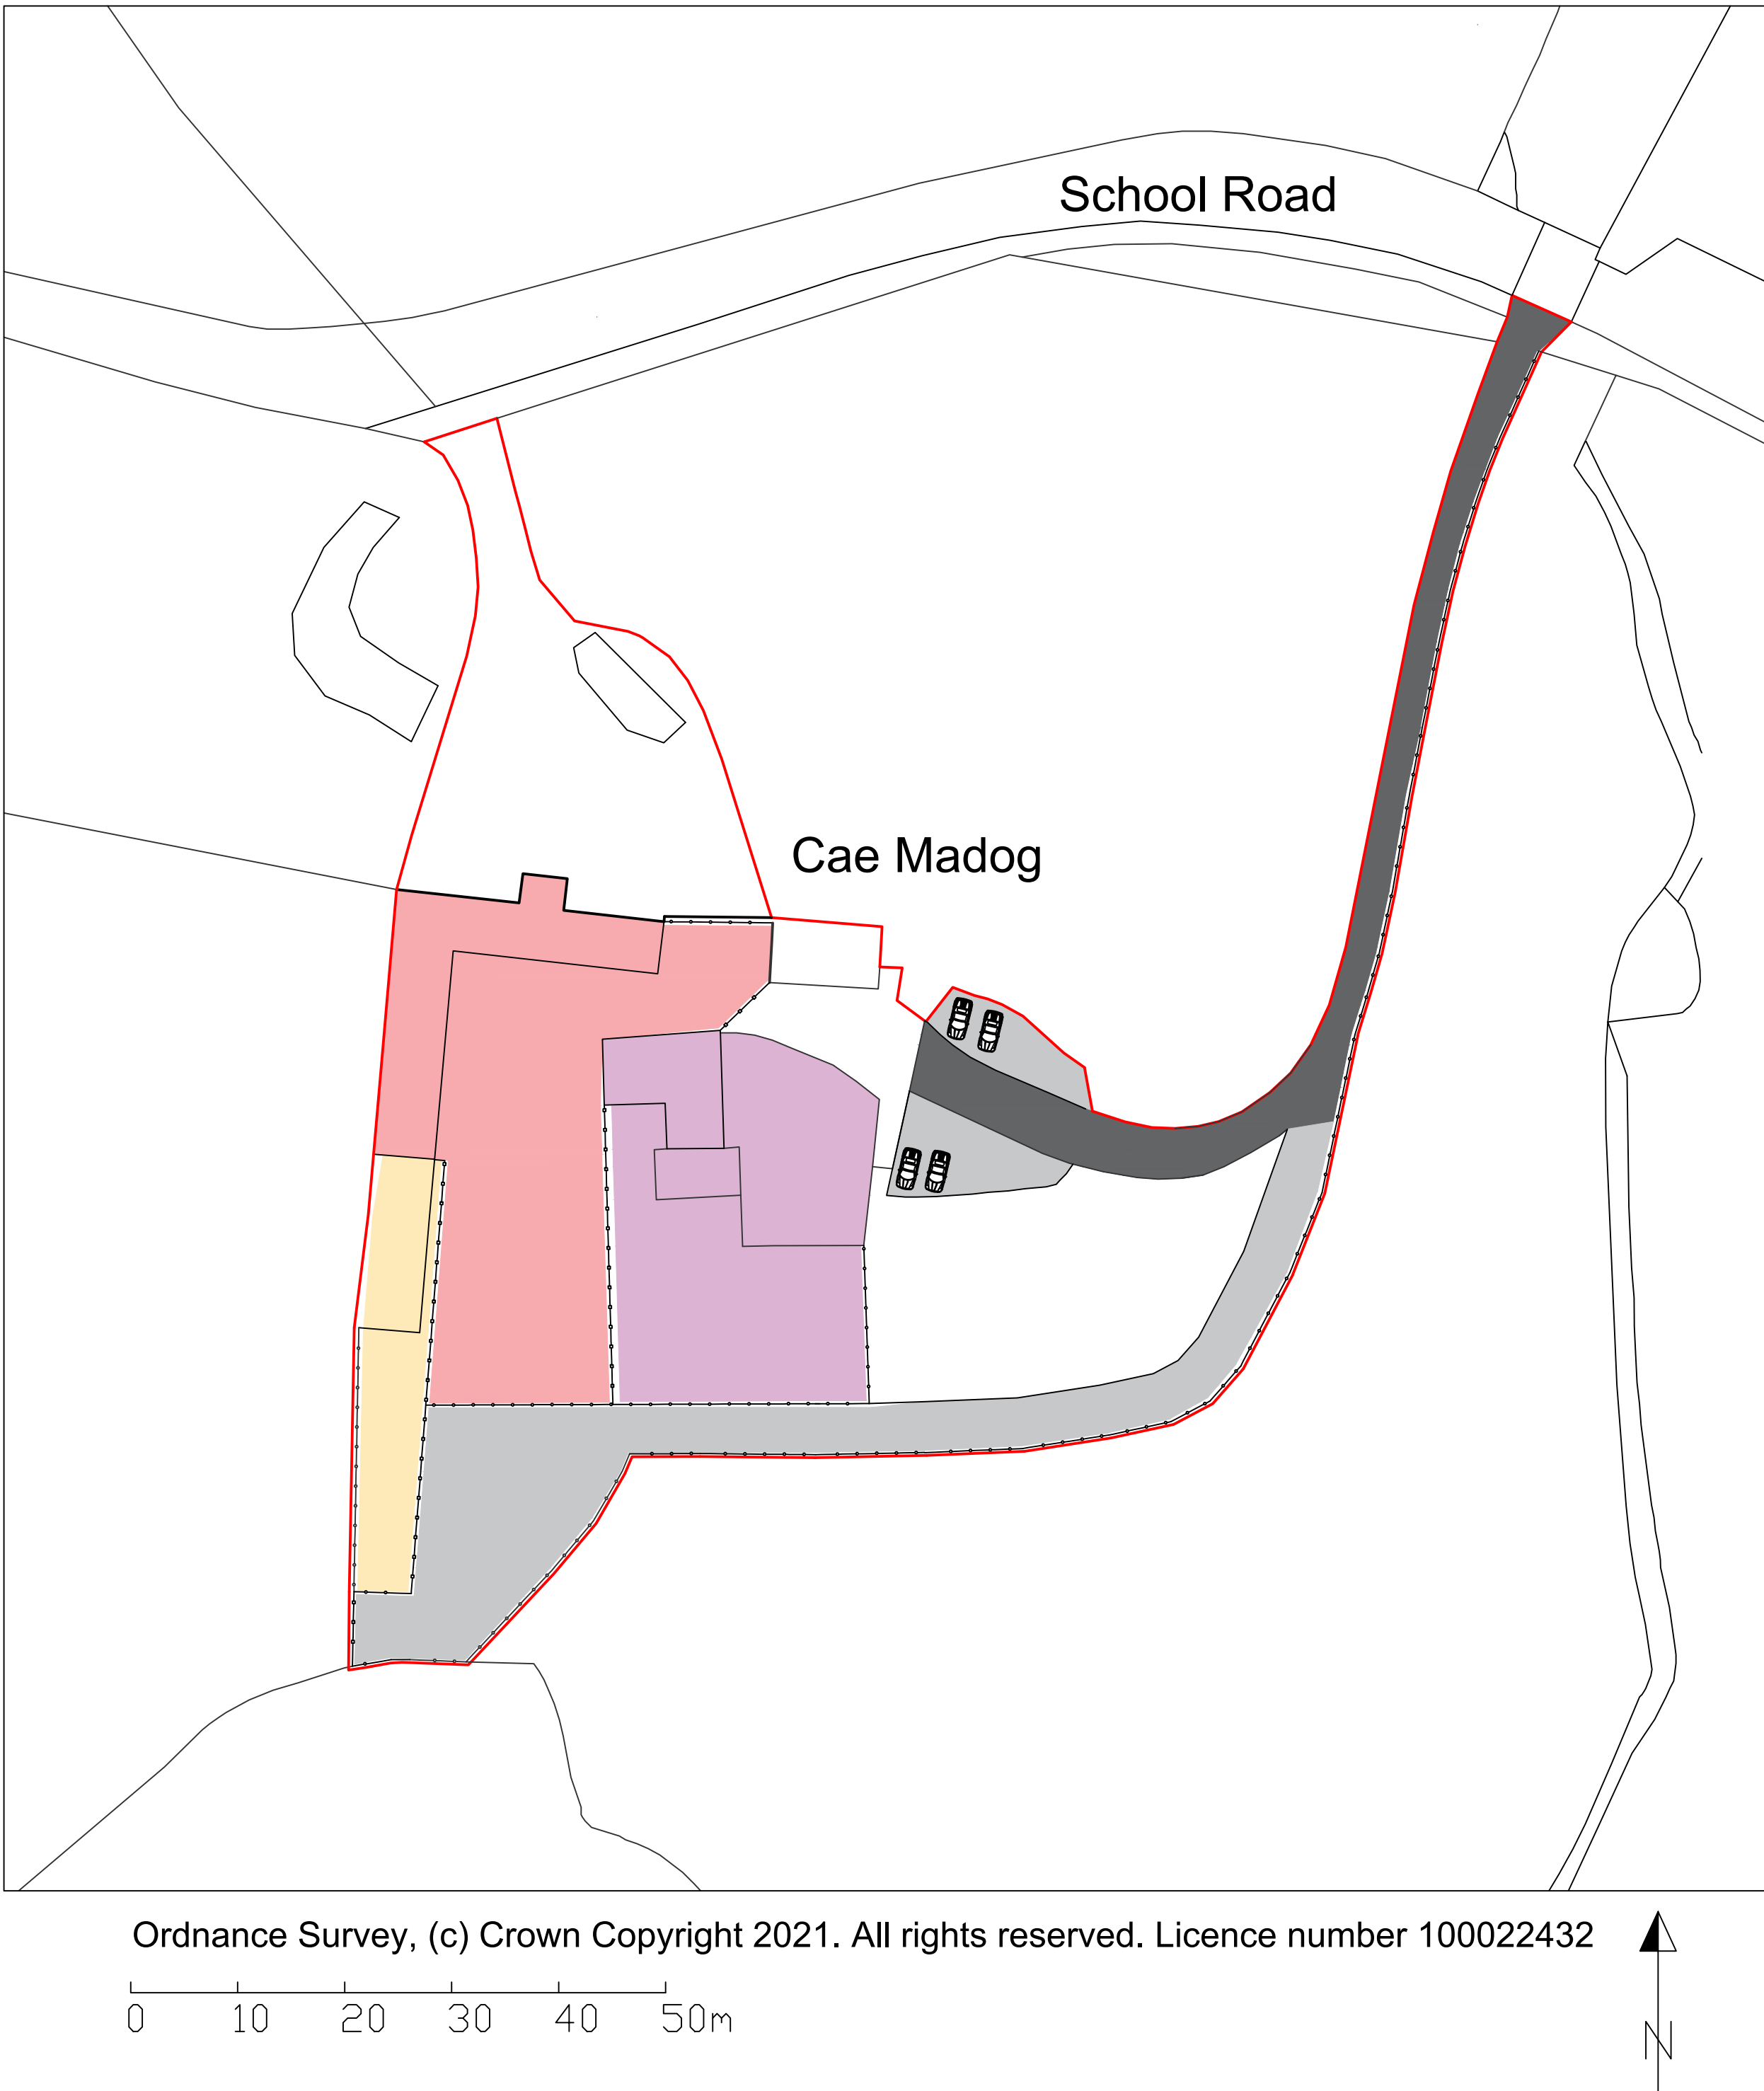

Notes;

Dairy shed

Traditional barns

Farmhouse

Existing track

New track and new parking

Vertical boarded fence

Post and Rail fence

Site boundary marking

Project; Cae Madog Barn Conversions	
Title; Site Plan	Scale (A2); 1:500
Dwg No; SP001	Date; 21/04/2021
Revision;	