



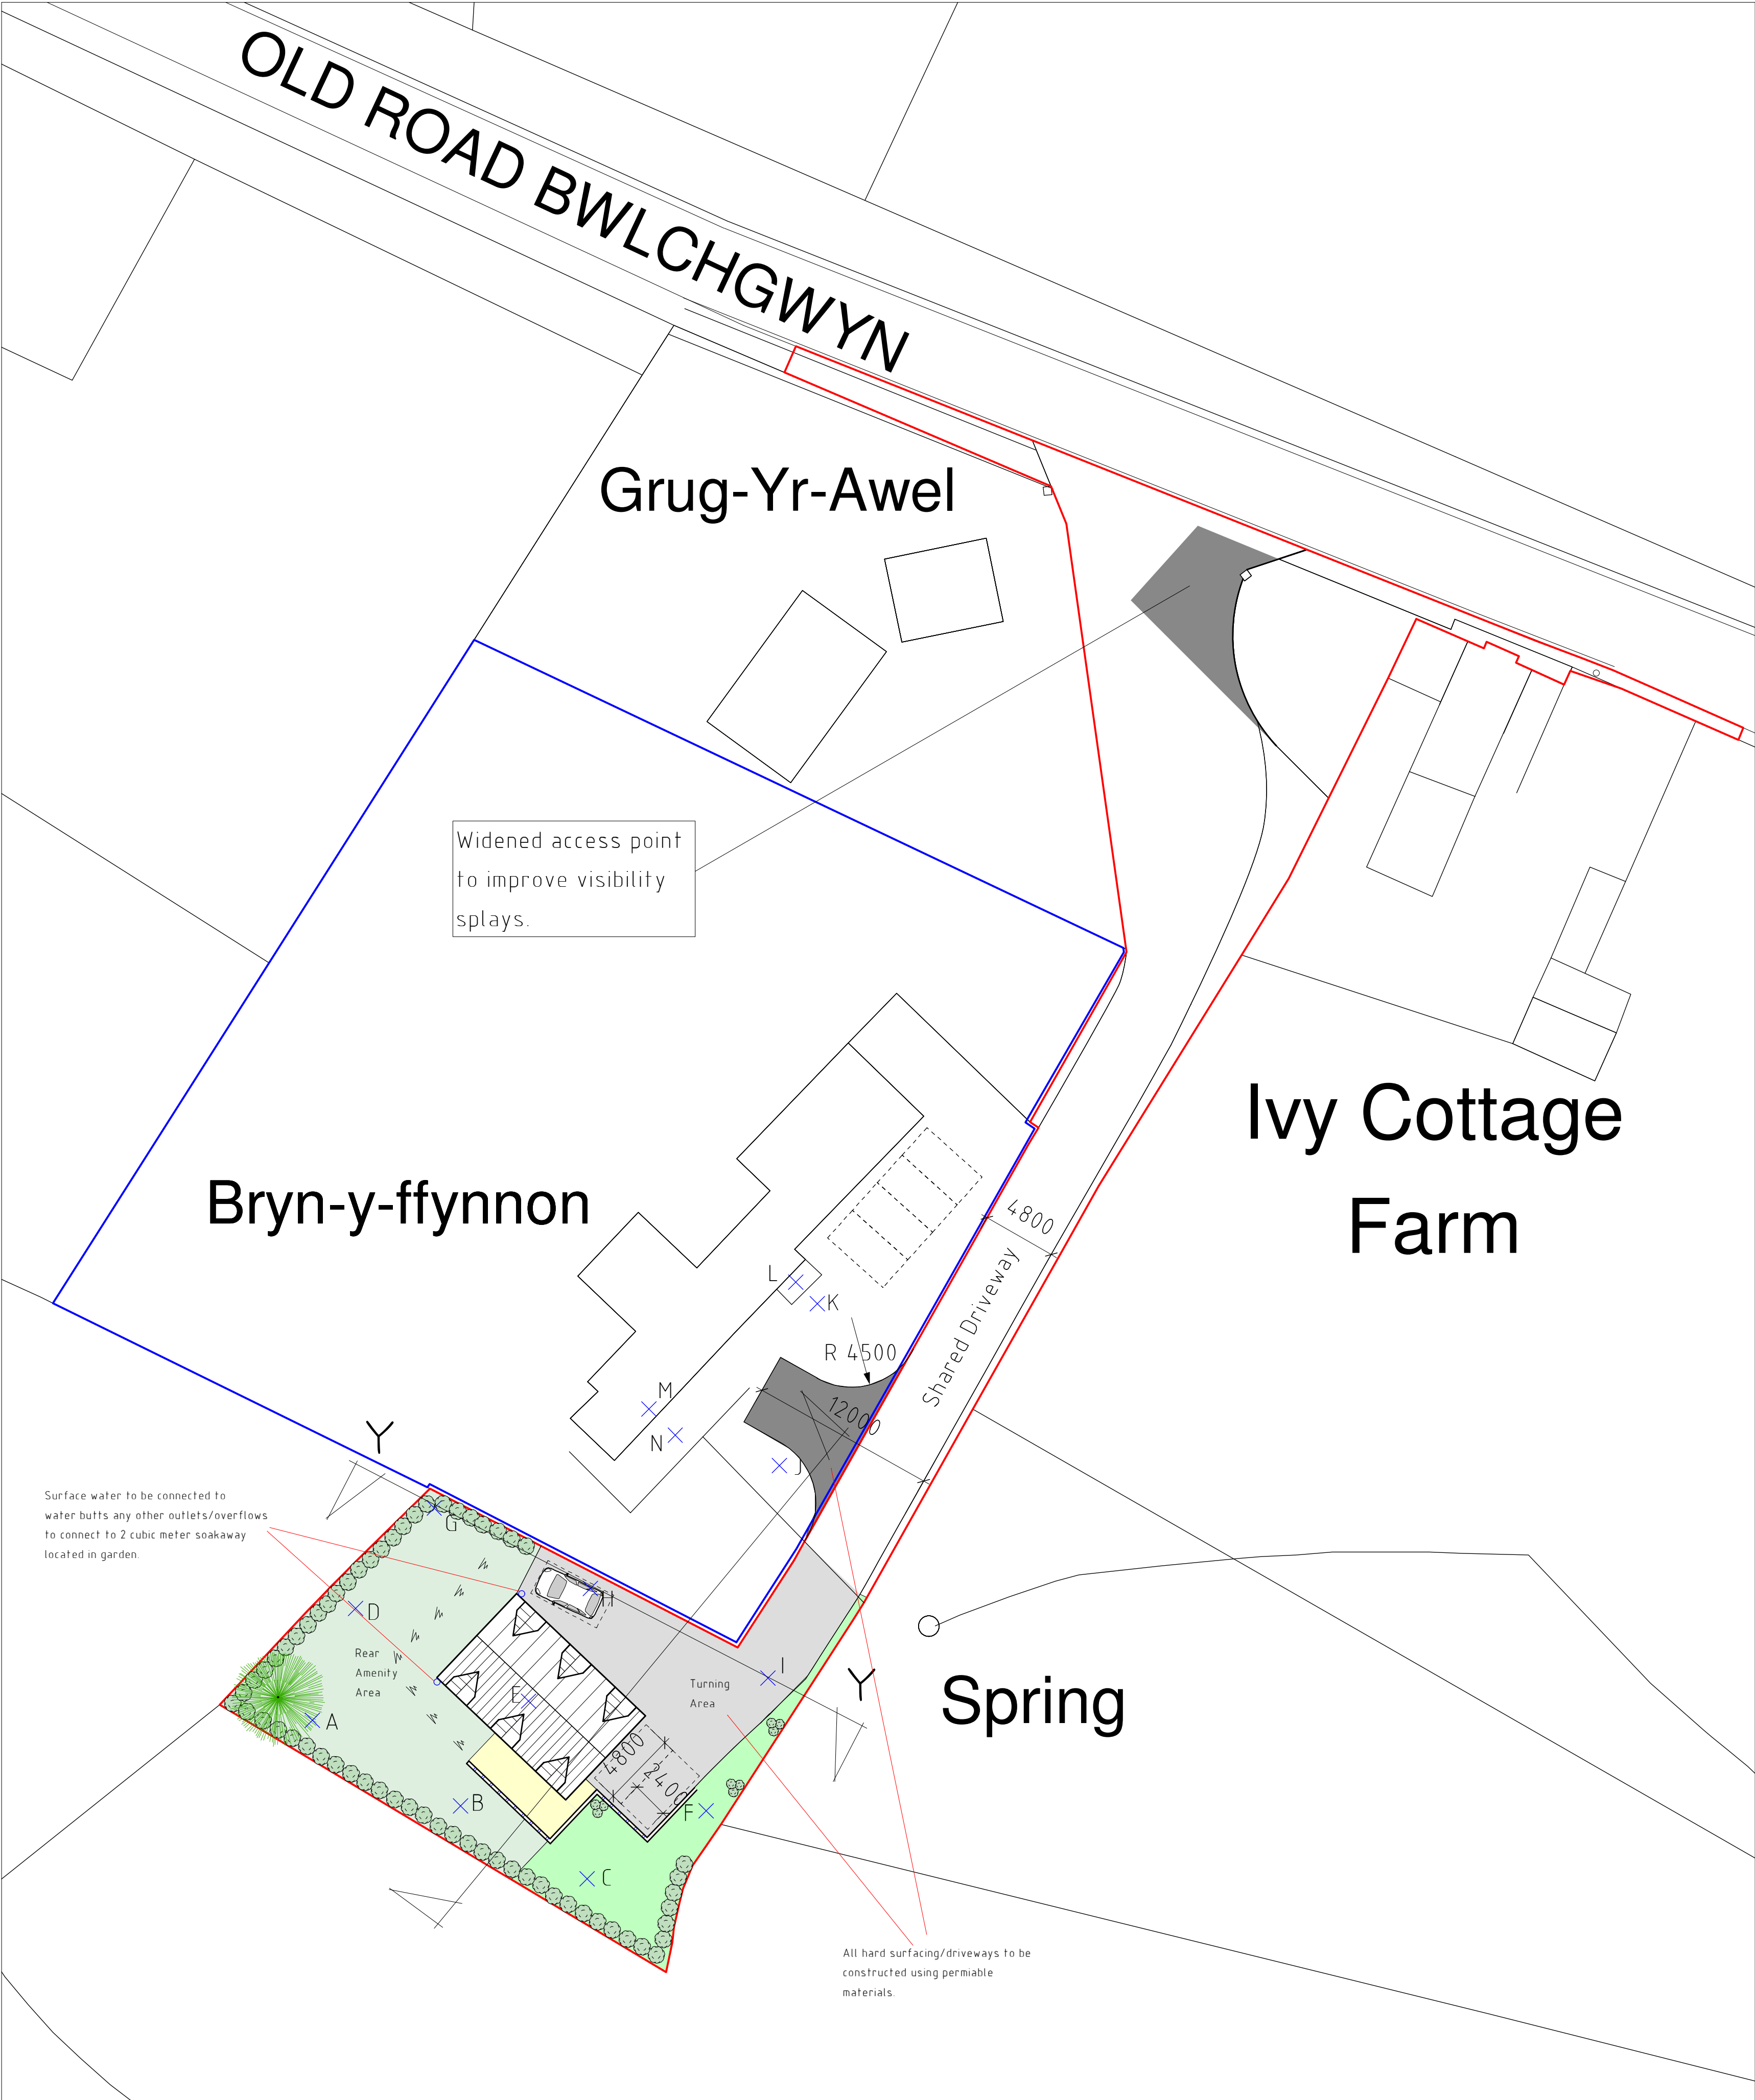

Site Plan 1:250



Location Plan 1:1250

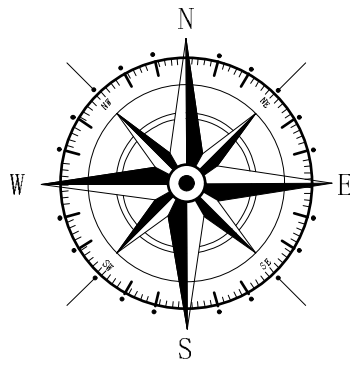

Key	
—	Application Site
—	Land owned by Applicant

Building Parameter	Minimum (mm)	Maximum (mm)
Depth	7000	7500
Width	11000	11500
Height	6565	6815

Rev	Date	Detail	Initial
A	05/21	Design Amends	D.J.E

Project:
Proposed new dwelling on land associated with Bryn Y Ffynnon, Old Road, Bwlchgwyn, Wrexham.

Title: Planning: Site & Location Plan	Scale: (A1) 1:250 & 1:1250
---	----------------------------------

Drawn By: D.J.Edwards	Date: May 2019
--------------------------	-------------------

Drawing No: N03 I/005	Sheet: 1 of 1
--------------------------	------------------

blueprint
architectural services

Office 3K4,
Redwither Business Tower,
Wrexham. LL13 9XT
Tel: 01978 356500
www.blueprintarchitectural.com
© copyright all rights reserved