

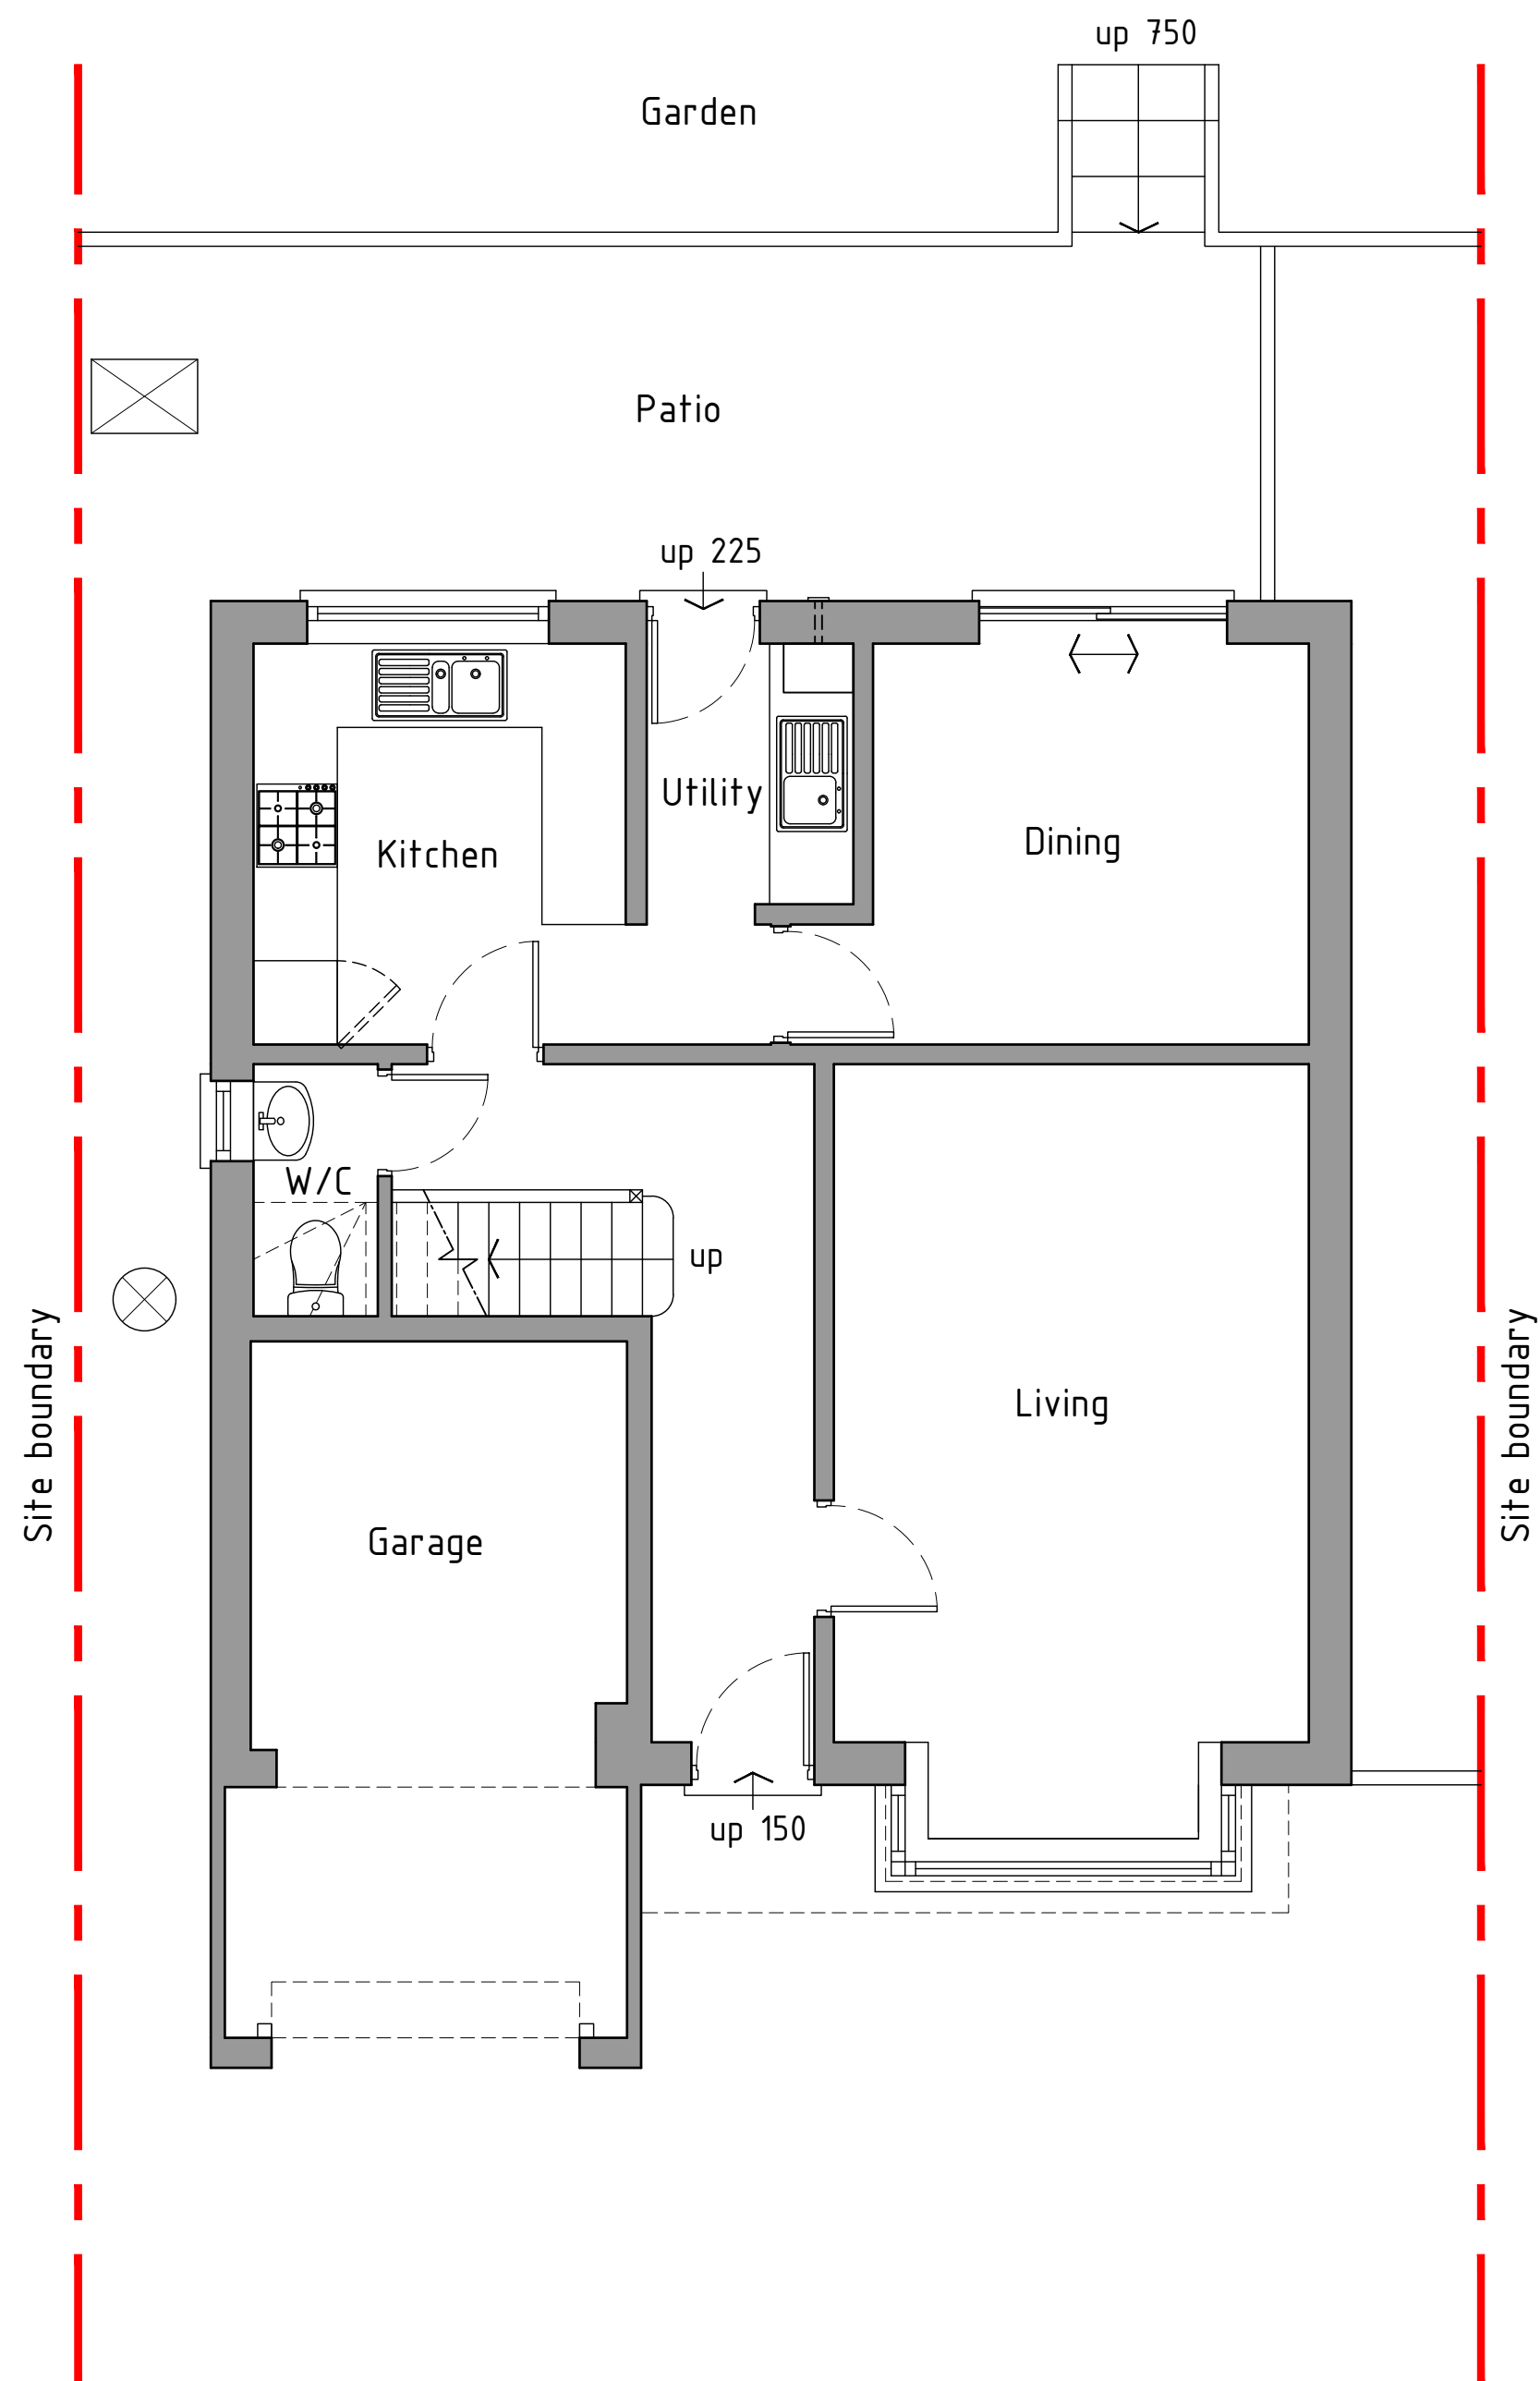


 

Ground floor plan 1:50

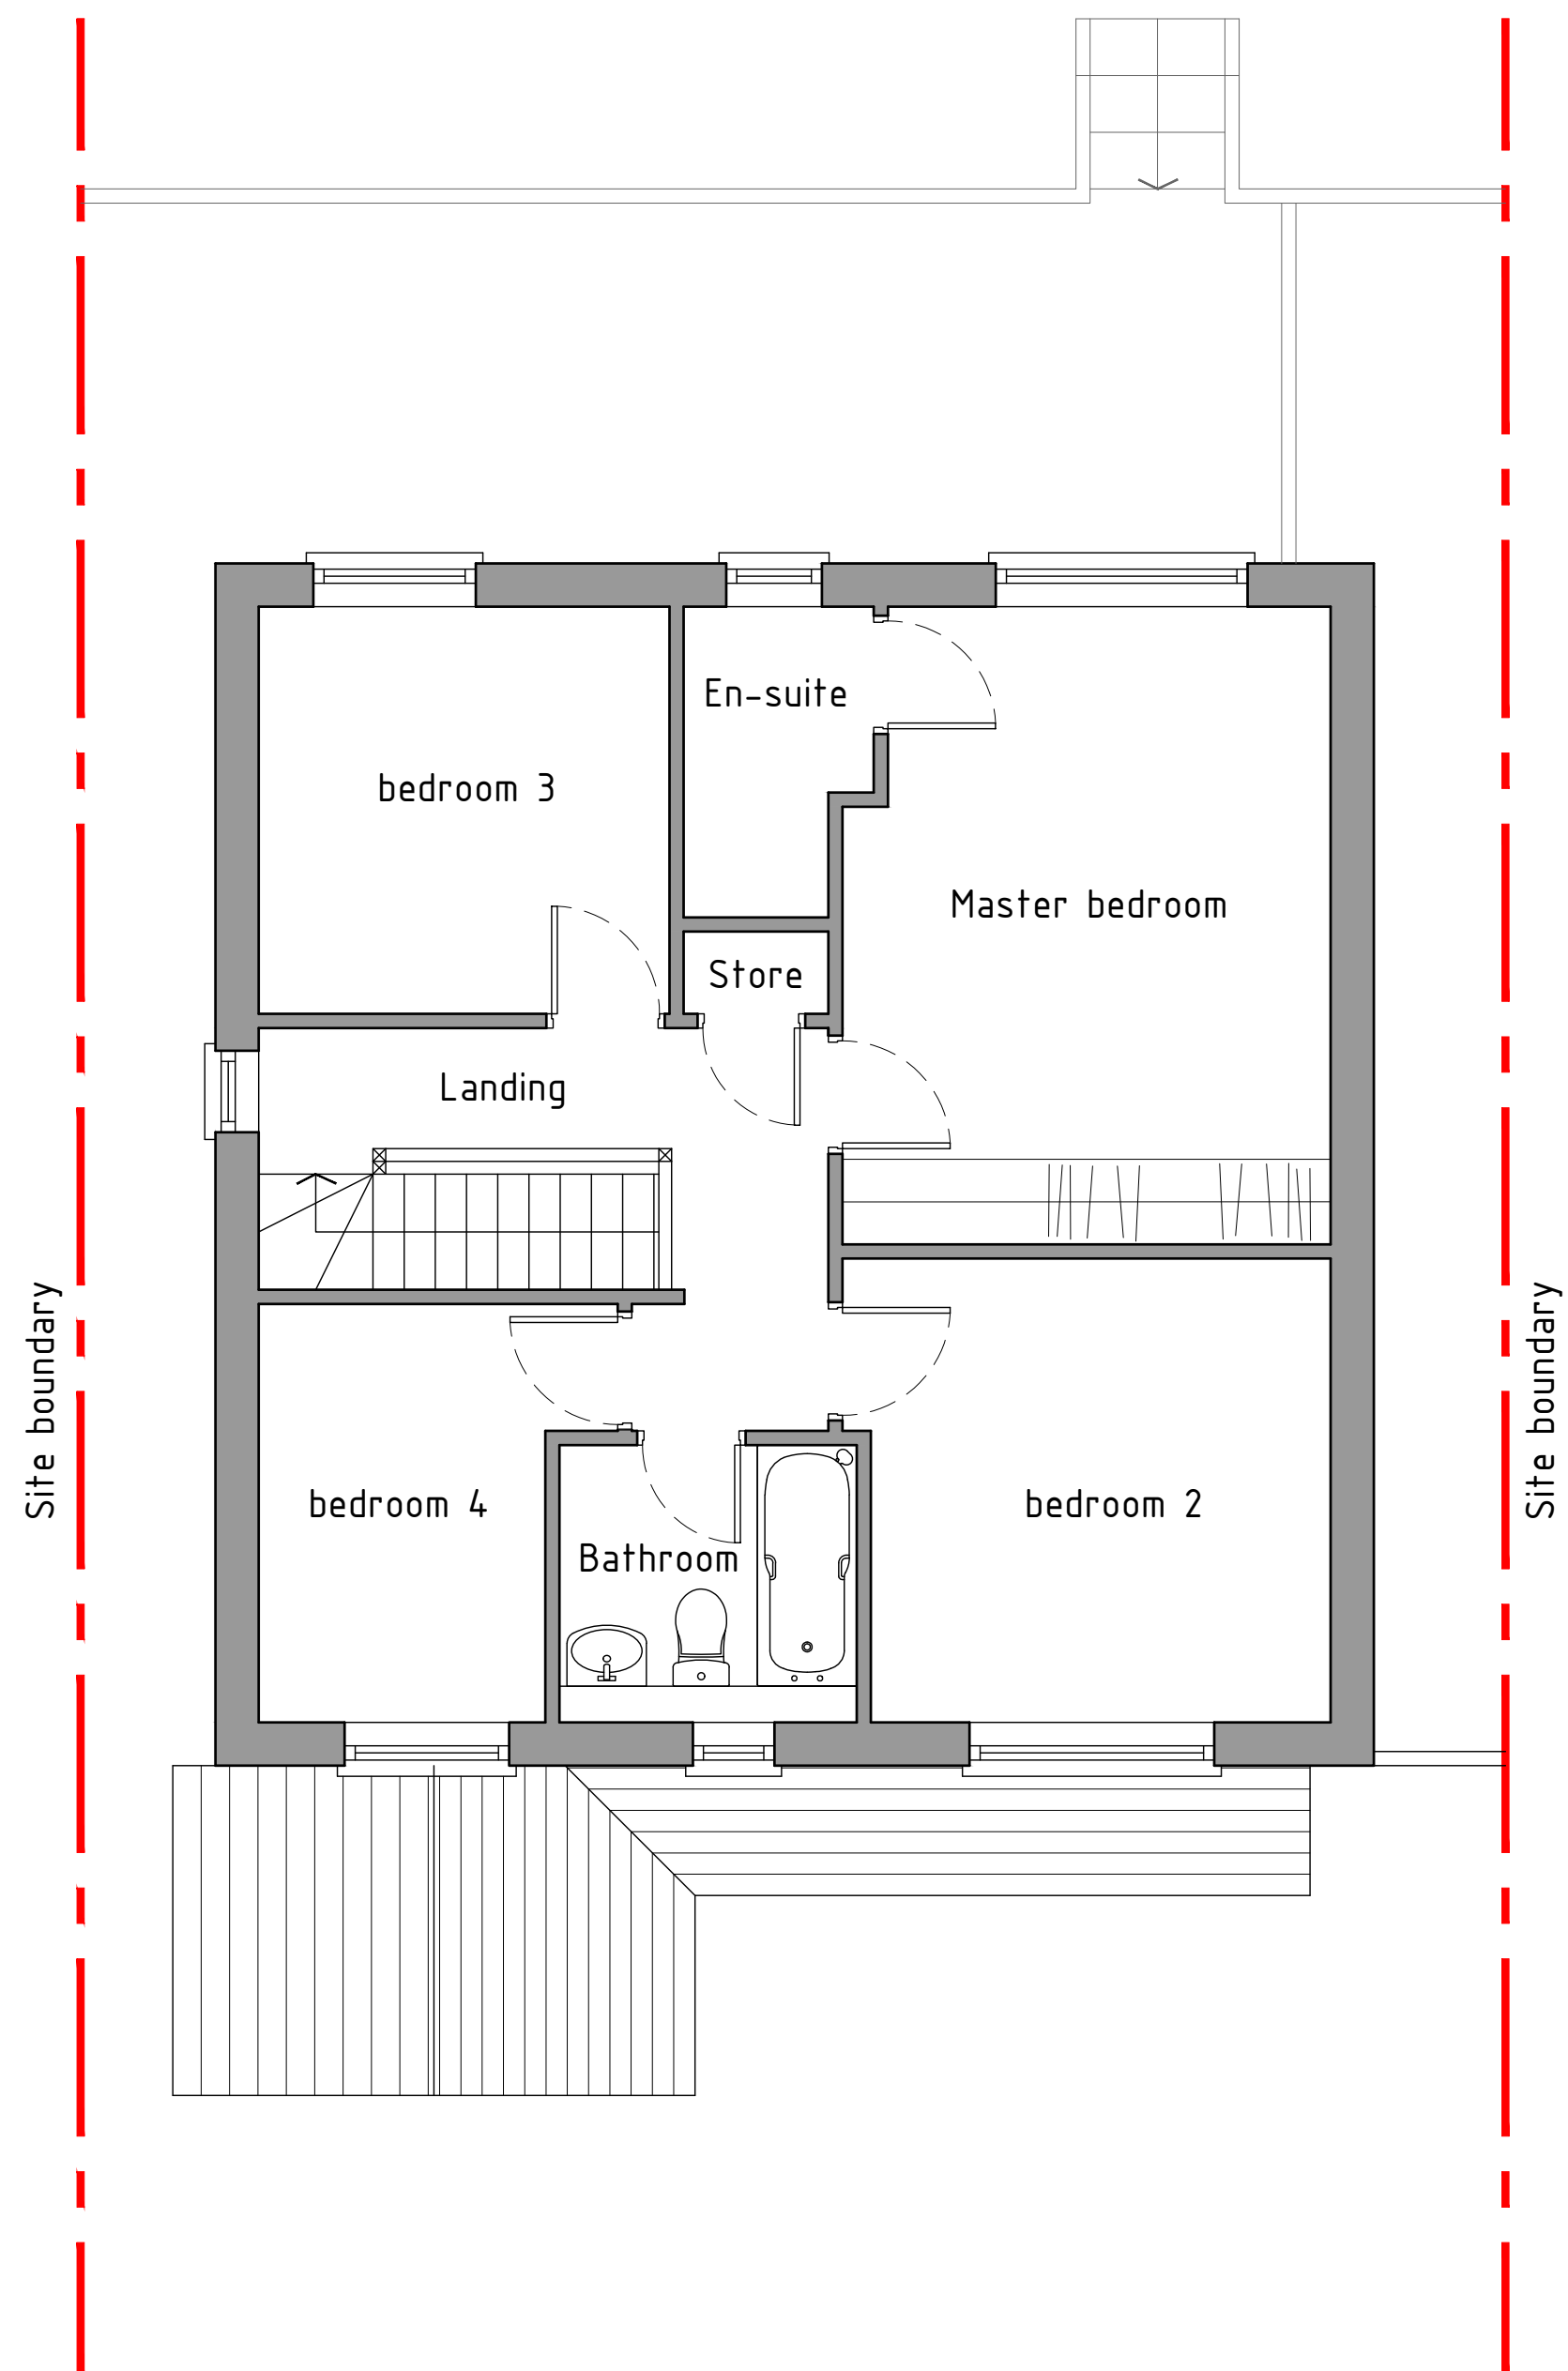

First floor plan 1:50

As Existing



Project; 47 Wilkinson Drive, Heritage Gardens, Bersham, Wrexham, LL14 4FD	
Title; As Existing floor plans	Scale (A2); 1:50
Dwg No; WD/IPD/01	Date; 10.05.21
Revision;	