


SITE PLAN
Scale 1:500

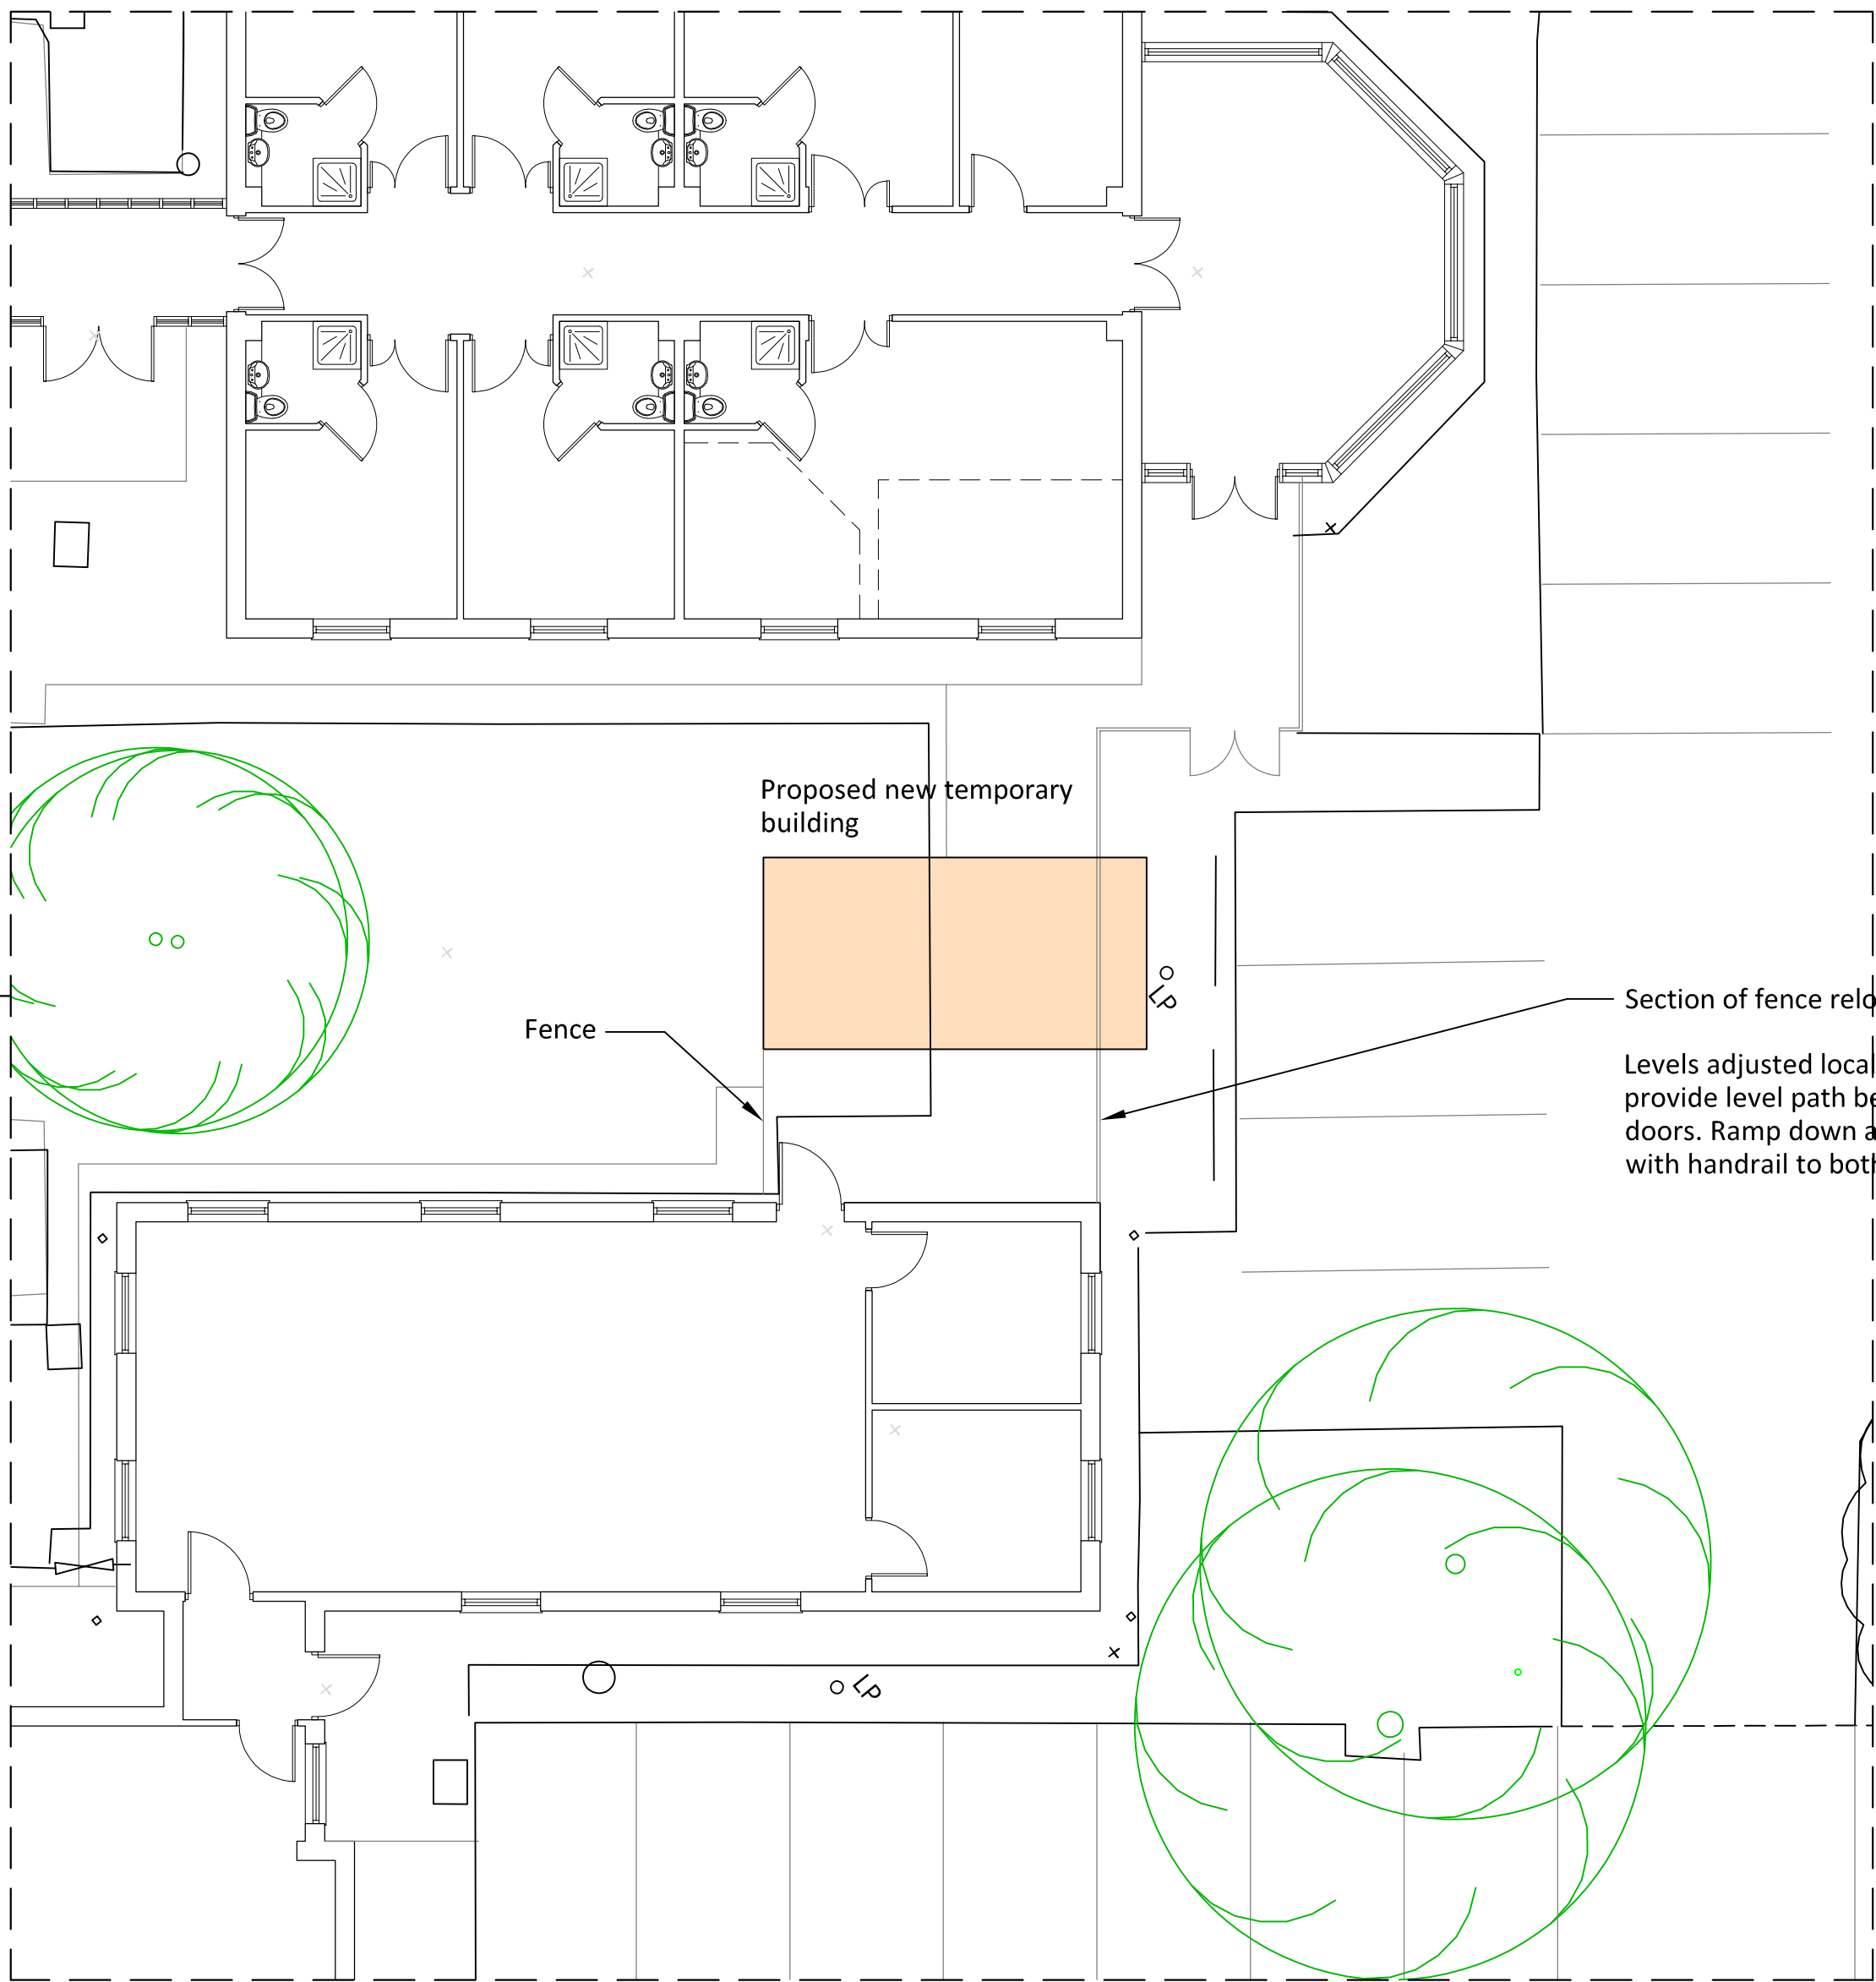

DETAILED PLAN
Scale 1:100

P1	Initial Issue	BE	01.05.18
REV	DESCRIPTION BY CHK APP	DATE	
RIBA PLAN OF WORK 2013 WORKSTAGE		LEVEL OF MODEL DEFINITION (LOD)	

PURPOSE OF ISSUE - FIT FOR ...	PLANNING
--------------------------------	----------


Spire Yale Hospital


**lawray architects
penseiri**

CARDIFF 029 2052 8410 www.lawray.co.uk	LONDON 0207 138 3590	WREXHAM 01978 357 887
--	-------------------------	--------------------------

CLIENT
SPIRE YALE HOSPITAL, WREXHAM

PROJECT TITLE
PROPOSED TEMPORARY BUILDING

DRAWING TITLE
SITE PLAN

DATE 05.18	SCALE @ A1 1:500	DRAWN BE	CHECKED ...	APPROVED ...
---------------	---------------------	-------------	----------------	-----------------

PROJECT No.	DRAWING No.	PROJECT - ORIGINATOR - ZONE - LEVEL - TYPE - ROLE - CLASSNUMBER	REV
N1884	SYH-LAW-X-X-DSP-AR-910001		P1