


External Facing Materials
External walls are to comprise facing brick laid in a stretcher bond with neutral coloured mortar to Local Authority approval. Allow for imitation sandstone cills and heads to opening as indicated.

Roofing Materials
Roof coverings are to be interlocking concrete roofing tiles to Local Authority approval.


All windows are to comprise sealed double glazed units set in white uPVC frames. En-suite and bathroom windows are to be fitted with obscured glass.

All fascias and soffits are to comprise white uPVC to match windows.

Rainwater to be collected in half round uPVC guttering with 65mm dia uPVC downpipes, to discharge to soakaways in garden.

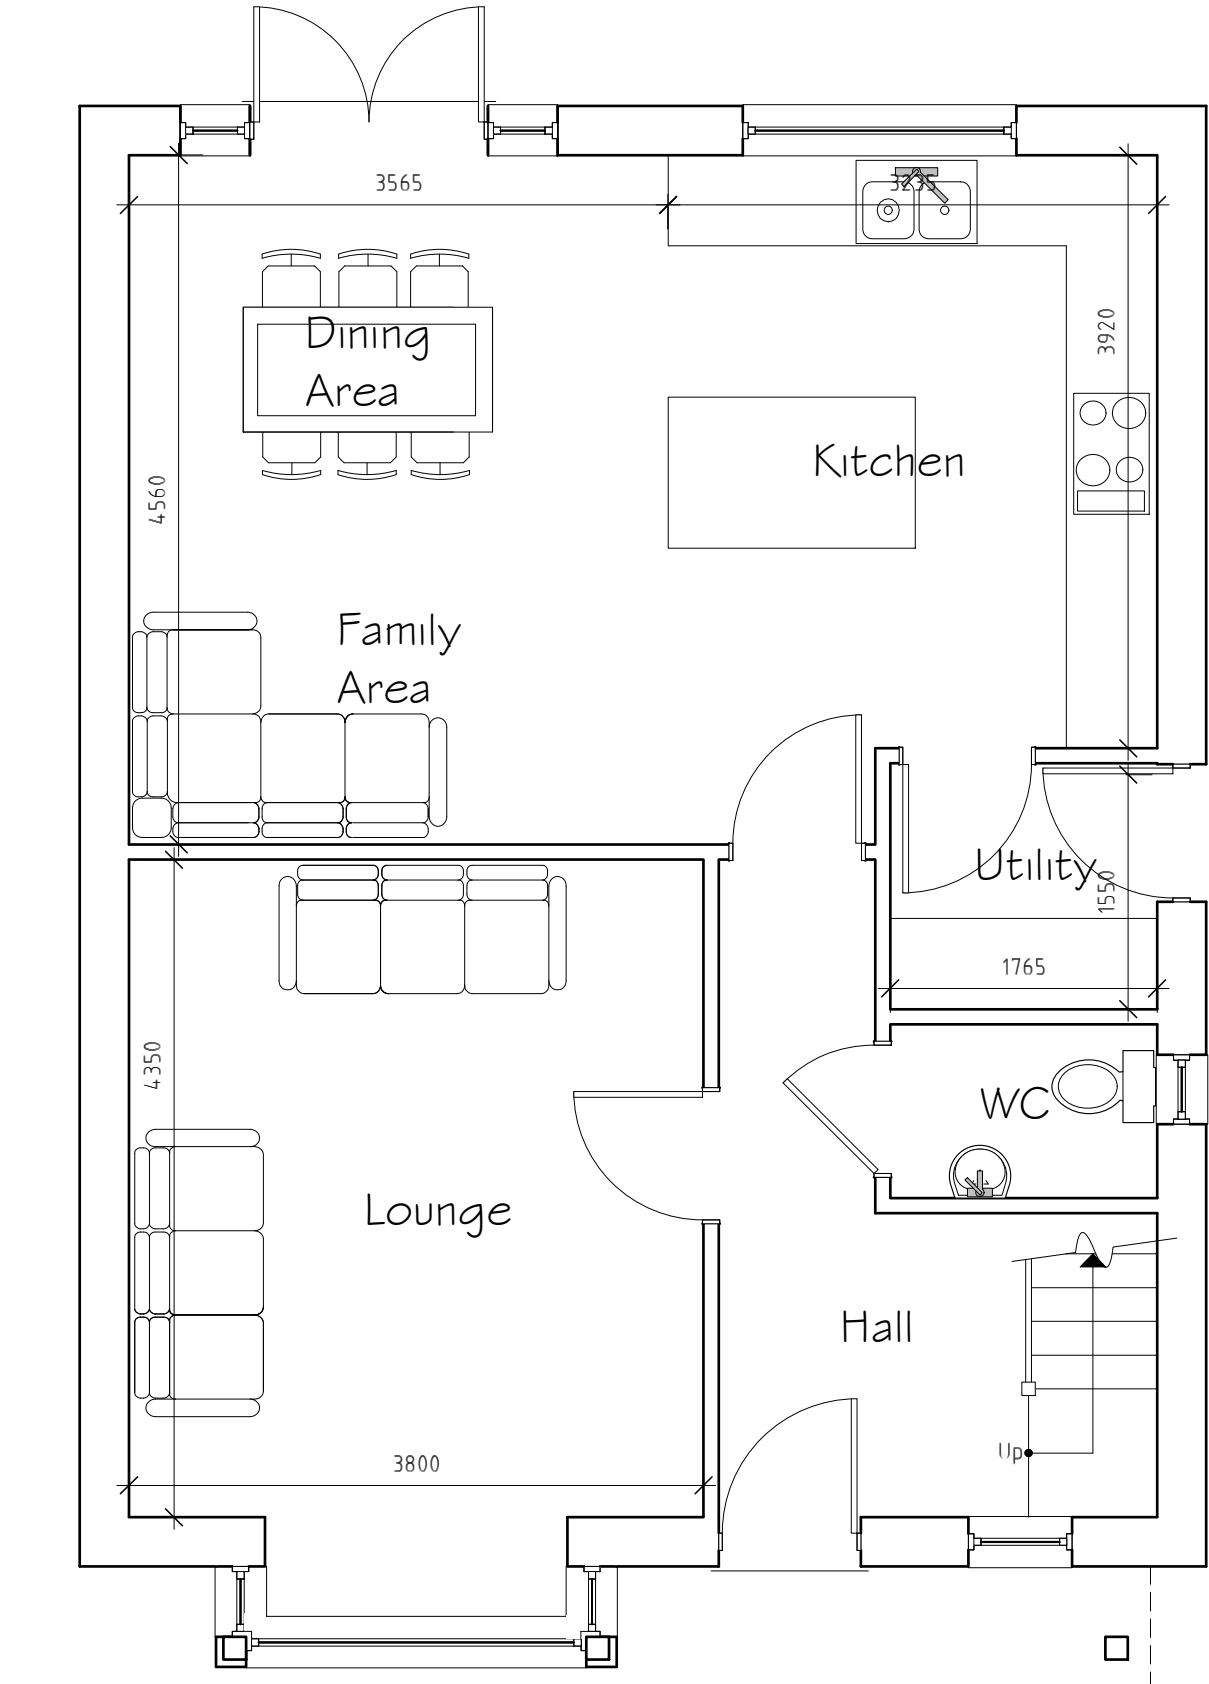

Ground Floor Plan 1:50

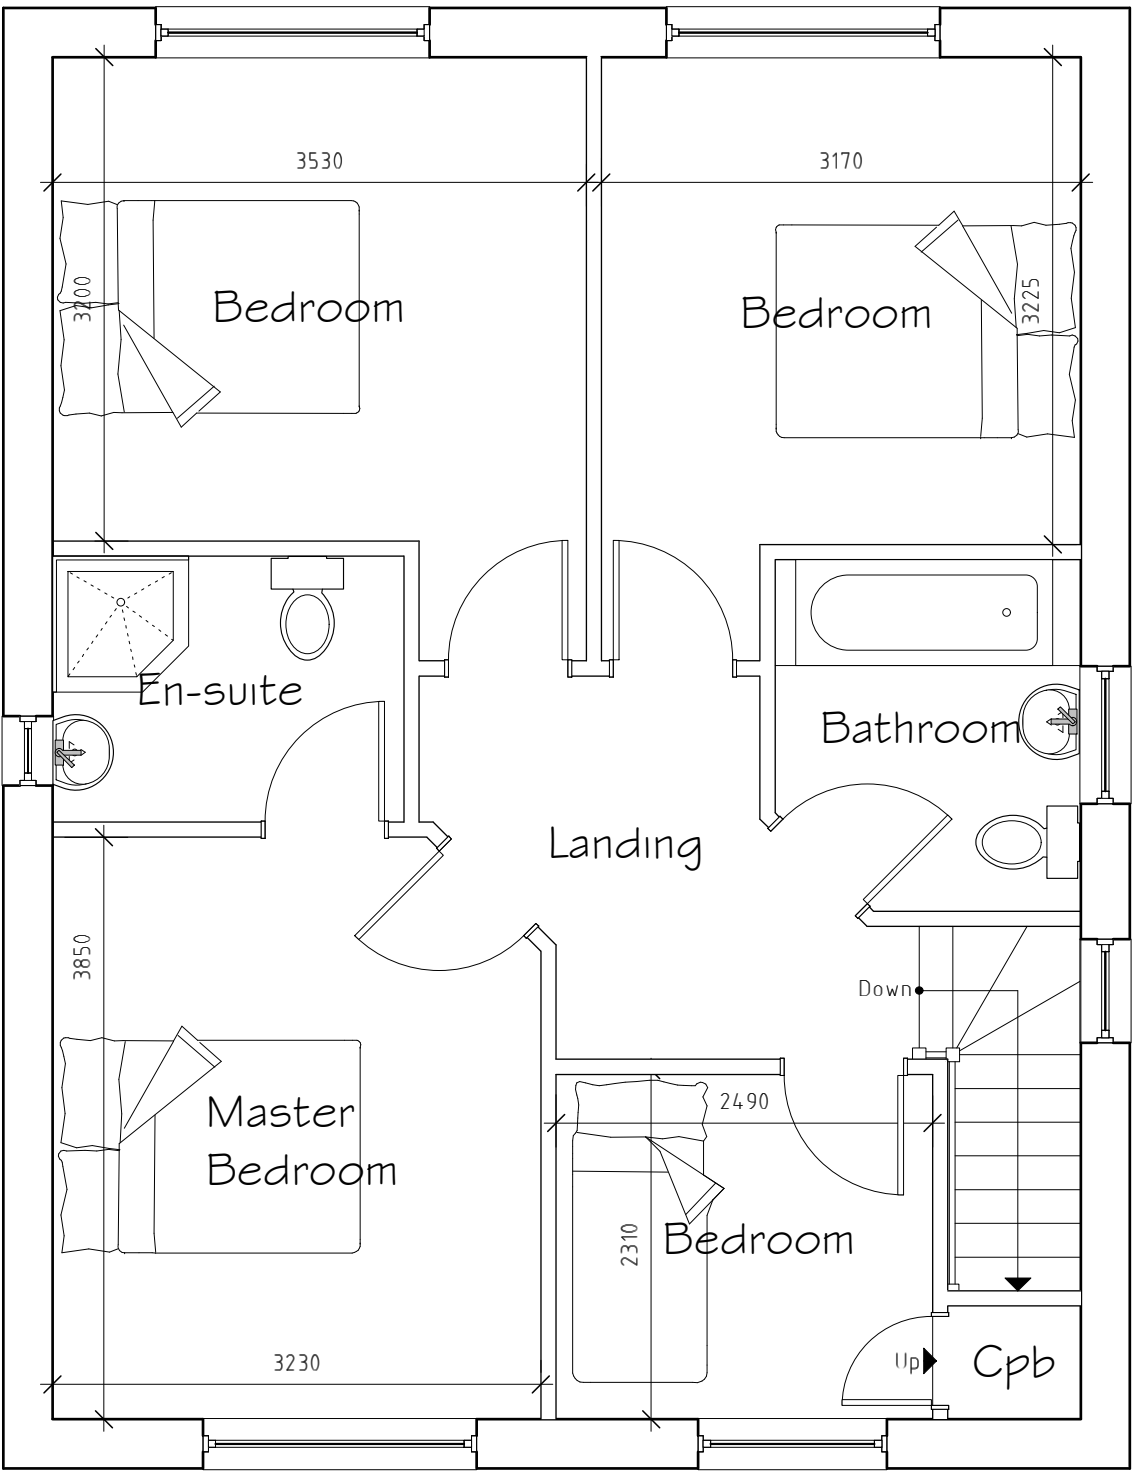

First Floor Plan 1:50

Rev	Date	Detail	Initial

Project: Proposed Alterations at Salem Chapel, Bank Street, Rhosllanerchrugog, Wrexham, LL14 1EN.	
Title: Planning: Plot 2	Scale: (A2) 1:50 & 1:100

Drawn By: S Hatherall	Date: Apr 2021
Drawing No: H132/005	Sheet: 1 of 1



Office 3K4,
Redwither Business Tower,
Wrexham. LL13 9XT
Tel: 01978 356500
www.blueprintarchitectural.com
© copyright all rights reserved