


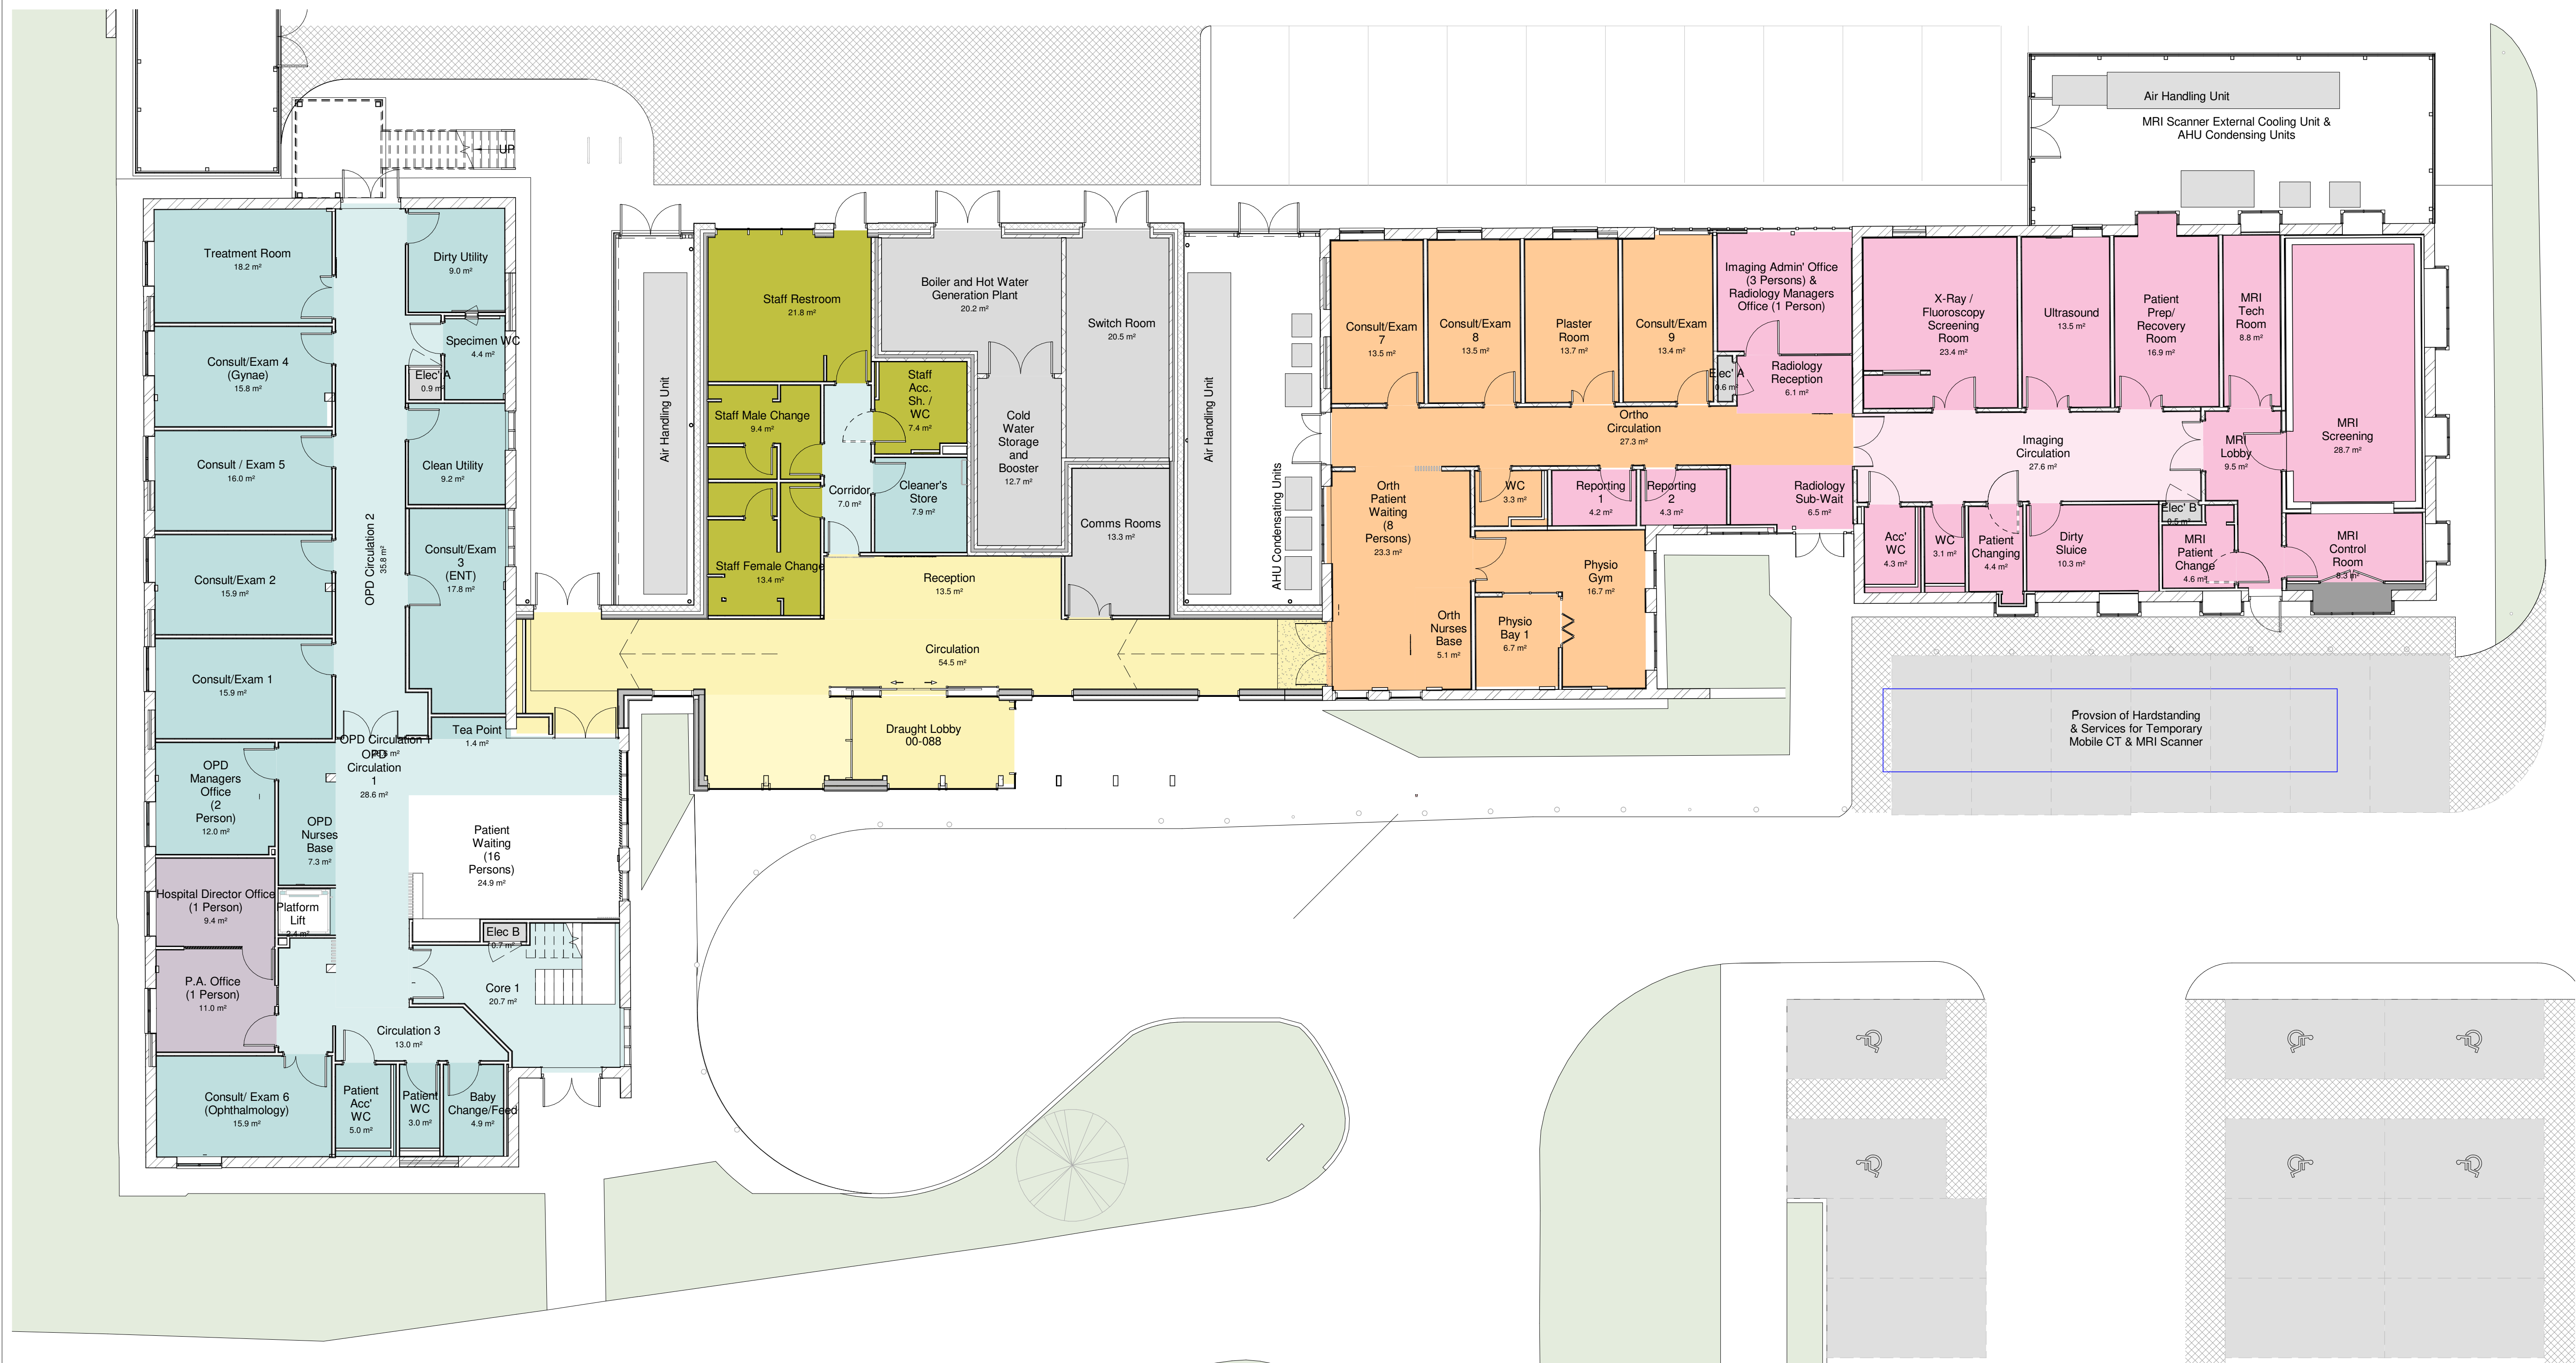

© COPYRIGHT  
The copyright in this drawing is vested in Sheppard Robson and no license or assignment of any kind has been, or is, granted to any third party whether by provision of copies or originals or otherwise unless agreed in writing.  
**DO NOT SCALE FROM THIS DRAWING**  
The contractor shall check and verify all dimensions on site and report any discrepancies in writing to Sheppard Robson before proceeding work.  
**FOR ELECTRONIC DATA ISSUE**  
Electronic Data / drawings are issued as "read only" and should not be interrogated for measurement. All dimensions and levels should read, only from those values stated in text, on the drawing.

### Department Legend

- Back of House
- Circulation
- New Entrance and Link
- Office
- OPD
- Physiotherapy
- Plant
- Radiology
- Radiology Circulation
- Staff Support

SIGNED


DATED

REV.

DATE

AMENDMENT

KEYPLAN

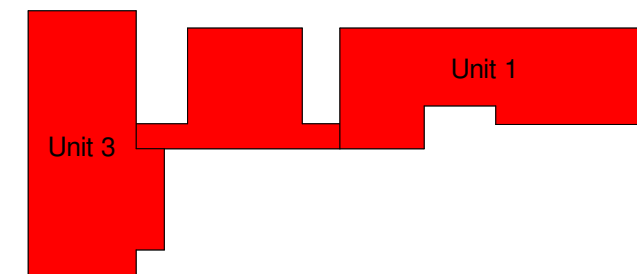

CLIENT

Spire Wrexham



STATUS

PURPOSE FOR ISSUE  
**S4 STAGE APPROVAL**

SR NO.

6529

Stage 4

DRAWING NO.

6529 - SRA-XX-00-DR-A-20100

REV.

P10

**SHEPPARD ROBSON**

27th Floor City Tower Piccadilly Plaza Manchester M1 4BT  
T: +44 (0)161 233 8900 E: manchester@sheppardrobson.com

SCALE@A1 DATE ORIGINATOR CHECKED AUTHORISED  
1 : 100 09/12/13 CP NW NW

**Spire Wrexham**  
**General Arrangement**  
**Ground Floor Plan**