
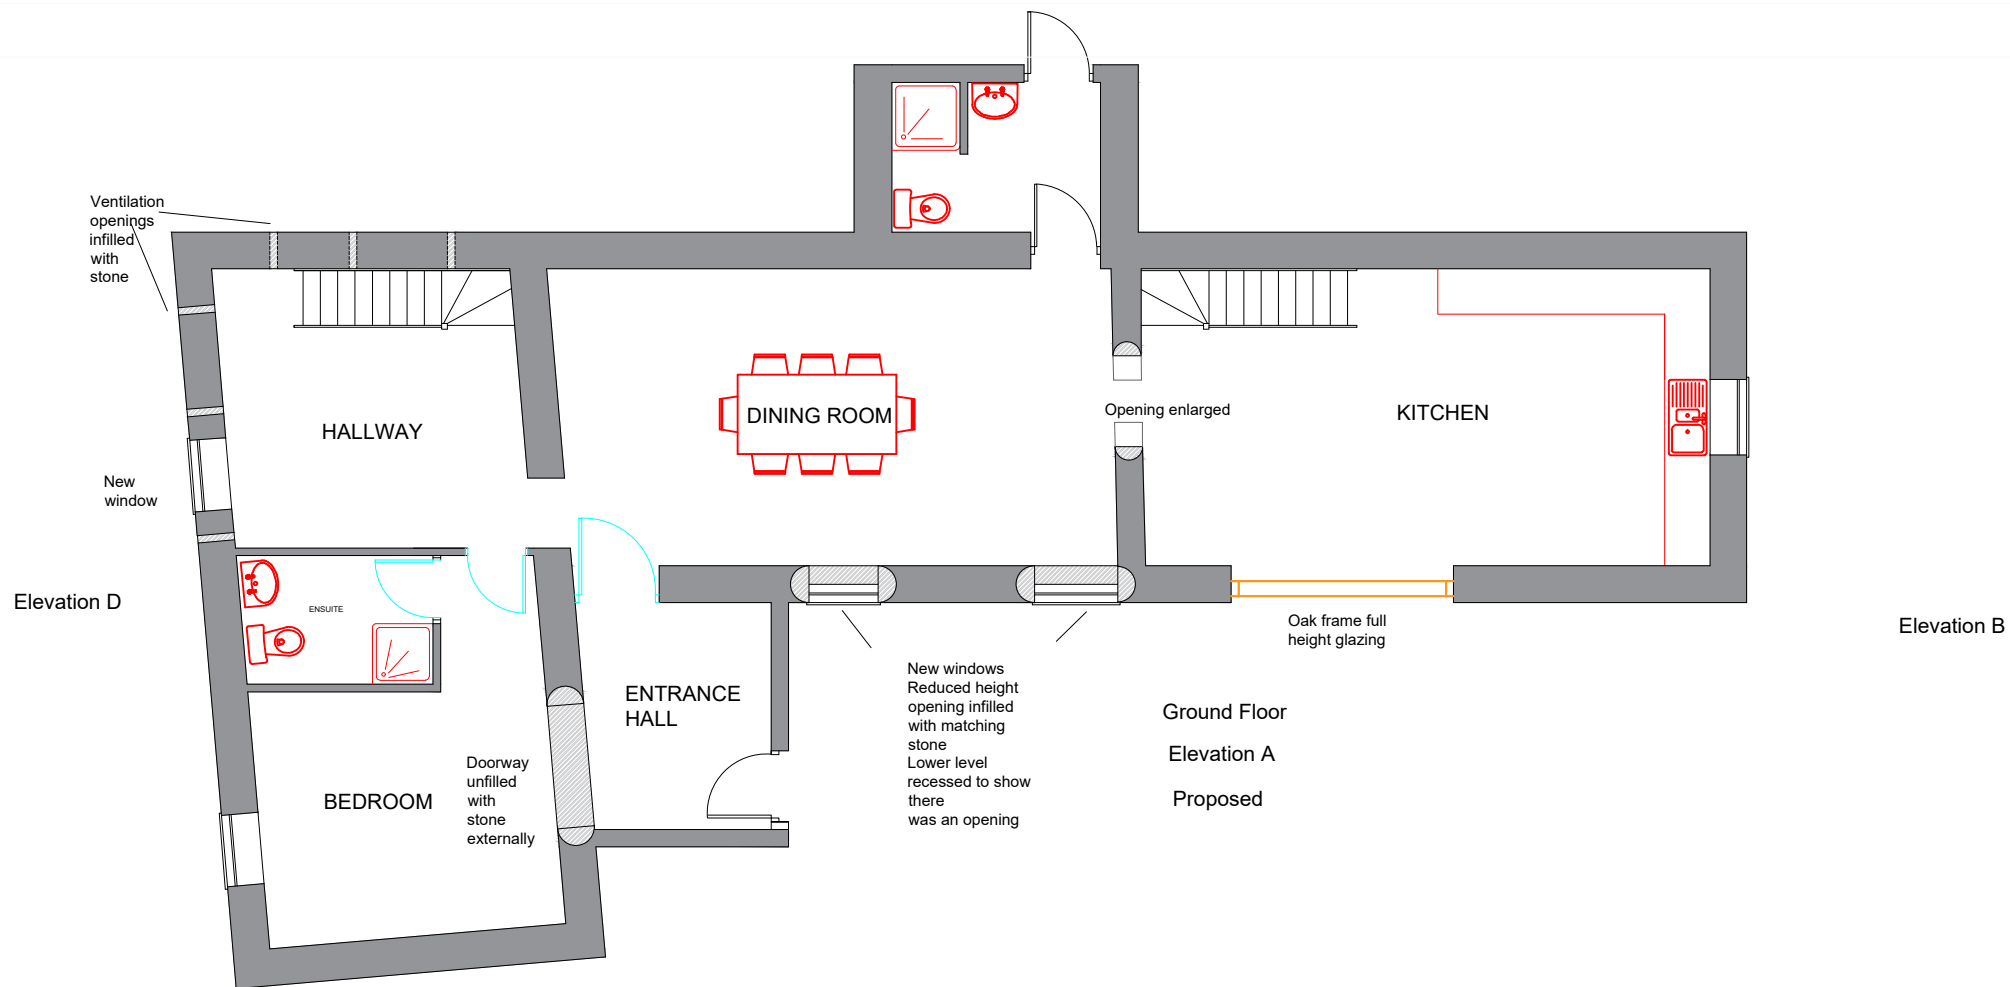


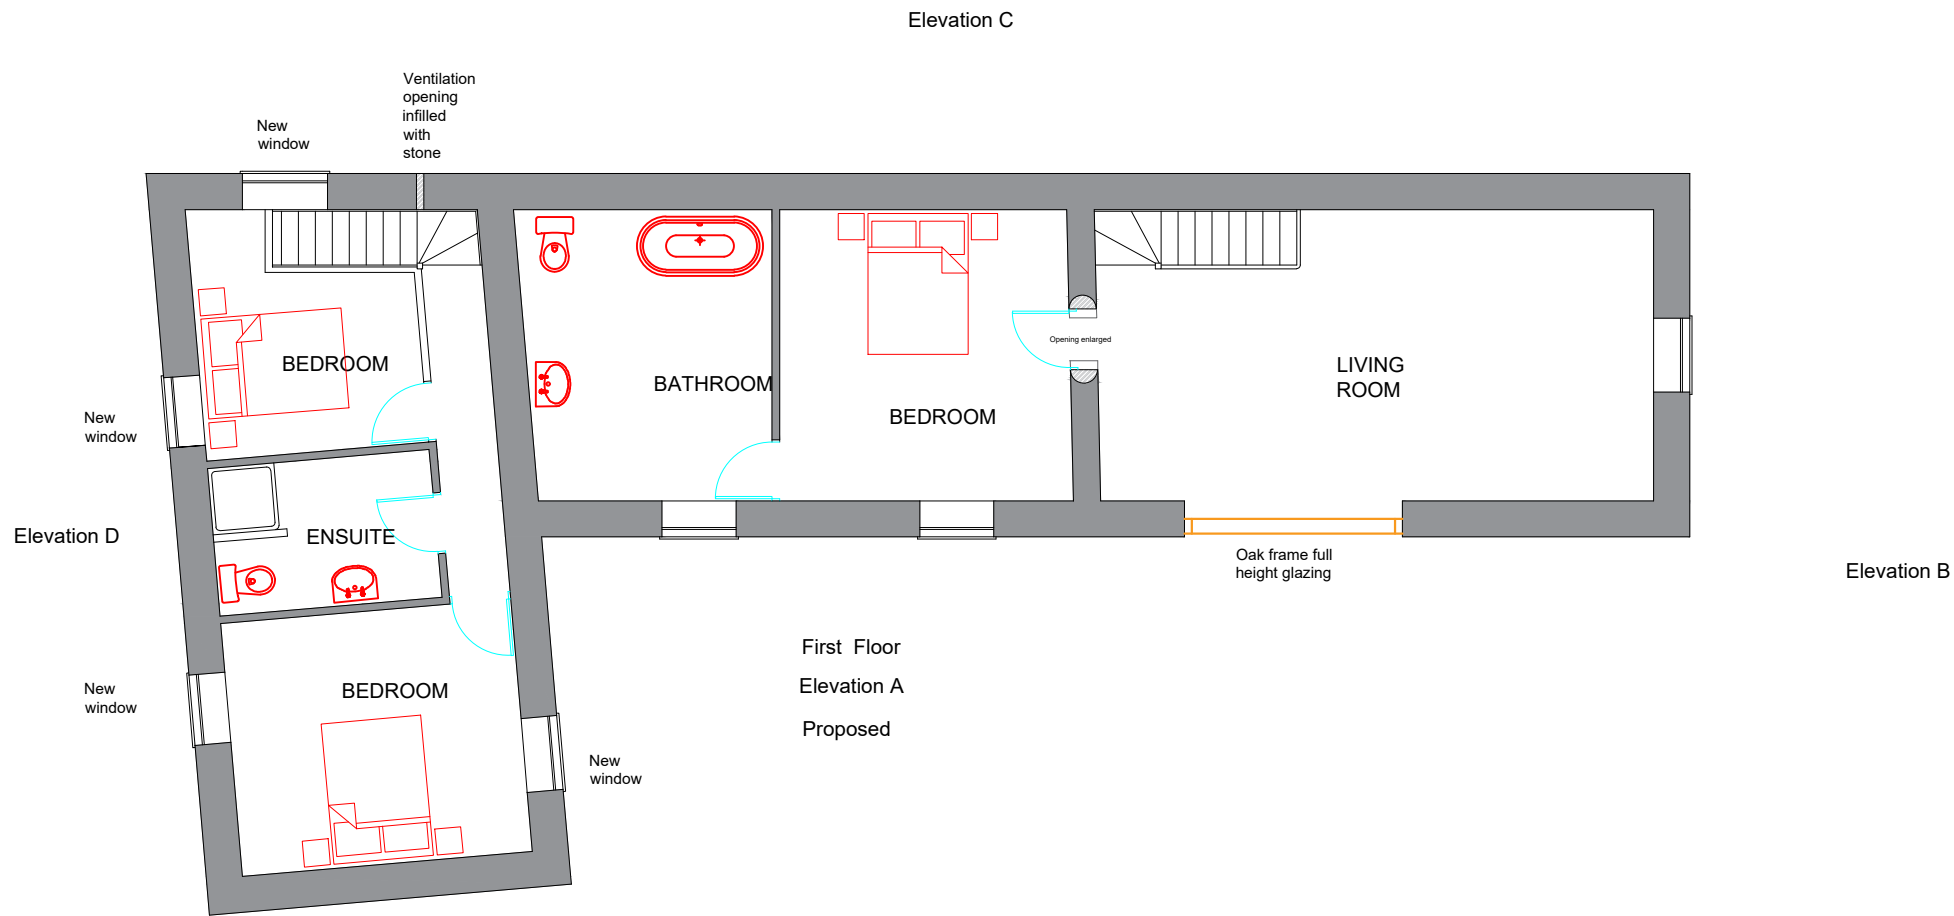

FORGE
PROPERTY CONSULTANTS

Lane End
Tadmore Road
West Felton
Owcestry
Shropshire
SY11 4ER

Tel: 06161 610317
Email: info@forgeproperty.co.uk

Notes;

Project; Cae Madog Traditional Barn conversion	
Title; Proposed Floor Plans	Scale (A3); 1:100
Dwg No; Thom-EE-008	Date; 17/03/21
Revision;	