


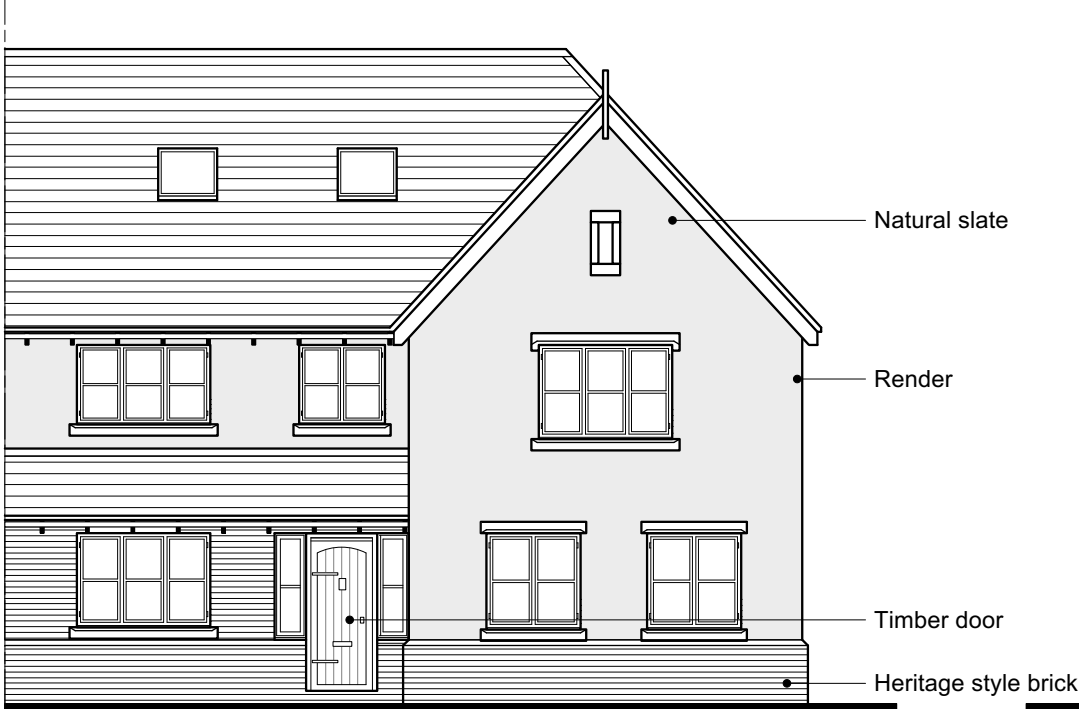


Proposed Front Elevation View A - 1:100




Proposed Side Elevation View B - 1:100




Proposed Rear Elevation View C - 1:100

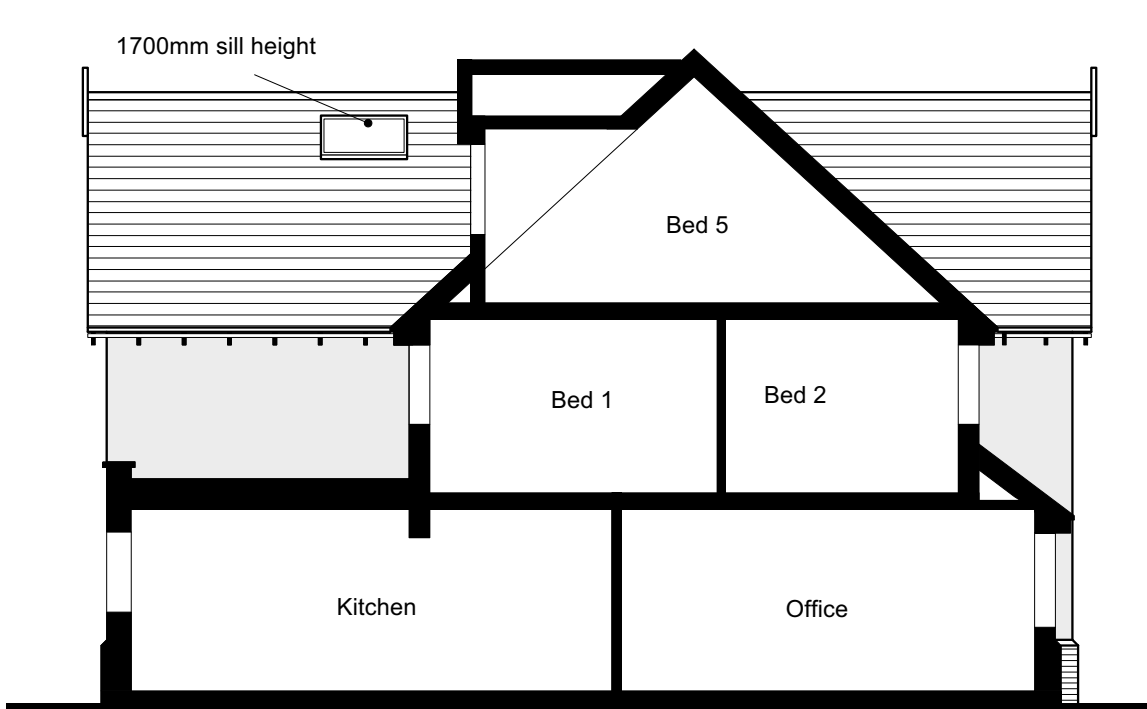


Proposed Side Elevation View D - 1:100

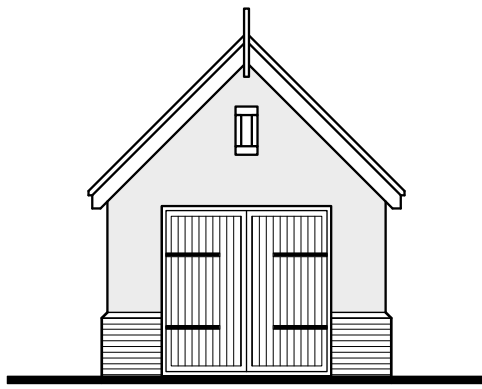


Proposed Front Elevation View A - 1:100

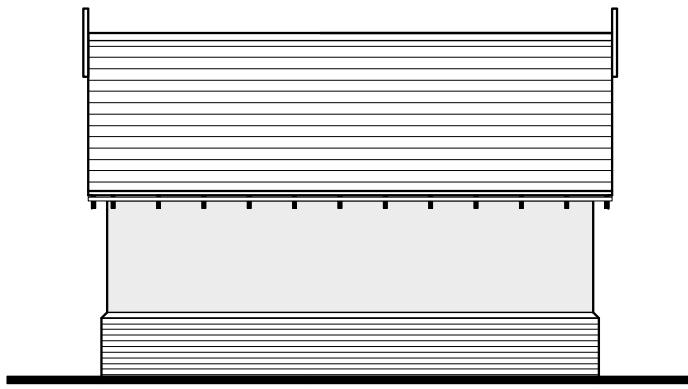


Proposed Side Elevation View B - 1:100

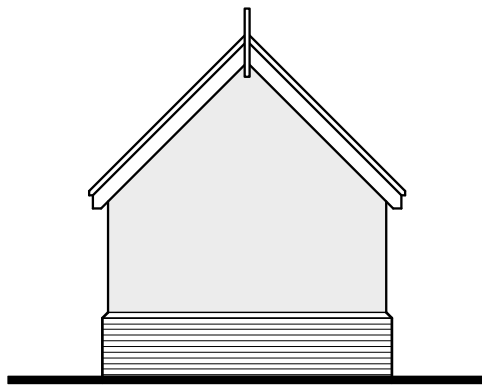


Proposed Rear Elevation View C - 1:100

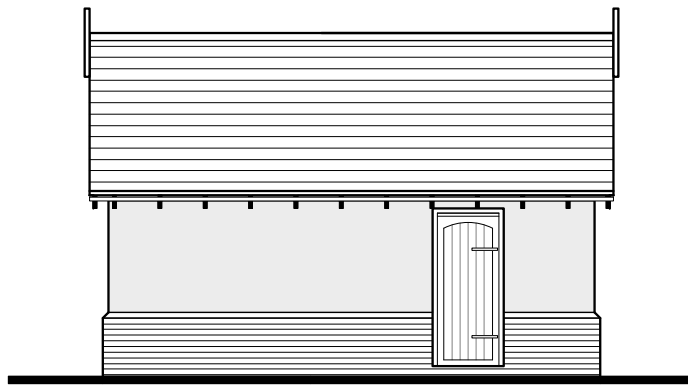


Proposed Side Elevation View D - 1:100

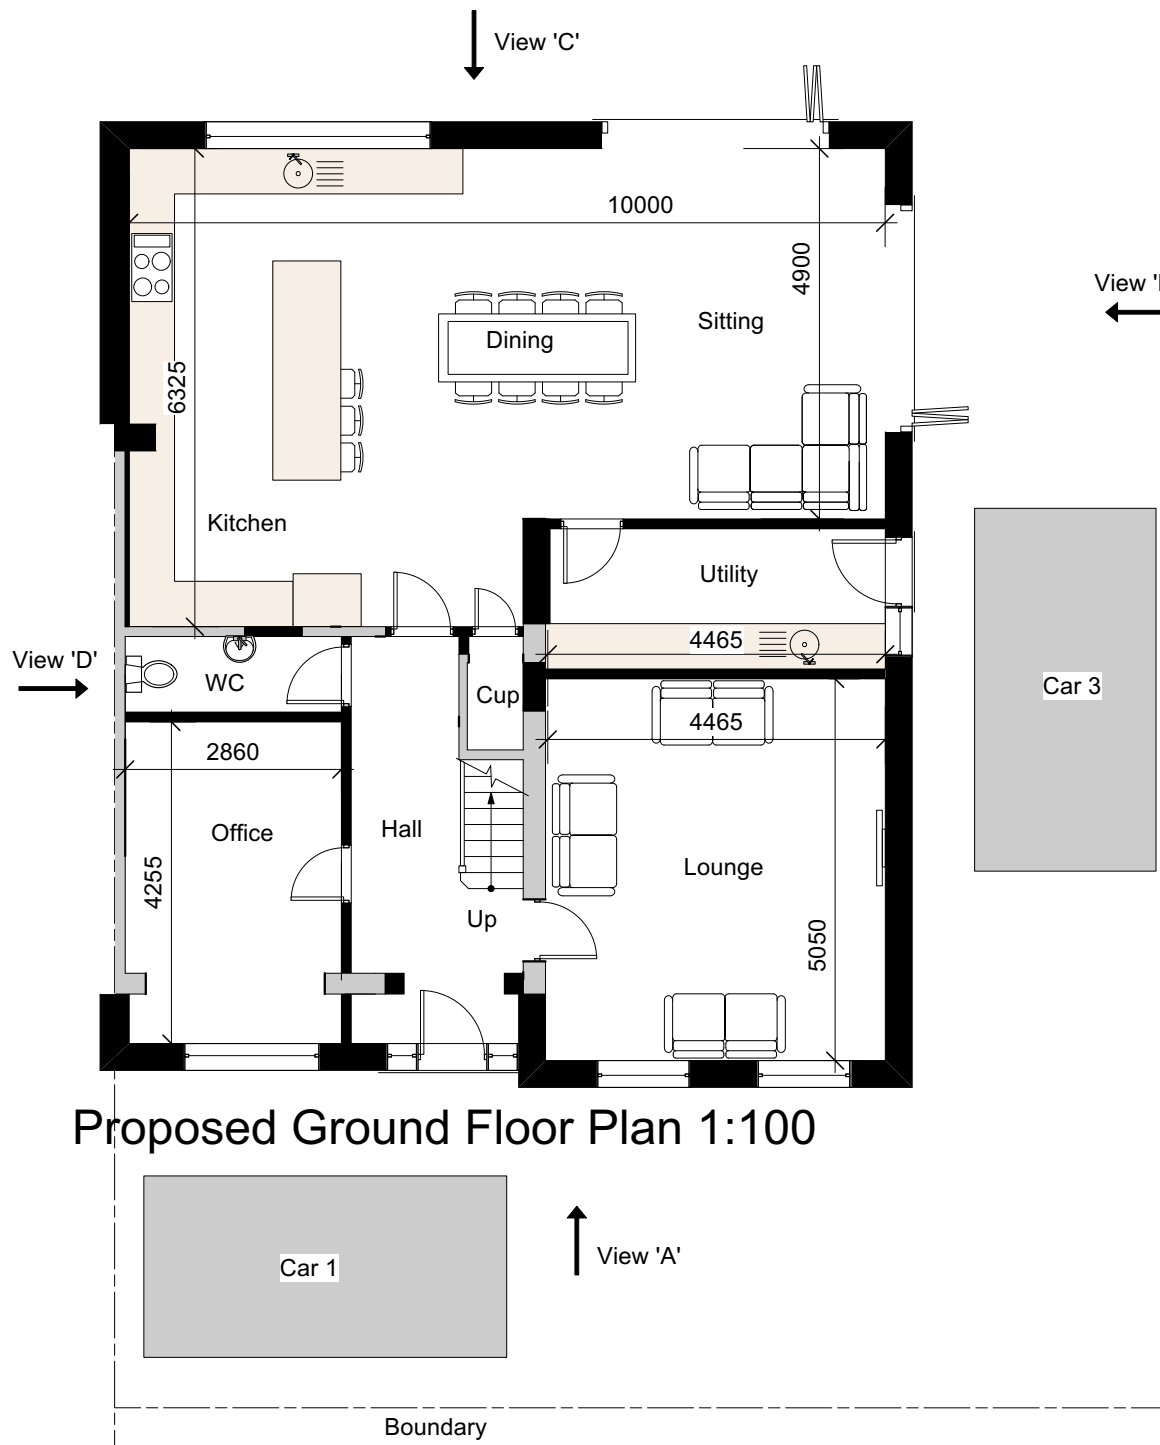

Proposed Ground Floor Plan 1:100

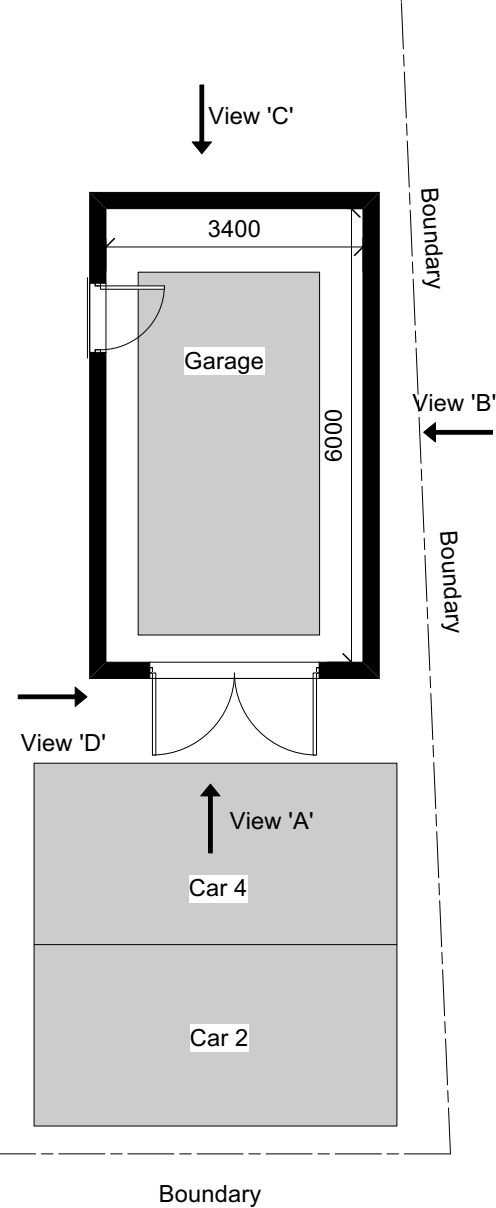

Proposed First Floor Plan 1:100

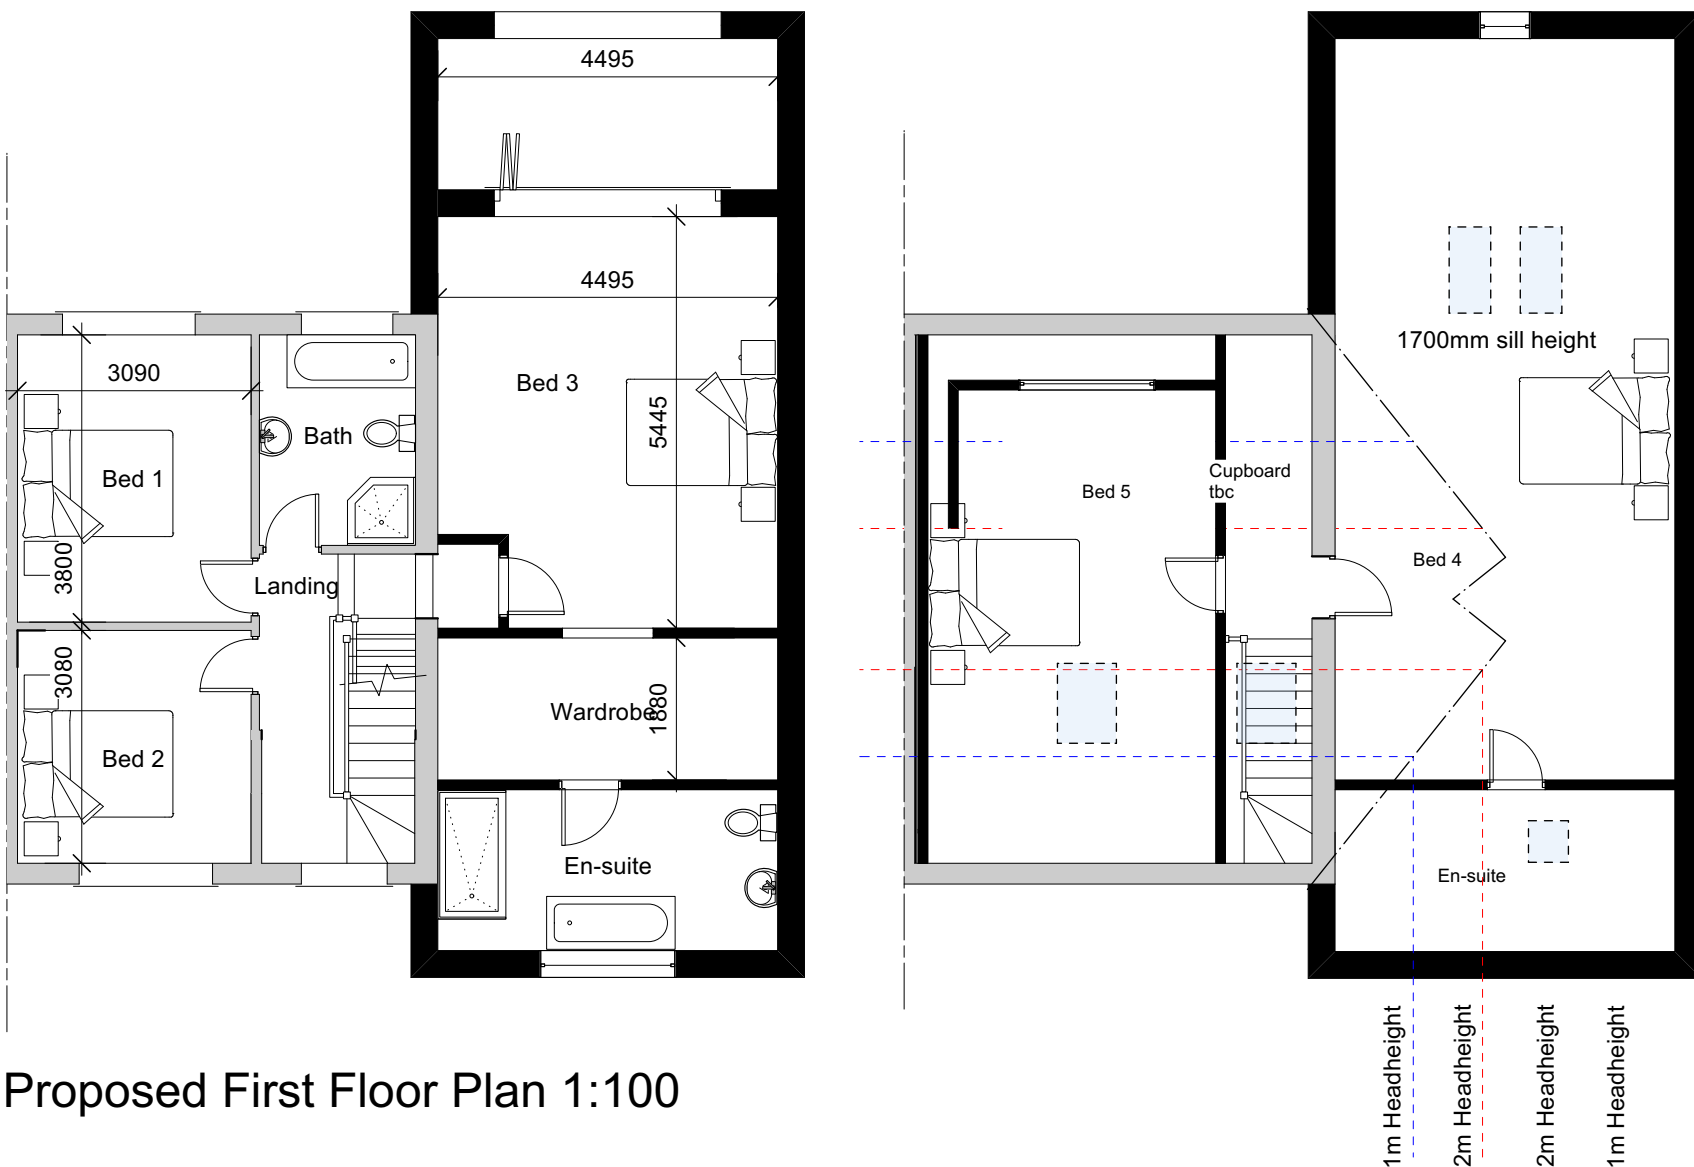

Revision 'C' 07/05/2021 - General alterations
Revision 'B' 14/12/2020 - Garage / parking alterations
Revision 'A' 11/12/2020 - Garage alterations



AGD Architectural Ltd
Calbourne, Church Lane
Gulden Sutton
Chester, CH3 7EW

e-mail: info@agdarchitectural.co.uk
Tel: 01244 301 723

Client
Avalon, Chester Road
Lavister

Project
Extensions and Internal Alterations

Drawing Title
Combined Planning

Scale (A2)
1:100

Date
November 2020

Drawing No.
C043/05 C

Sheet
01/01

This drawing is copyright and is issued under the condition that it is not to be copied wholly or in part without the consent in writing of AGD Architectural, contractors to check all dimensions on site, do not scale from the drawing.