


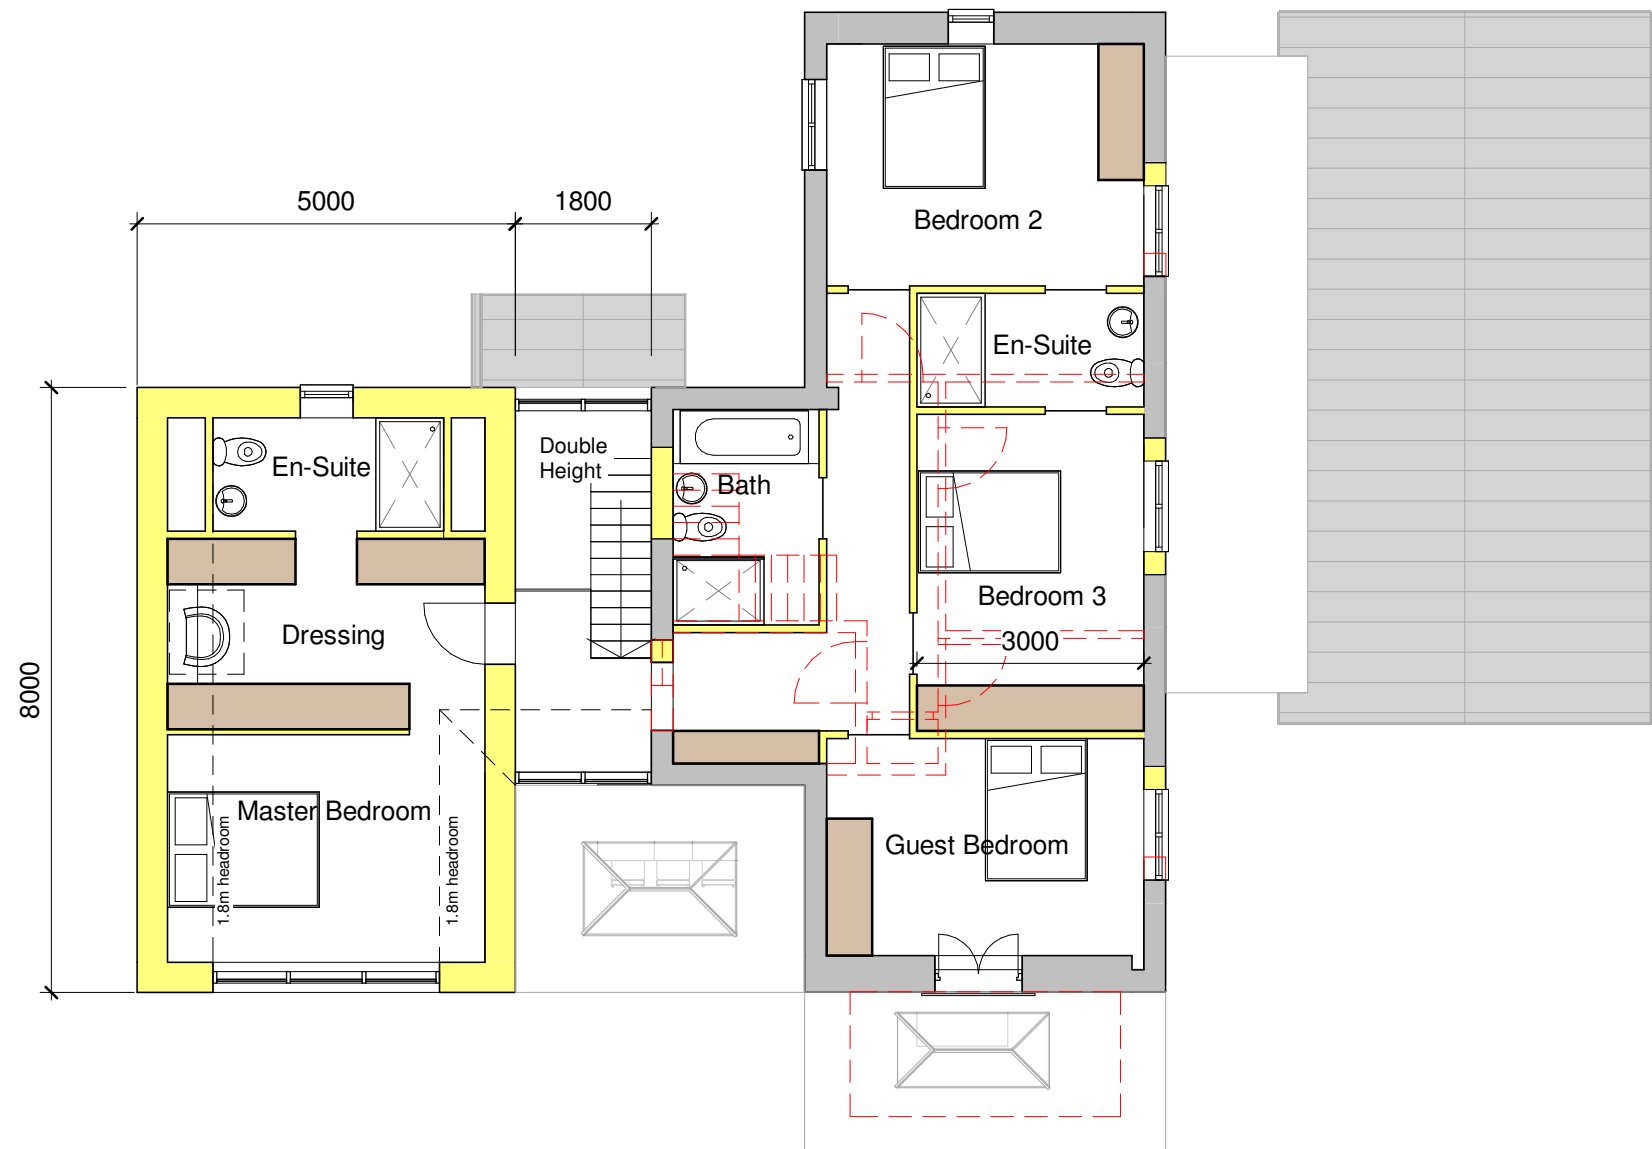

First Floor

1 : 100



FRAME Architecture to frame your lives 36 Plas Tirion, Johnstown, Wrexham LL14 1UR 07543968690 geraint@weareframe.co.uk www.weareframe.co.uk facebook.com/frame.architect instagram.com/we_are_frame		
Project:	Yew Tree Cottage, Sun Lane	
Title:	Proposed First Floor Plan	
Scale @ A3:	1 : 100	Author: GE Date: 21.03.21
Project Ref:	20-24	Drawing No: A103 Rev. D